


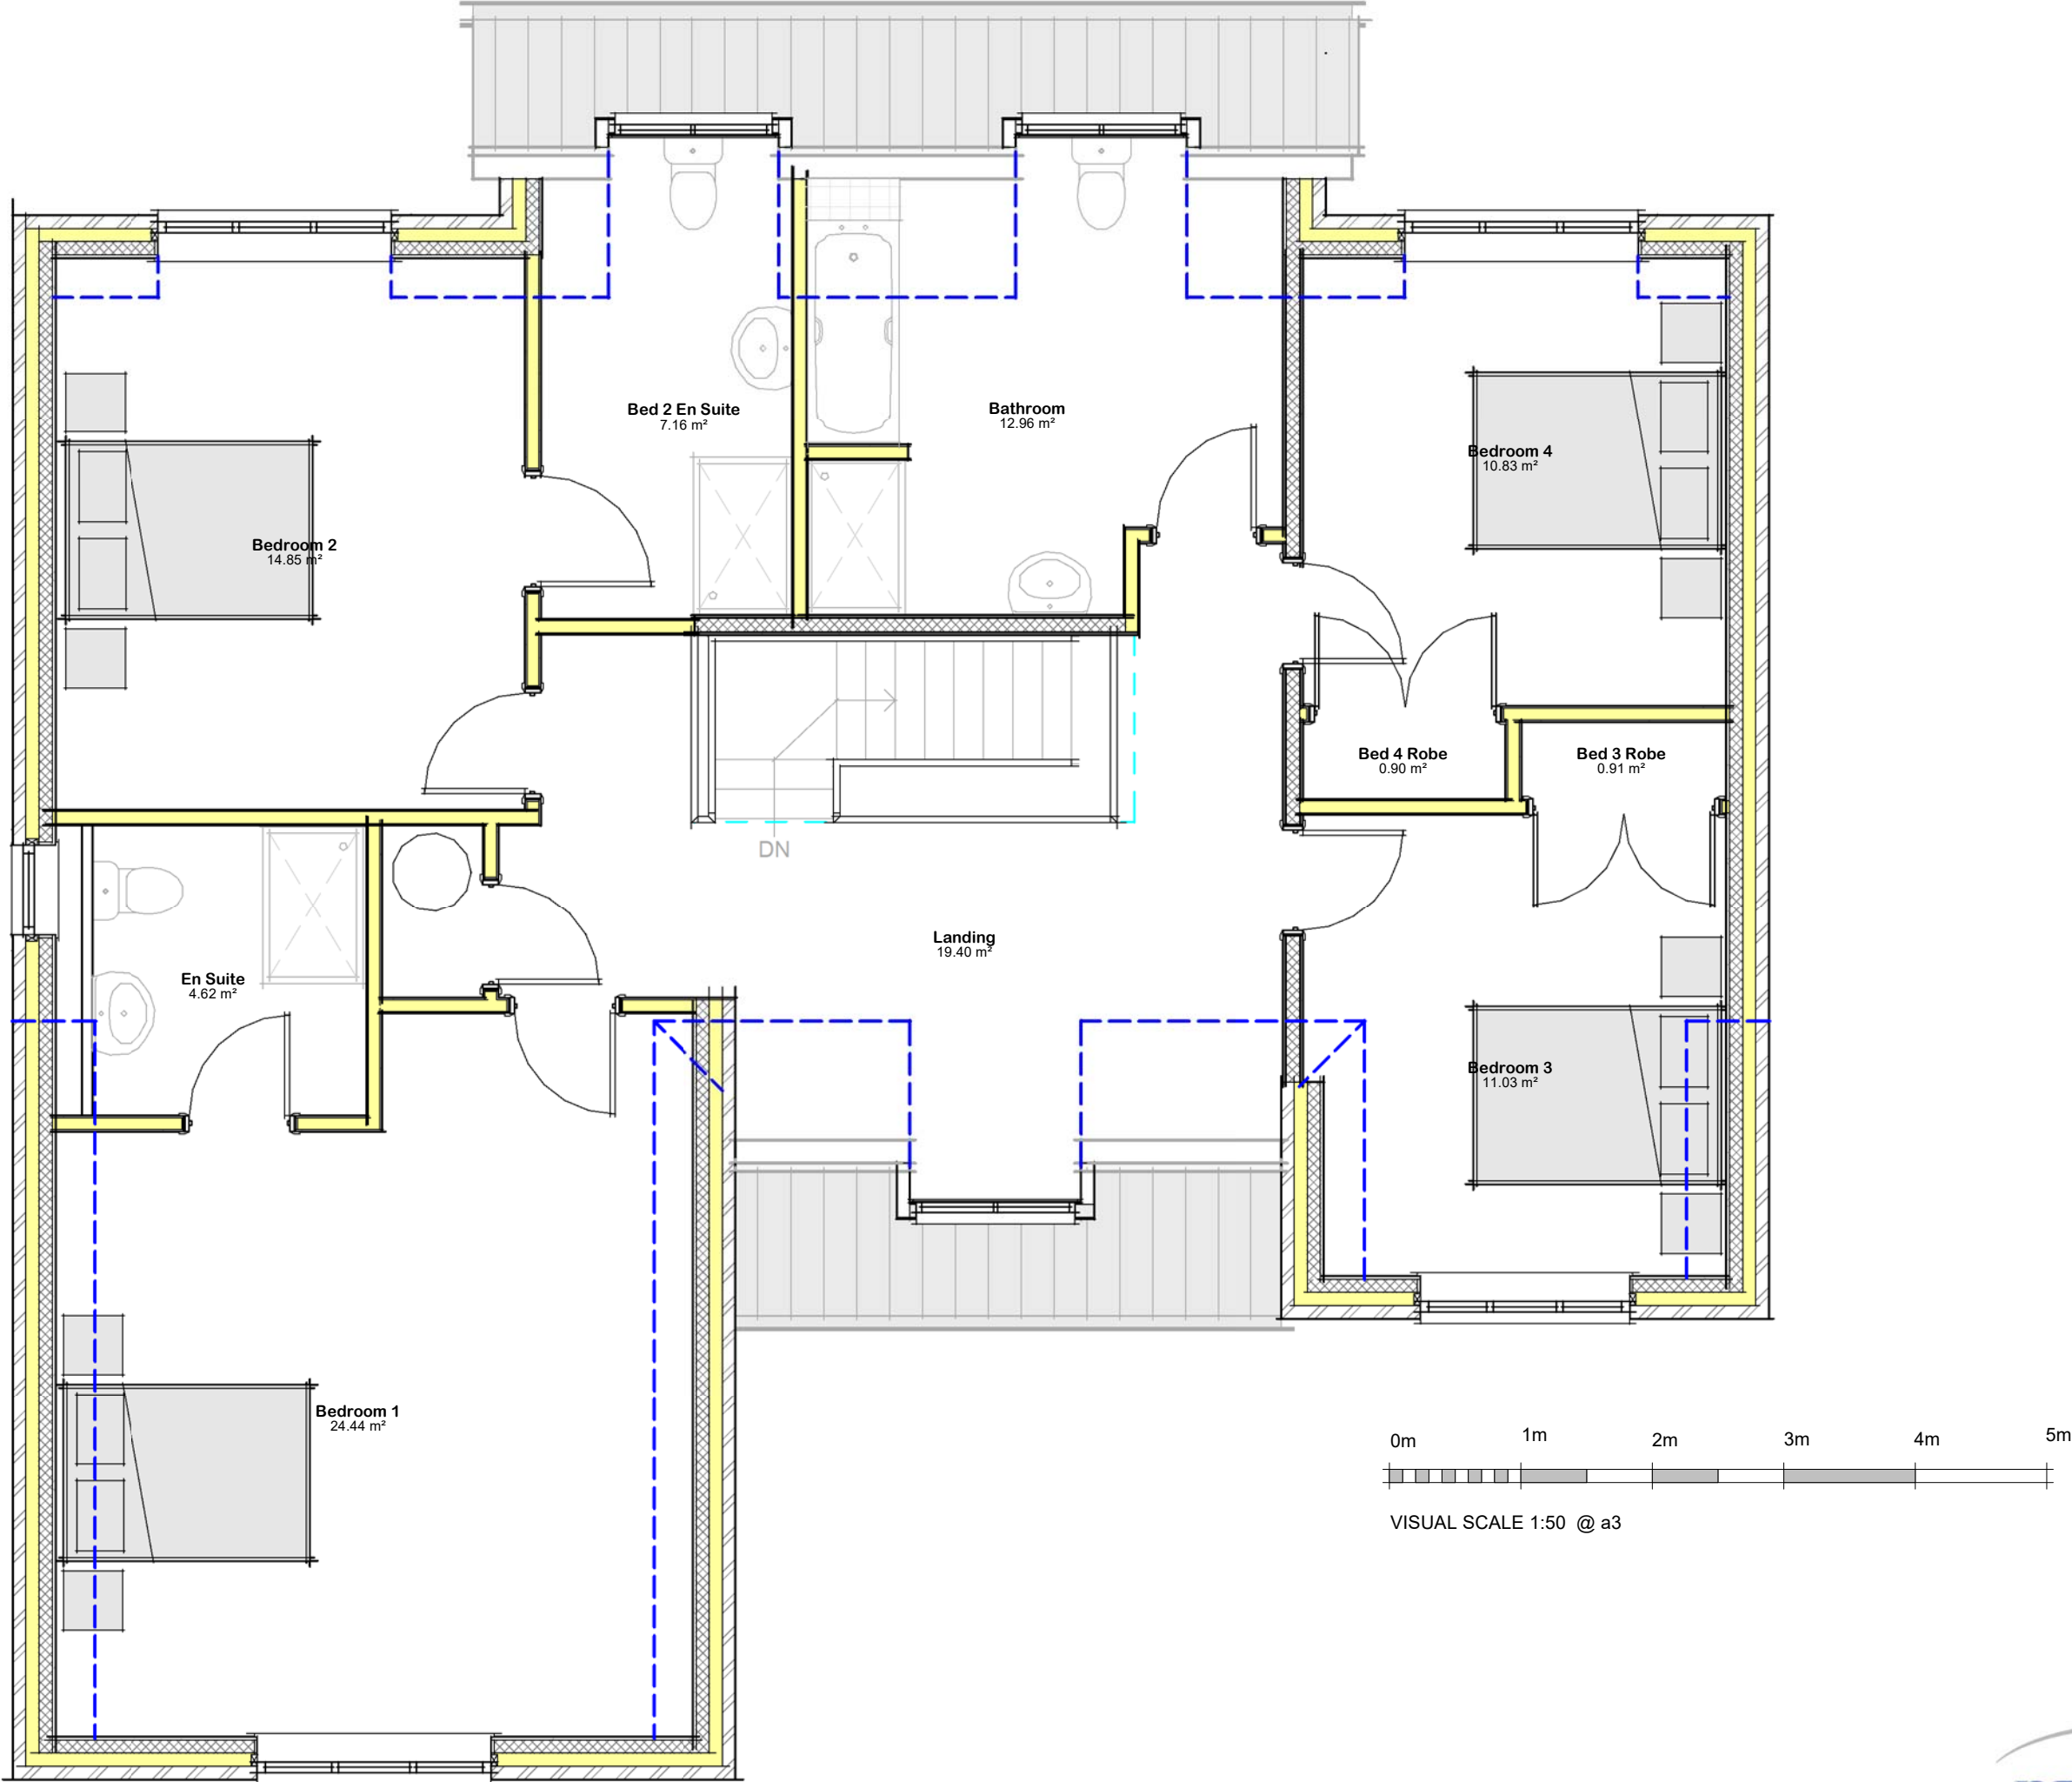

Plot 1 FF Layout

Drg No 2475-PL1-03

