


VISUAL SCALE 1:50 @ a3

Plot 2 FF Layout

Drg No 2475-PL2-03

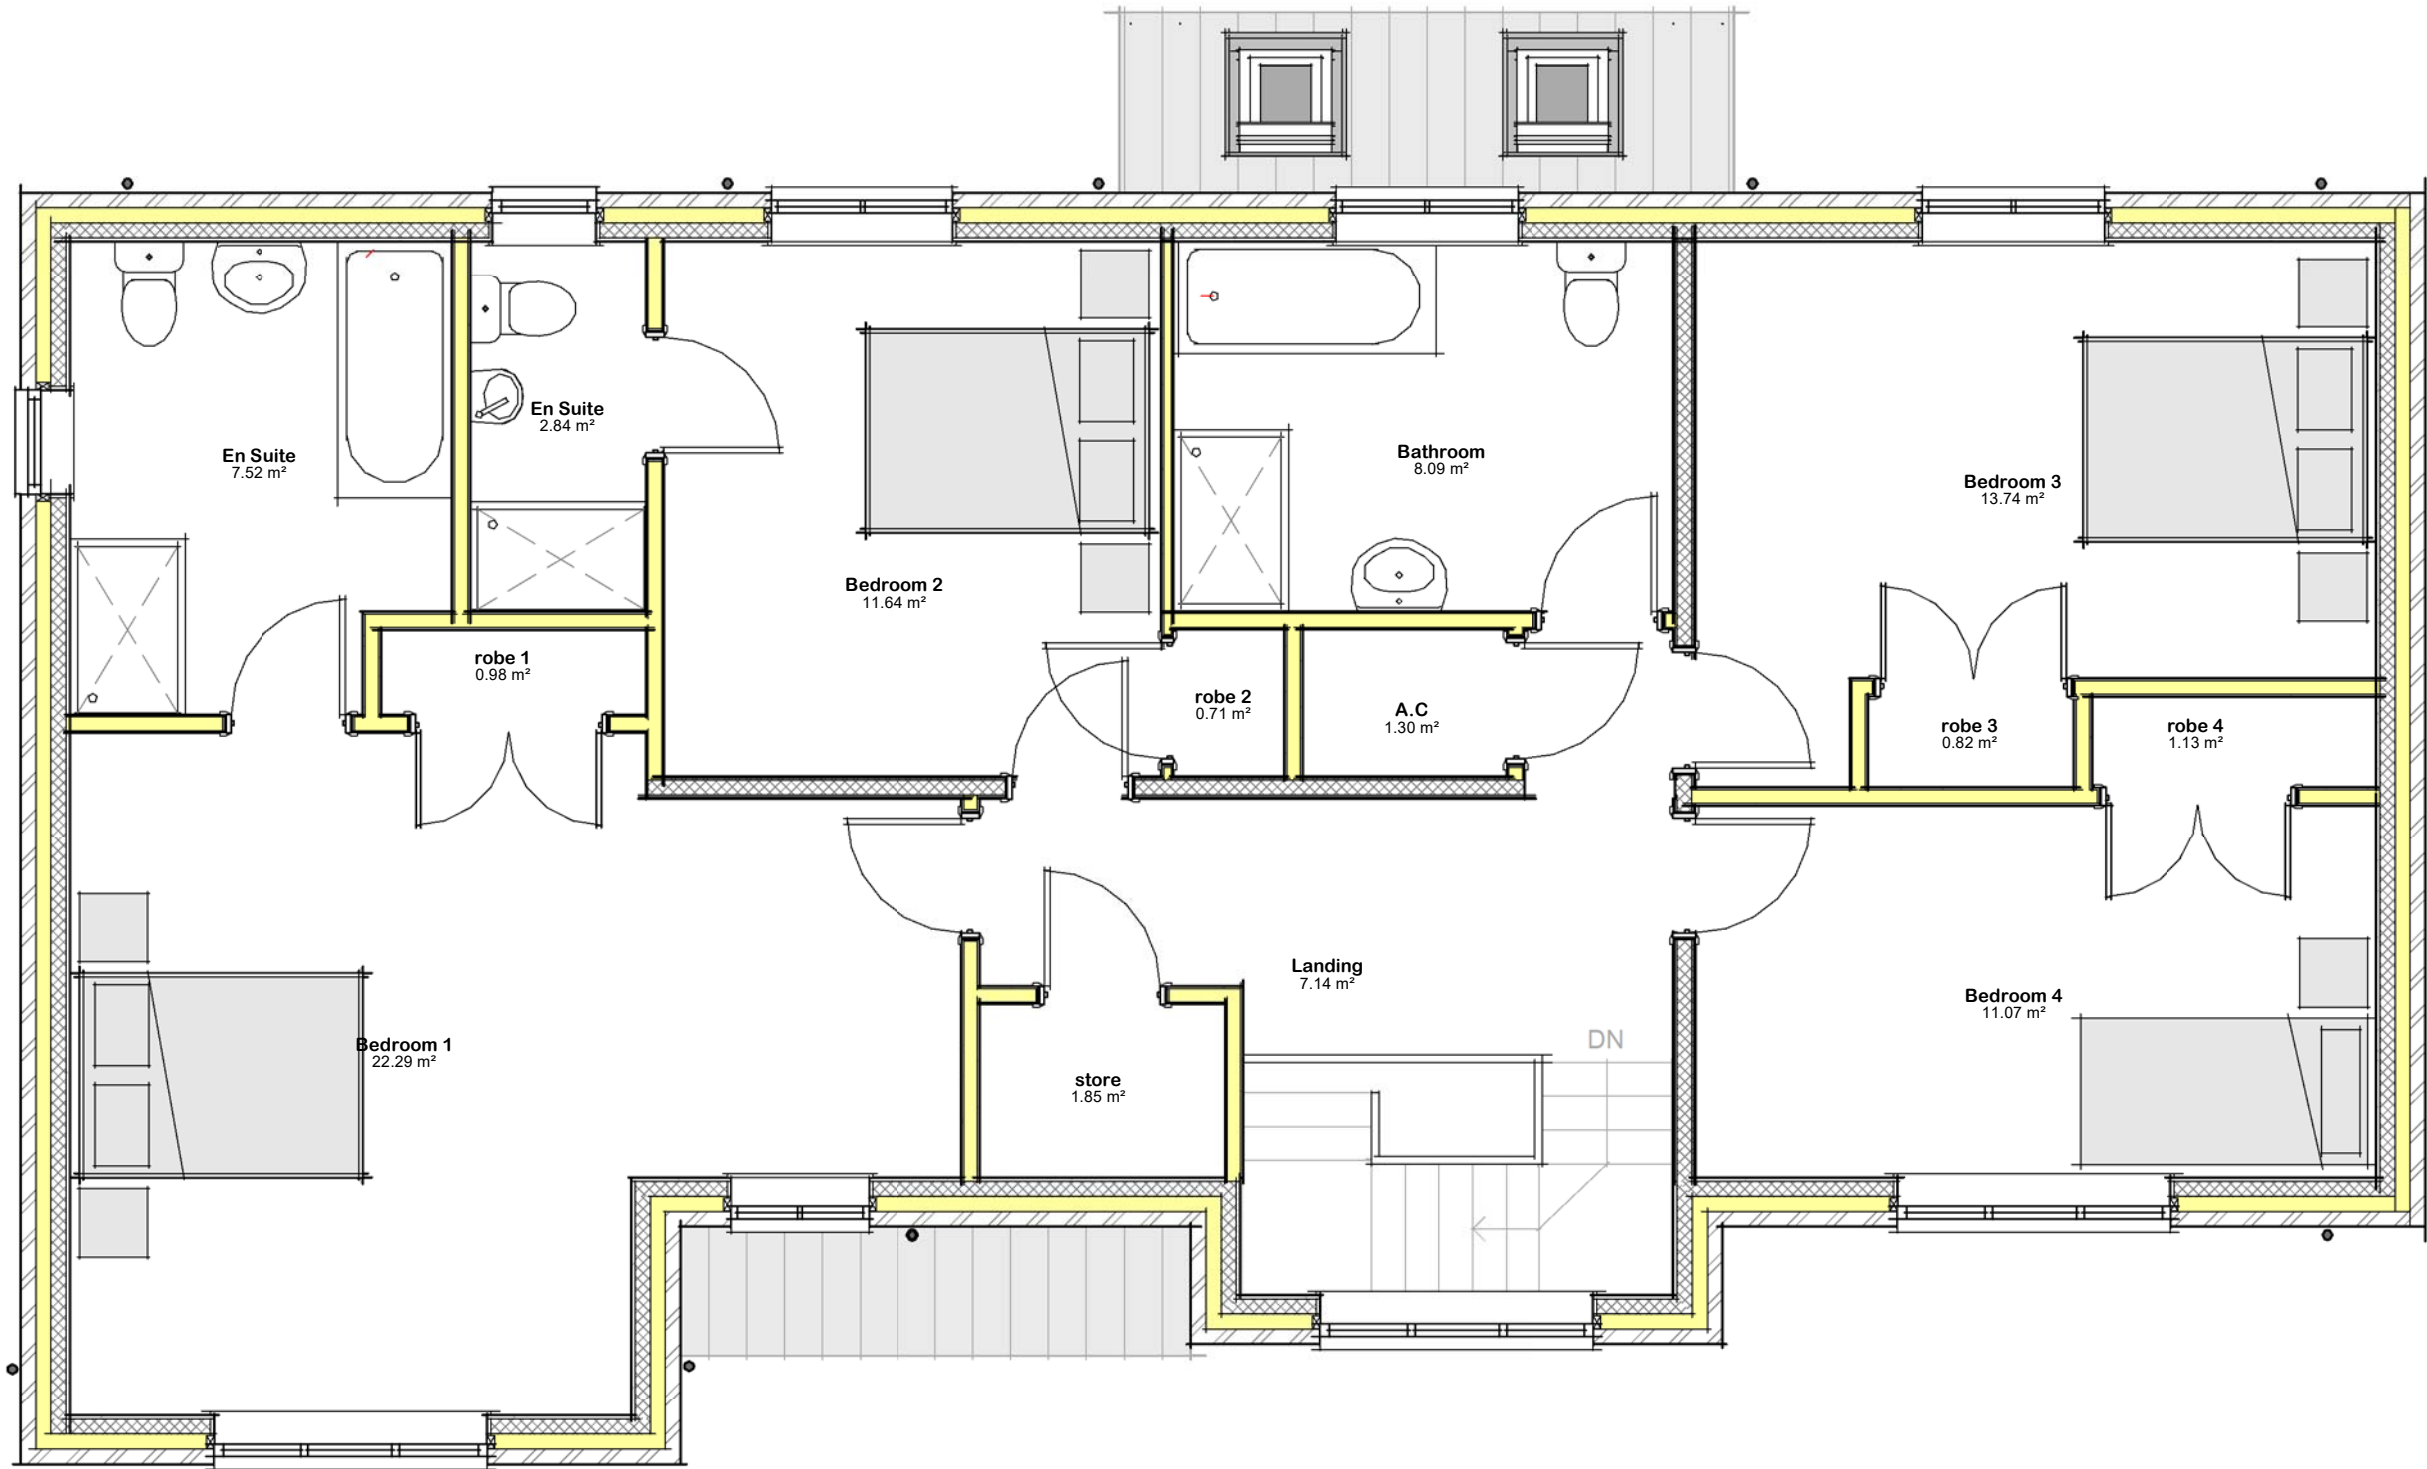