


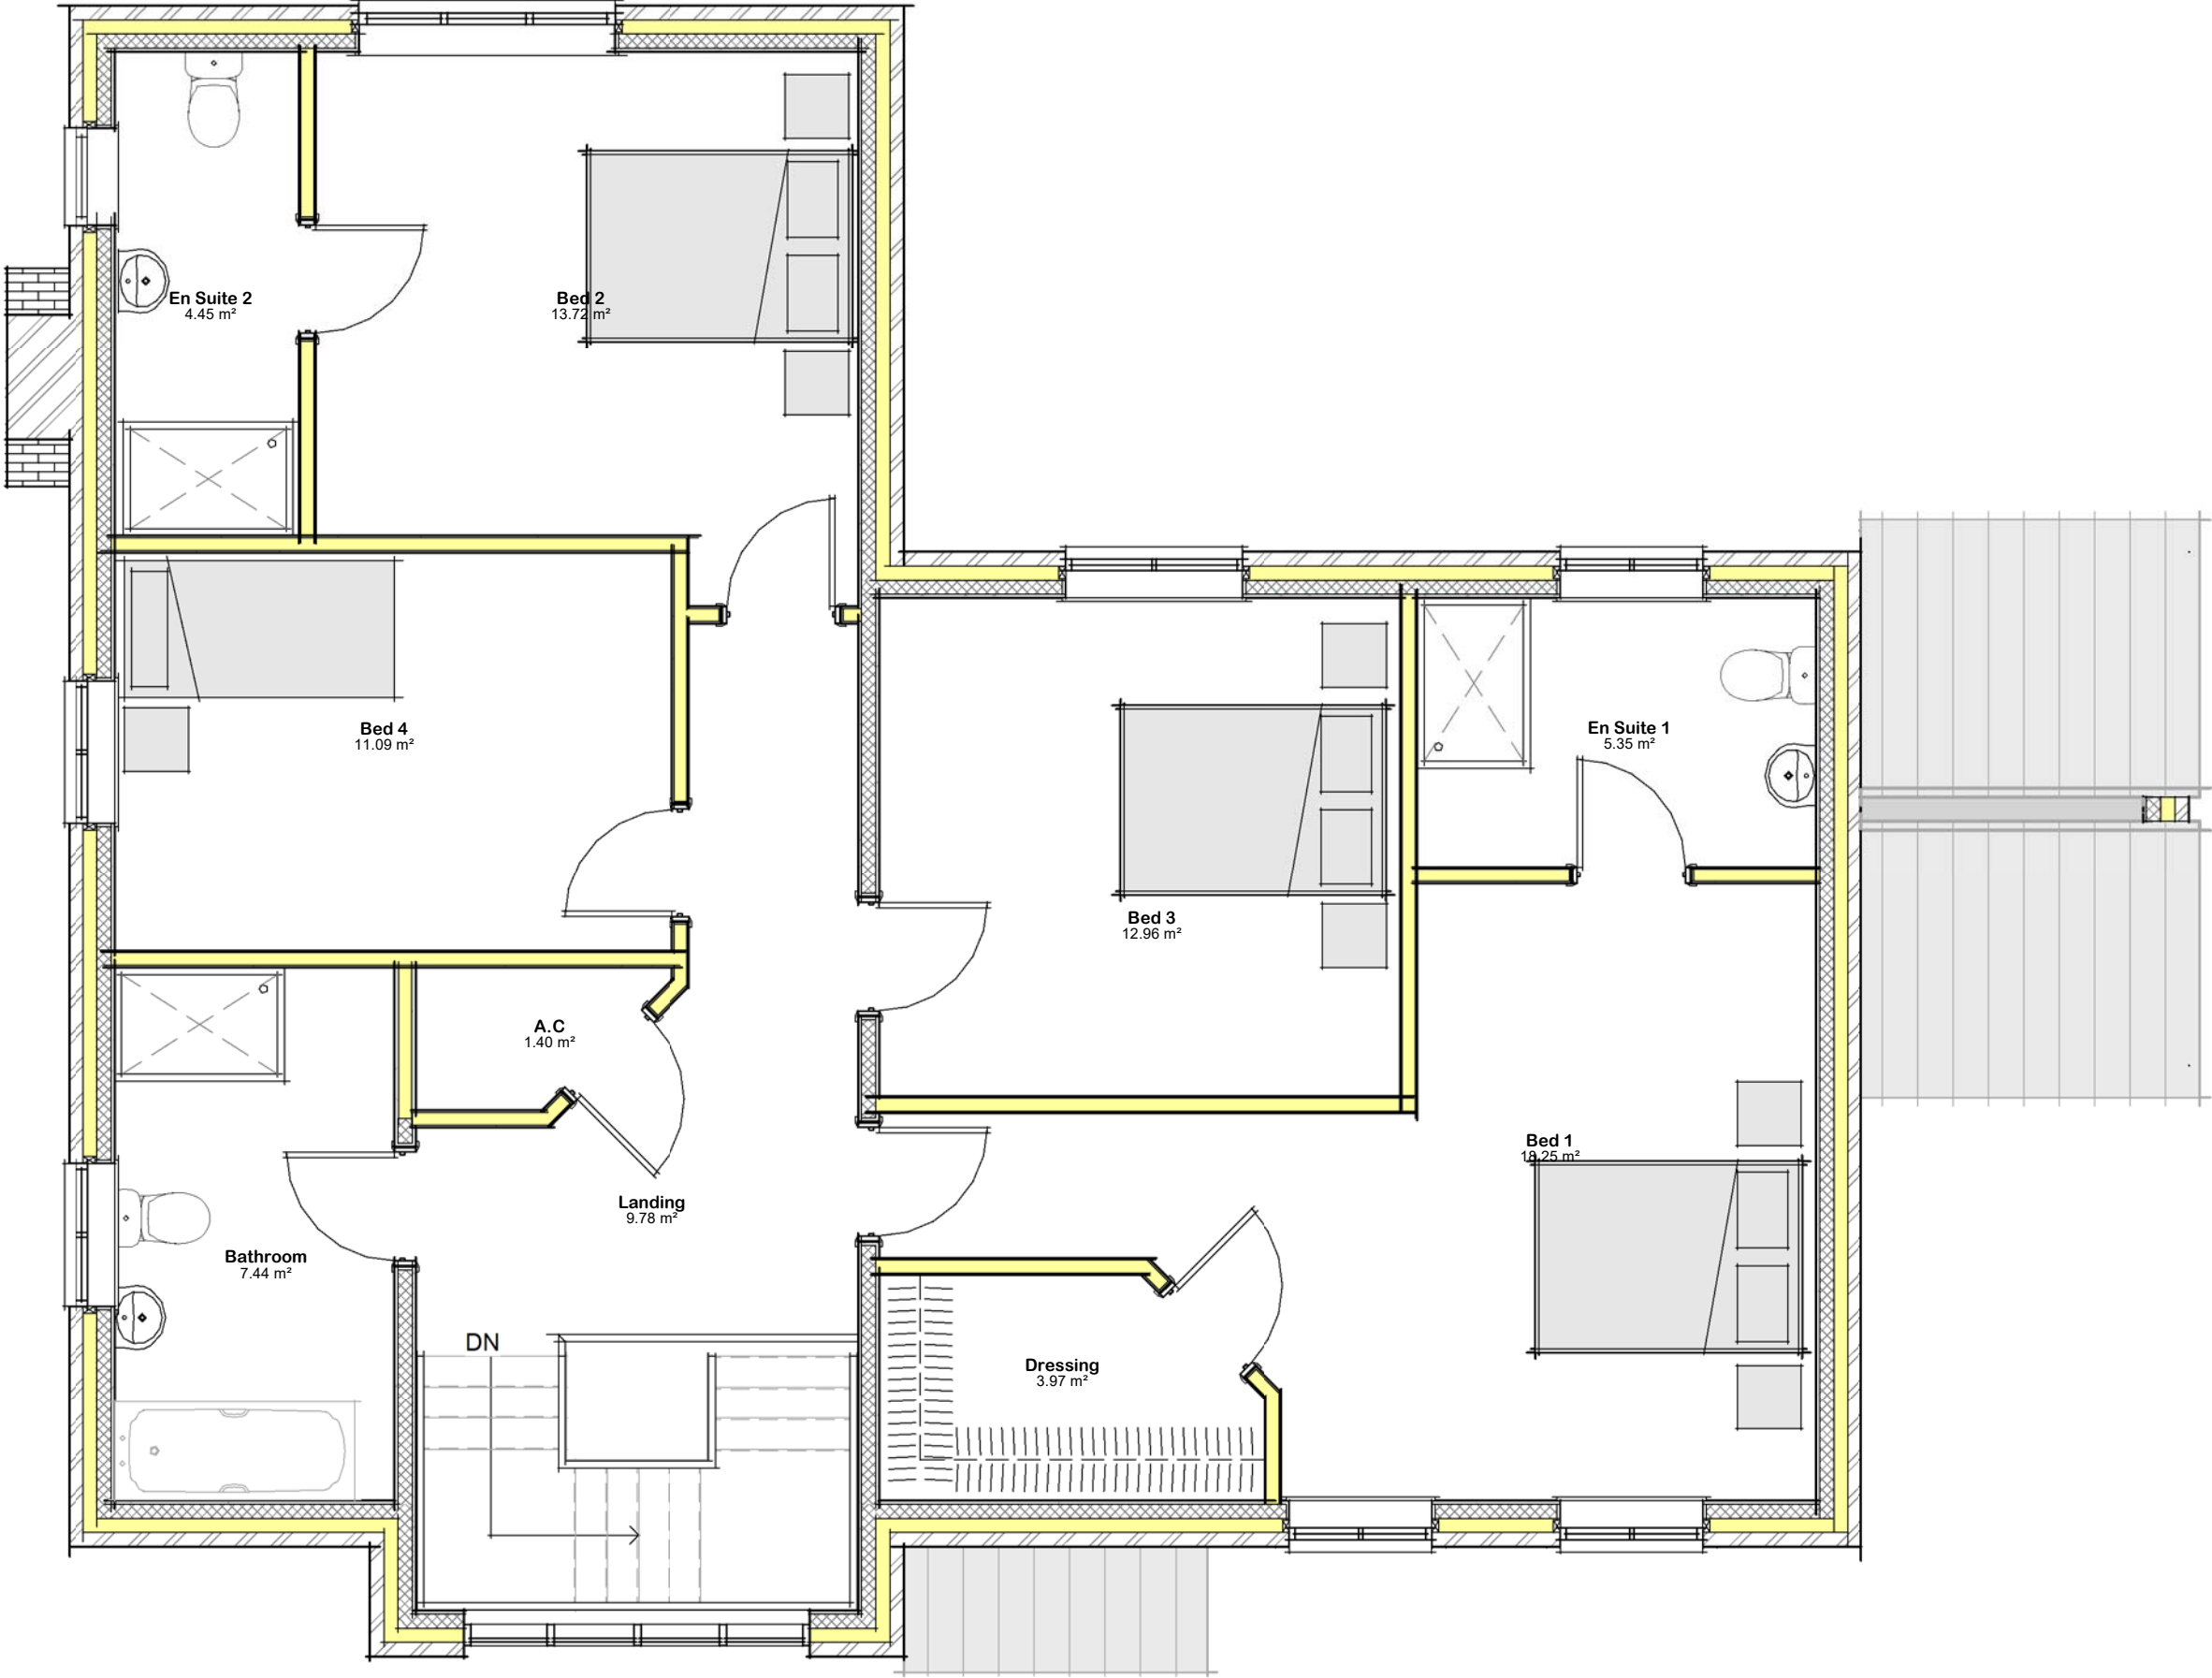

Plot 3 First Floor

Drg No 2475-PL3-03

