


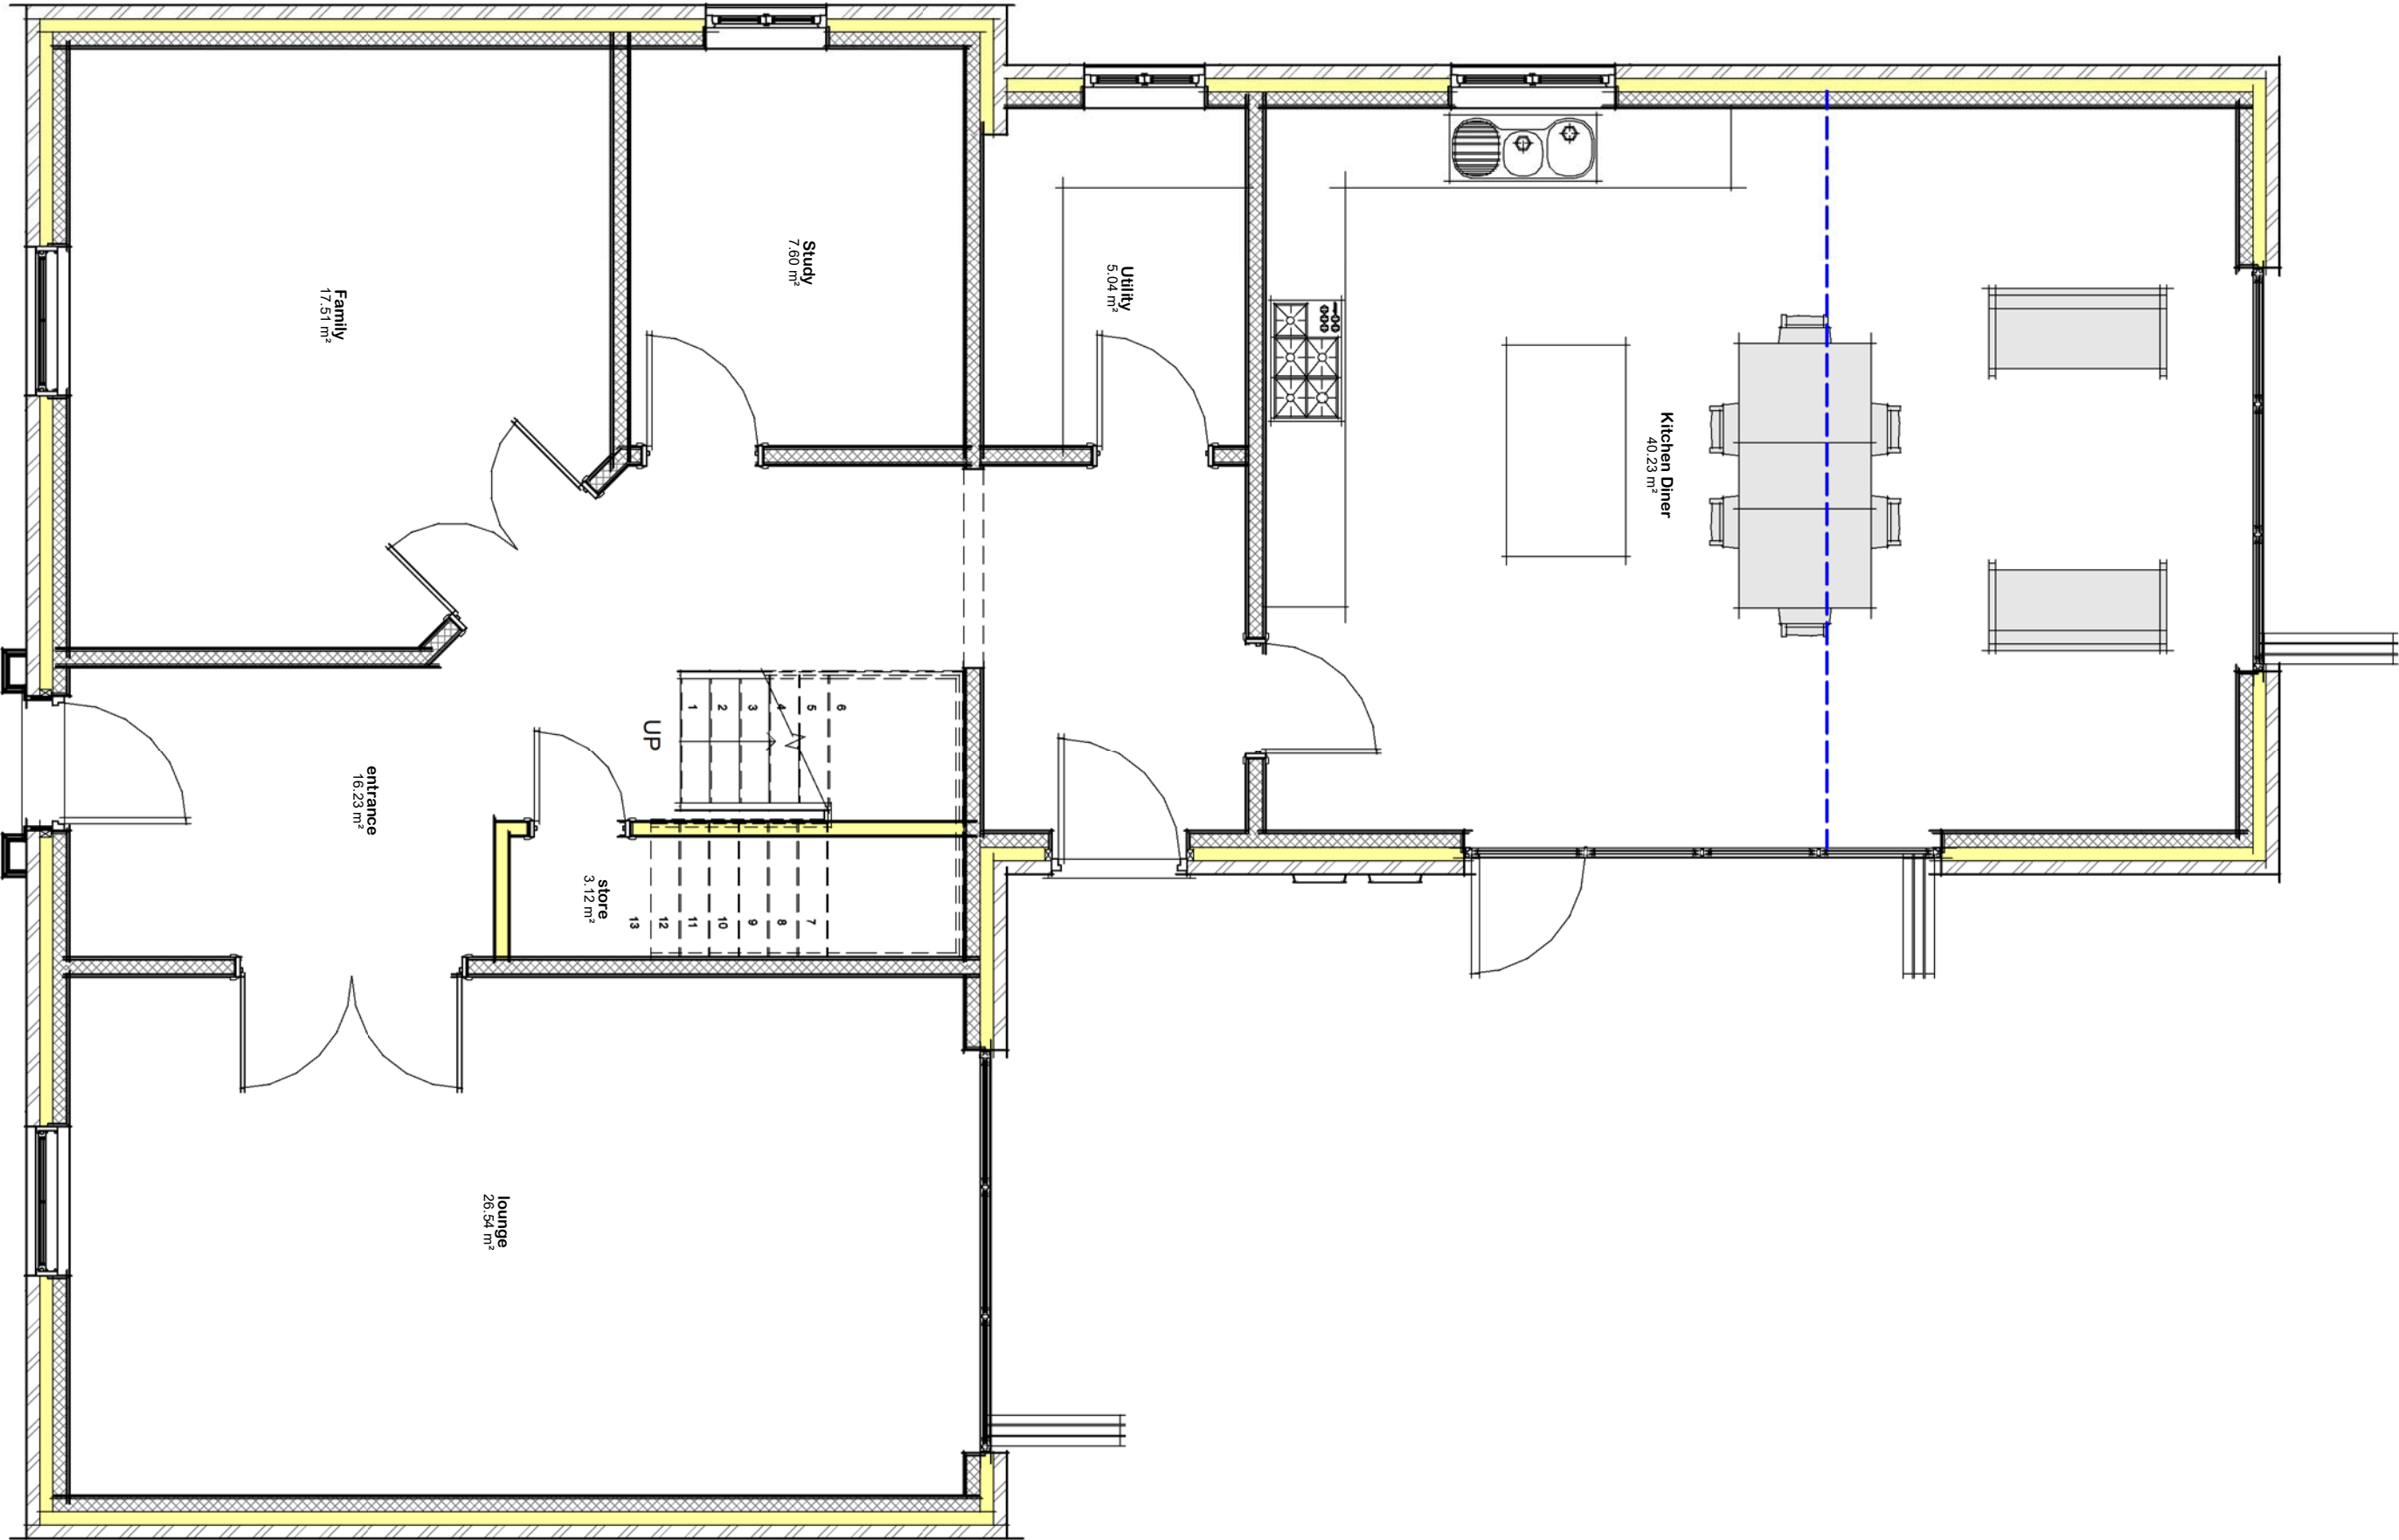

Plot 4 GF Layout

Drg No 2475-PL4-02

