


PROPOSED NORTH ELEVATION (SIDE OF HOUSE)

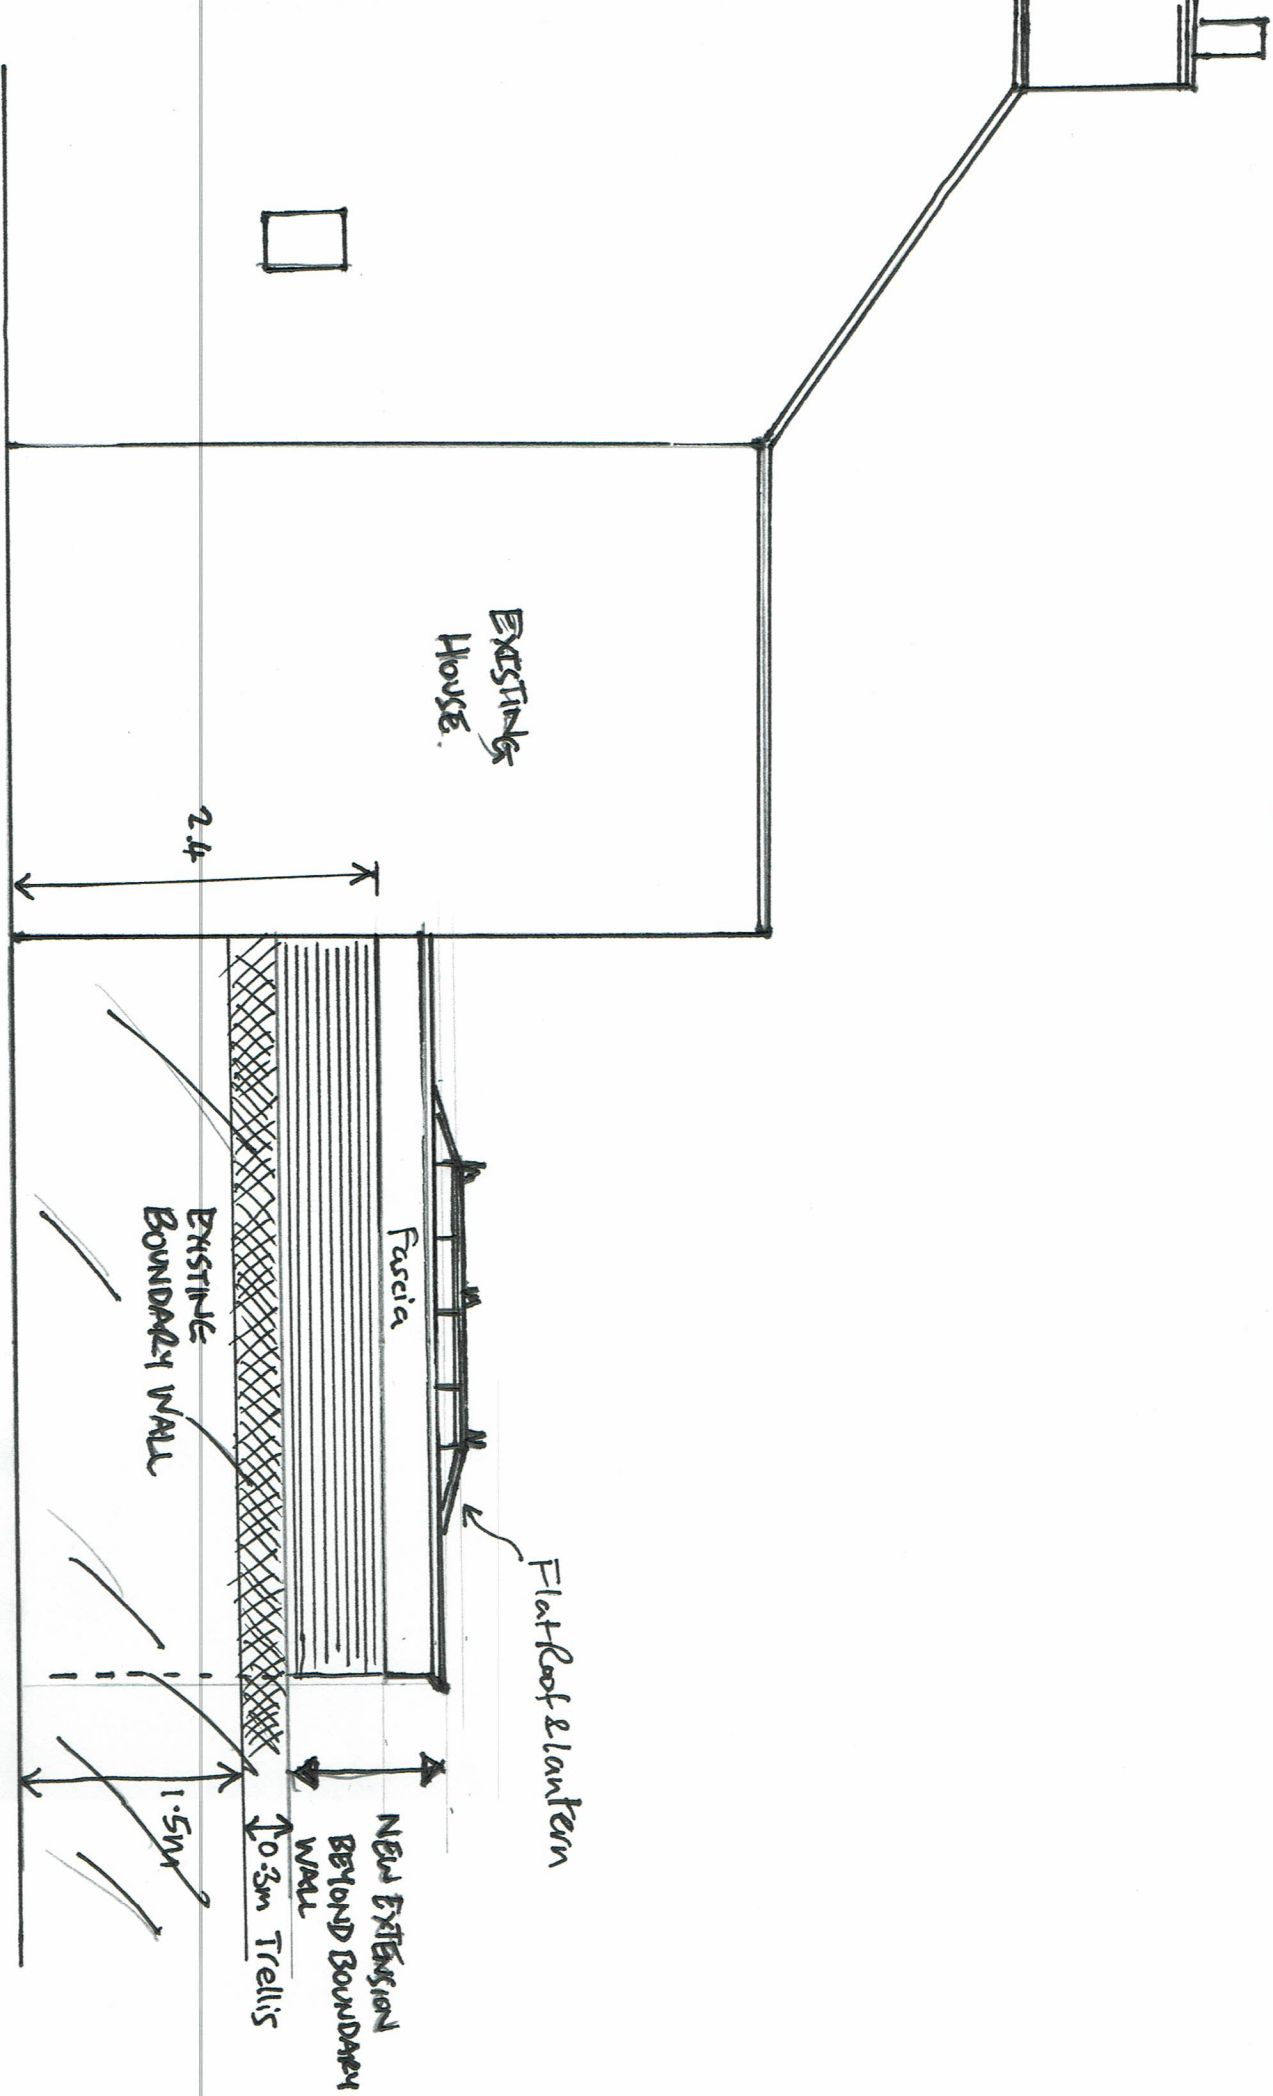

111 Richeek Road
Spalding PE11 10L

PROPOSED NORTH
ELEVATION

1:50 @ A4

WH004