


PROPOSED SOUTH ELEVATION

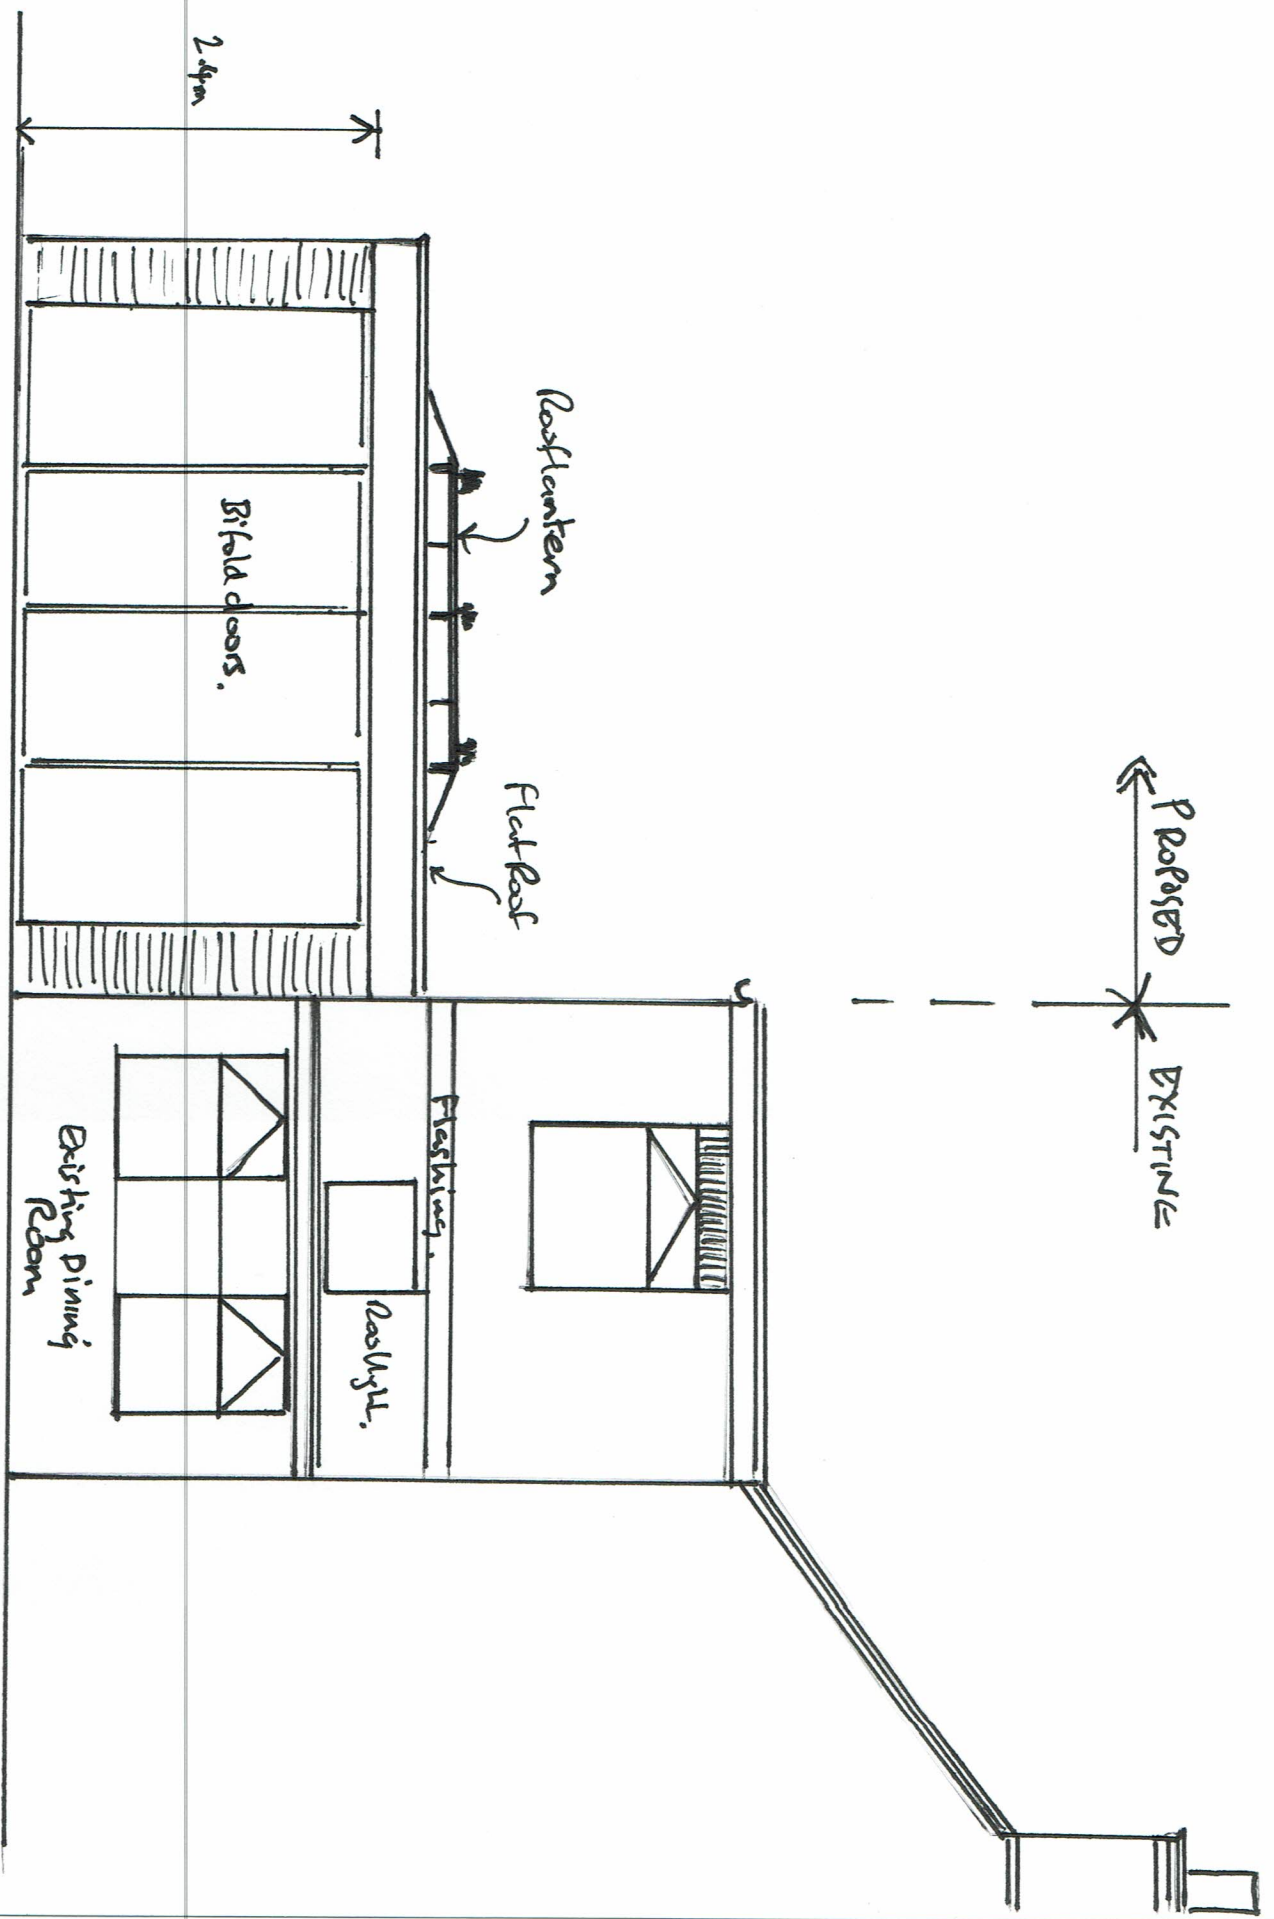

111 Pinchbeck Road Spalding PE11 10C Proposed South Elevation 1:50 @ A4 WH005