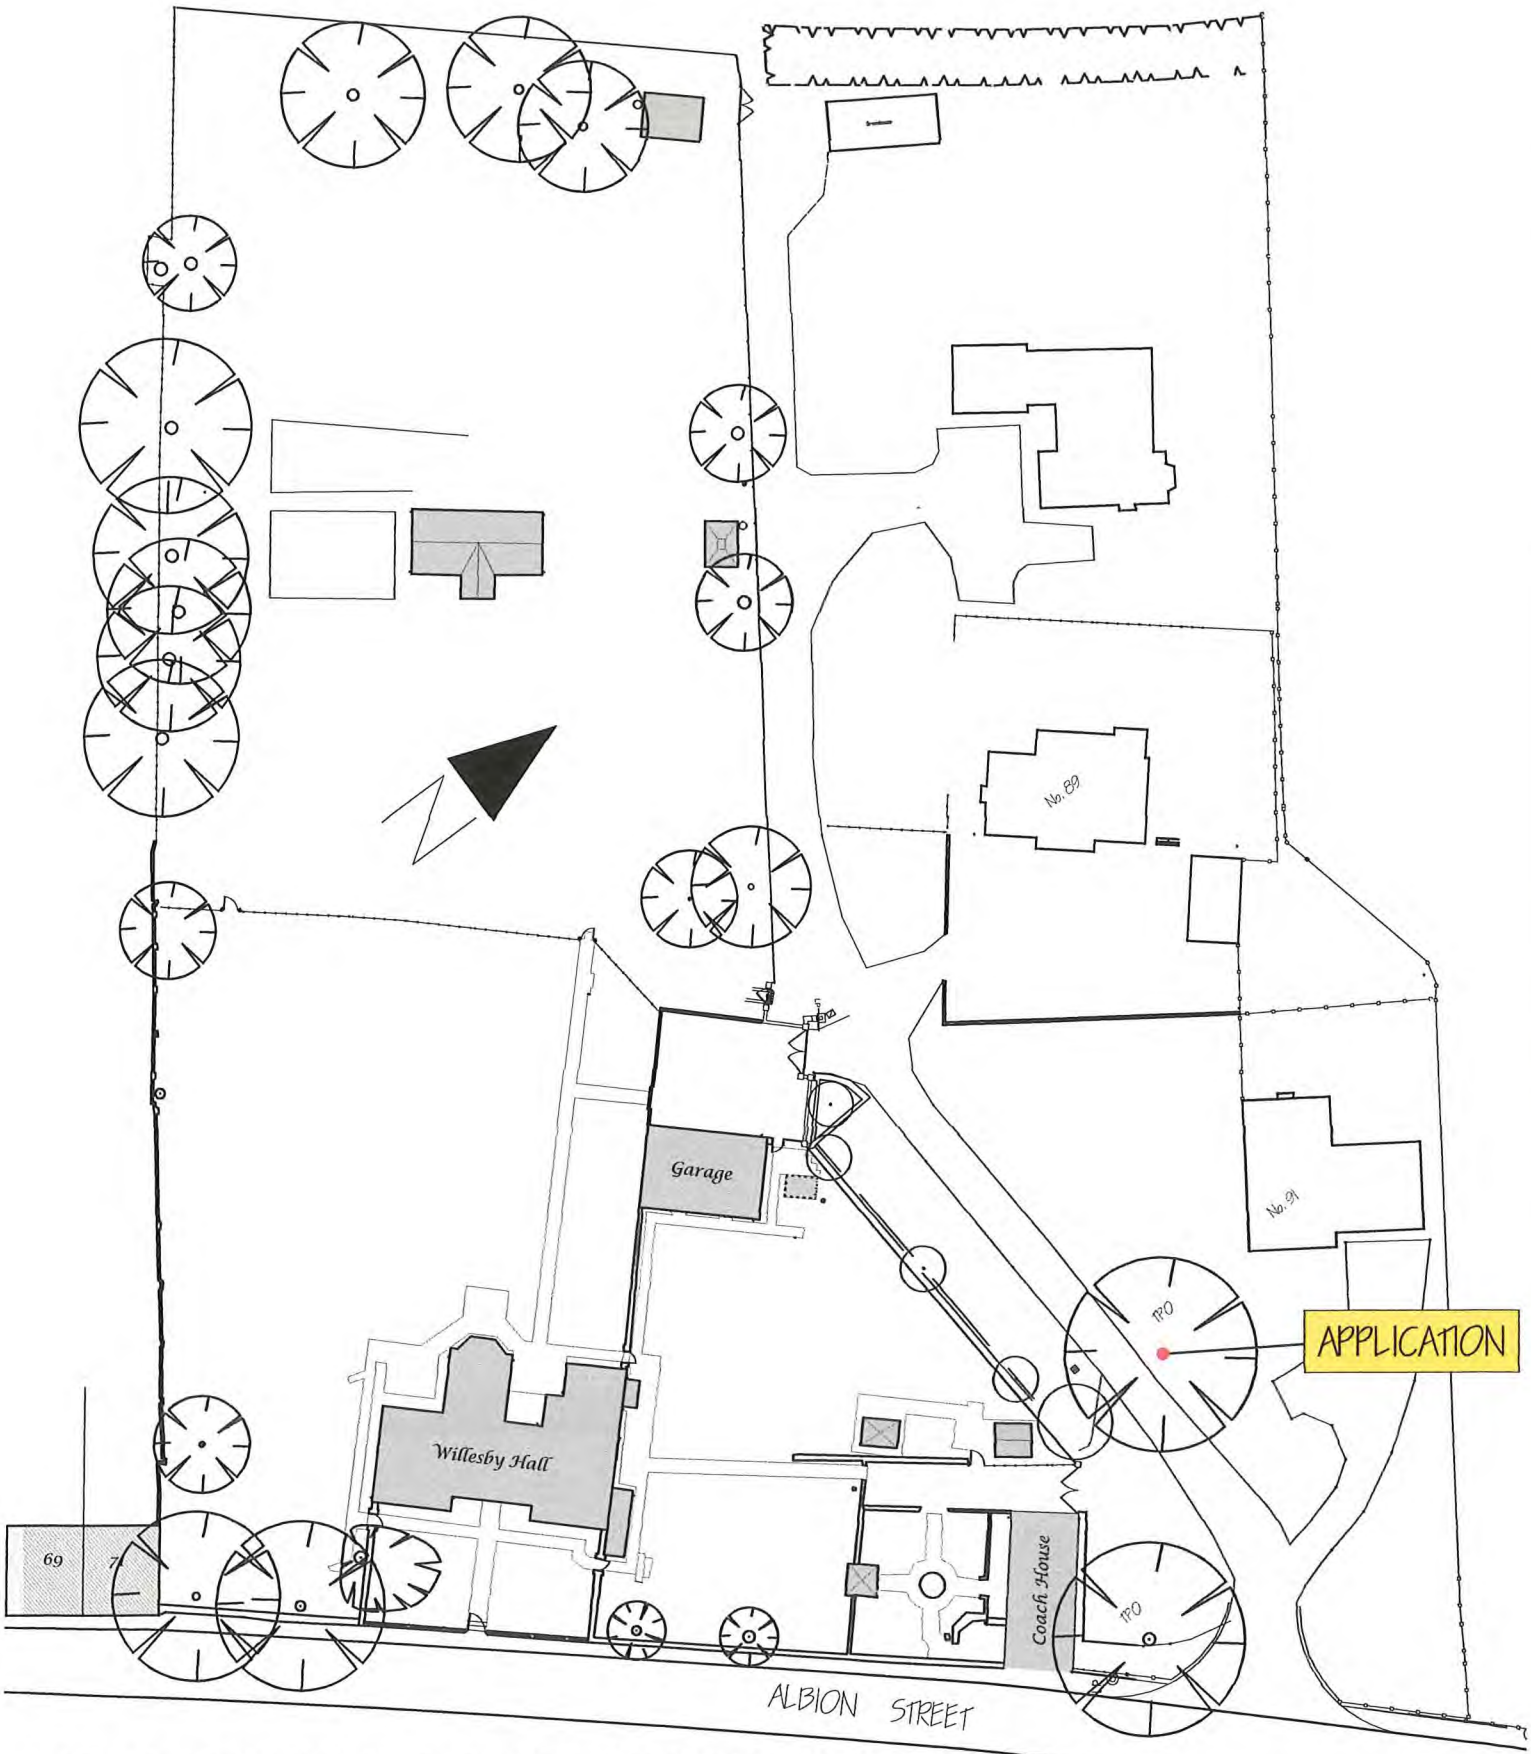


WORKS TO TREE (TPO) IN SPALDING CONSERVATION AREA : WILLESBY HALL, ALBION STREET, SPALDING LINCS

DRAWING FOR IDENTIFICATION PURPOSES ONLY - NOT TO SCALE

JULY 2025 DRG N° W1OA