


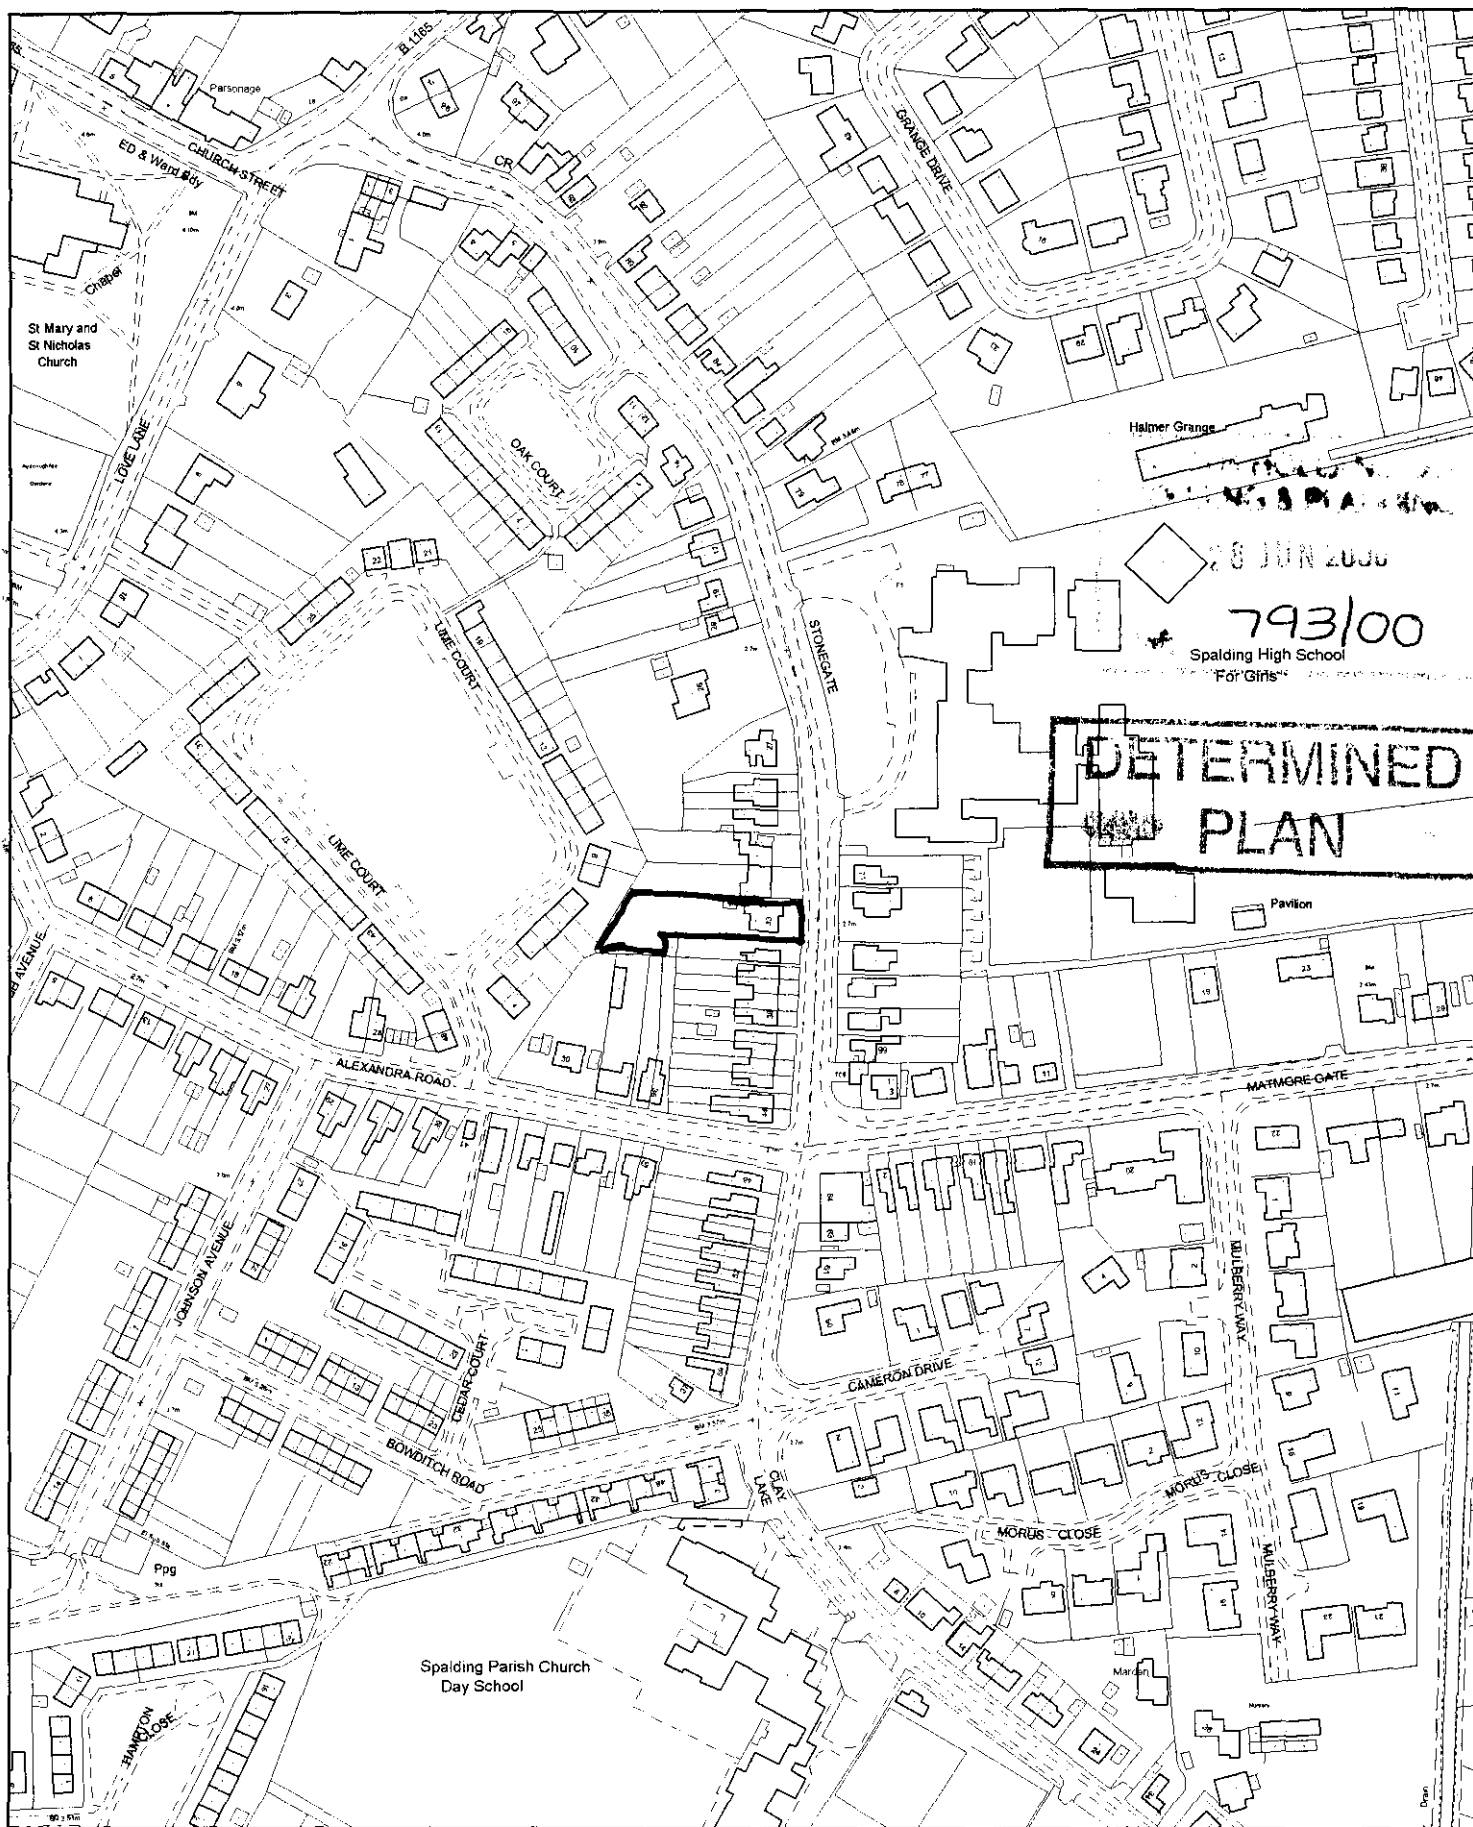

**S O U T H**  
  
**H O L L A N D**  
**D I S T R I C T C O U N C I L**


Council Offices, Priory Road, Spalding,  
 Lincolnshire PE11 2XE

This copy has been produced specifically for the map return  
 scheme purposes only. No further copies may be made.

Scale:  
 1:2500

This map is reproduced from Ordnance Survey material with  
 permission of Ordnance Survey on behalf of Her Majesty's  
 Stationary Office (c) Crown copyright. Unauthorised reproduction  
 infringes Crown copyright and may lead to prosecution or civil  
 proceedings. South Holland District Council LA079413 2000



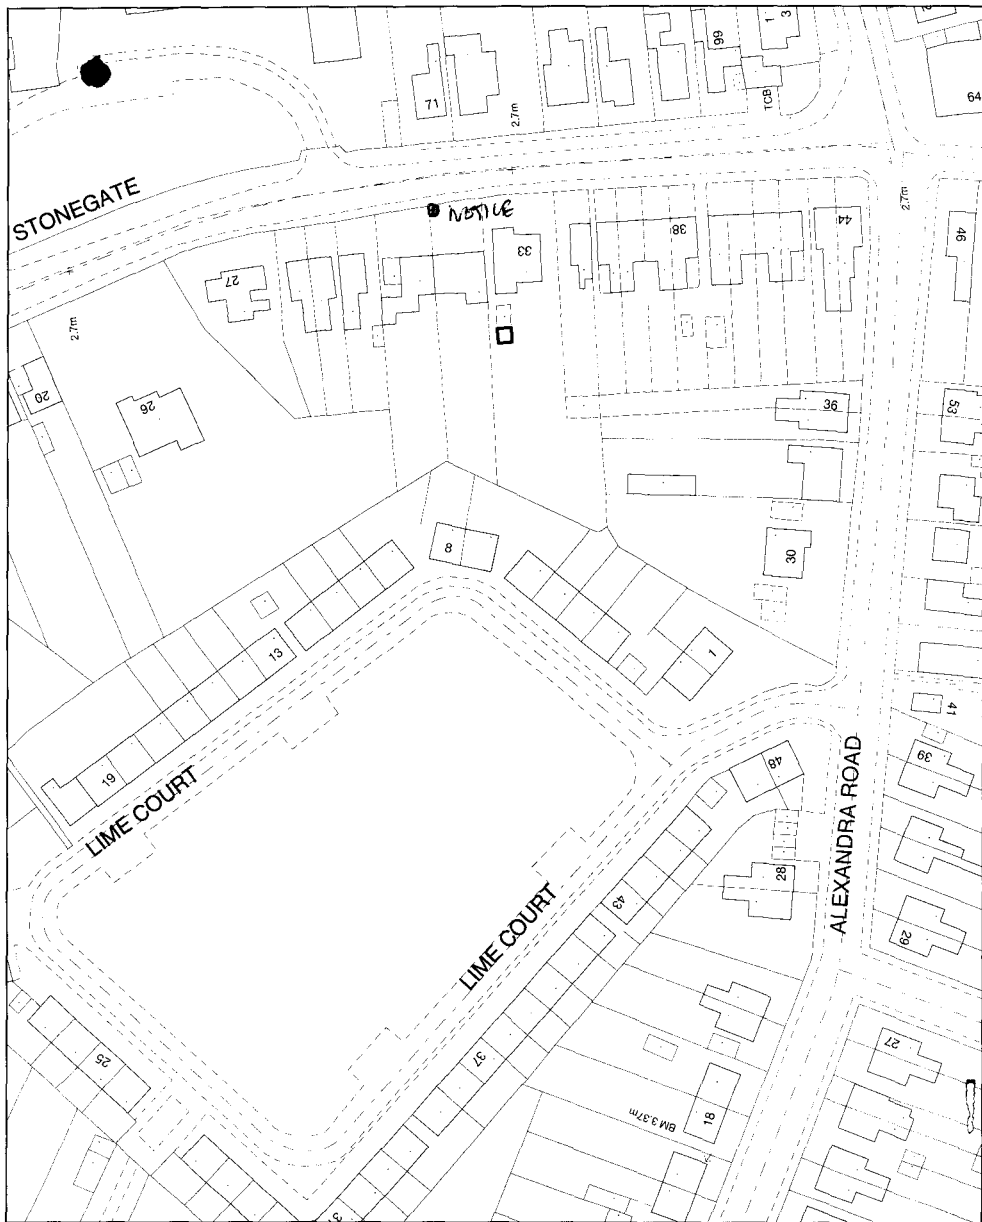

**Planning Application Location Plan  
Ward Member Notification**

**FILE COPY** H16/0793/00  
Scale: 1:1000

Housing and Planning Services Department

Council Offices, Priory Road, Spalding, Lincolnshire  
PE11 2XE

PLEASE DO NOT COPY THIS PLAN

This map is reproduced from Ordnance Survey material with permission of Ordnance Survey on behalf of Her Majesty's Stationery Office (c) Crown copyright. Unauthorised reproduction infringes Crown copyright and may lead to prosecution or civil proceedings. South Holland District Council  
LA079413 2000

