




Ref: 0793/02
23 JUN 2000

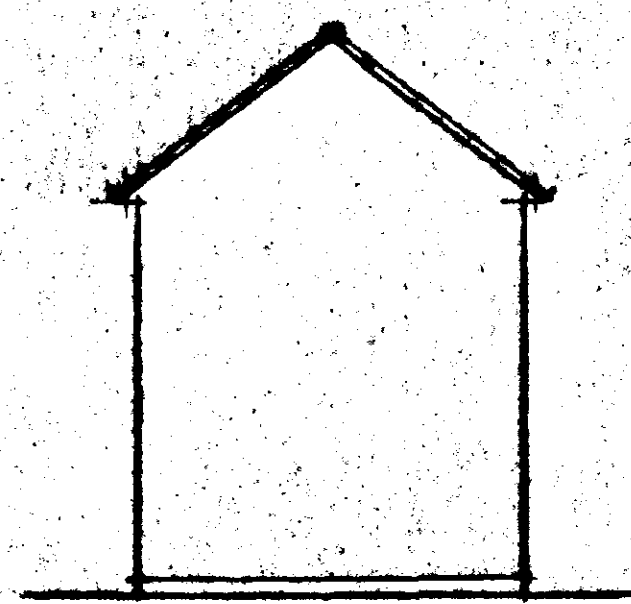


EAST ELEVATION
1:50

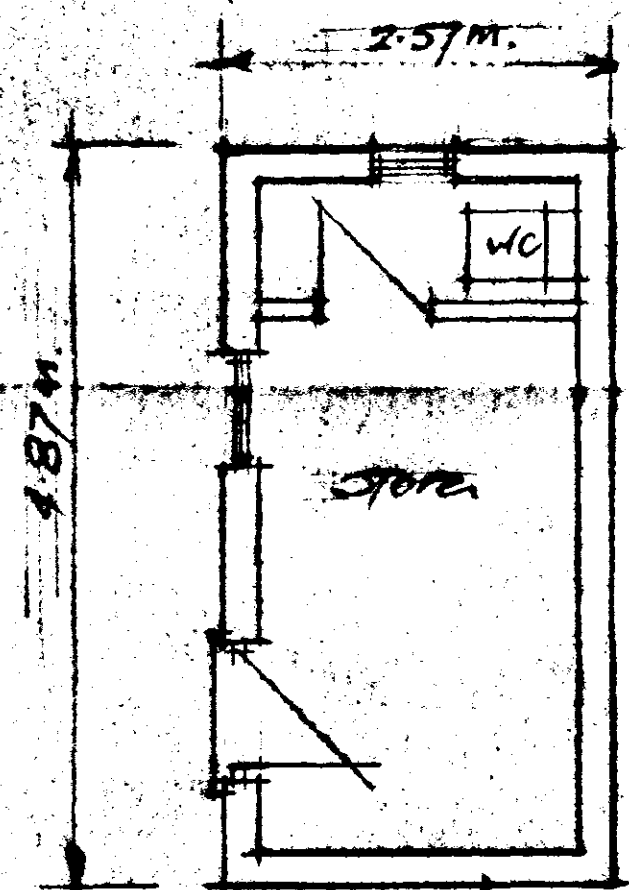


EXISTING PLAN

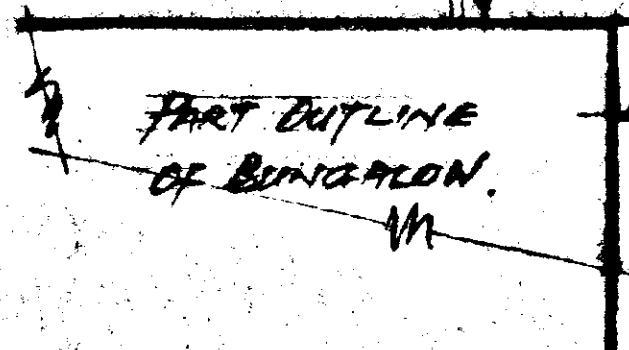


PART OUTLINE
OF BUNGALOW.

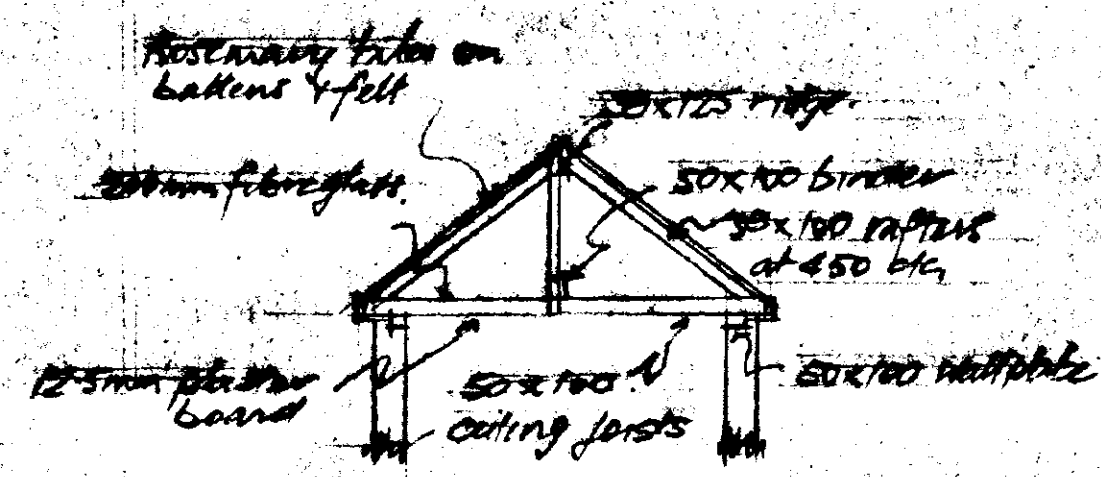


SECTION THRU ROOF (1:50)

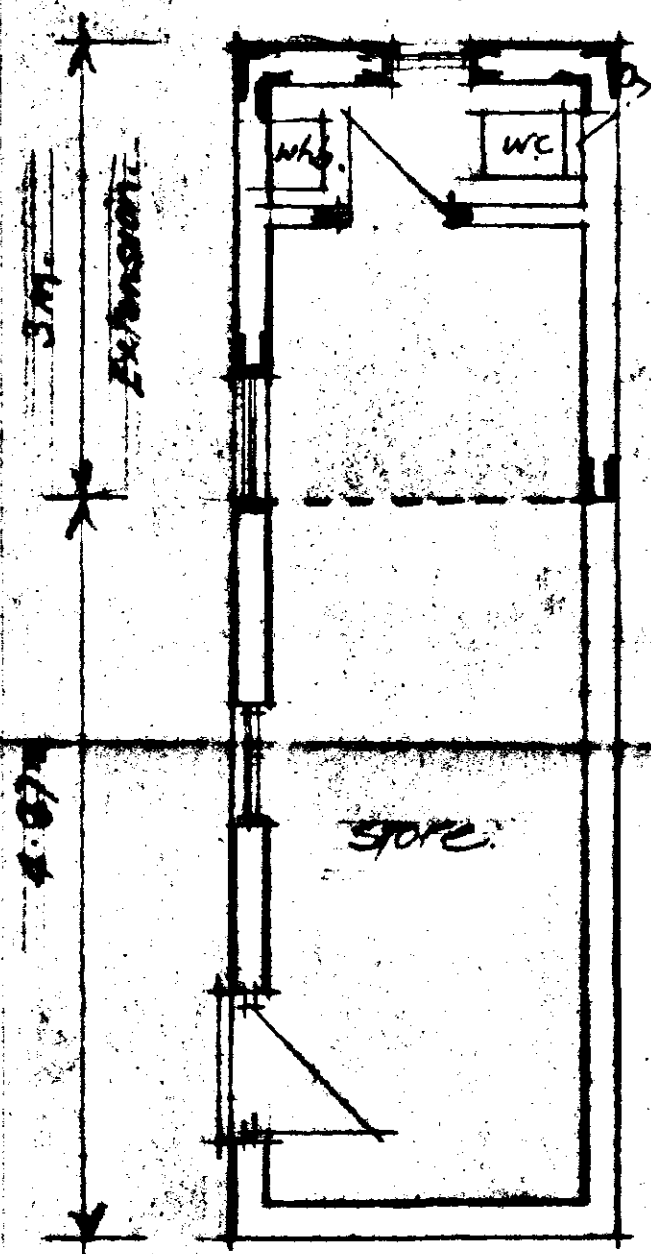


PROPOSED PLAN

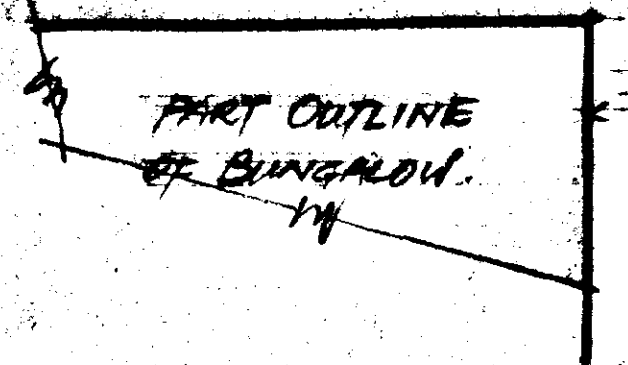


PART OUTLINE
OF BUNGALOW.

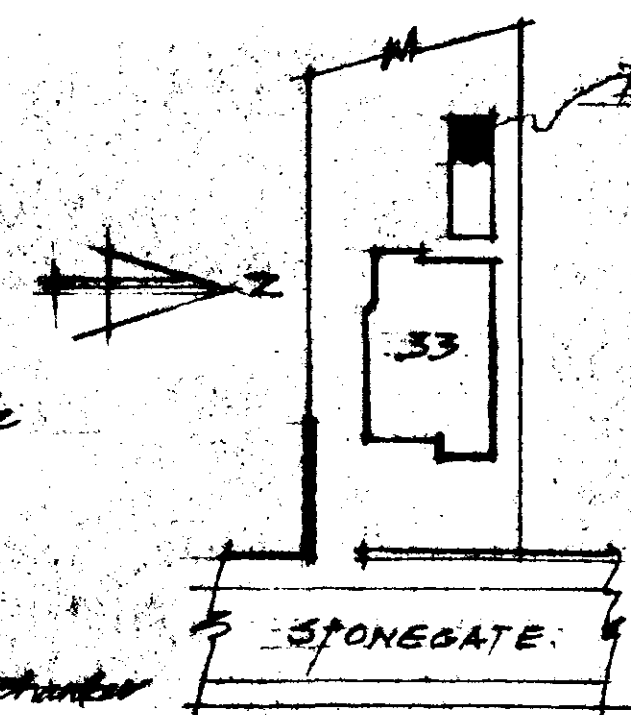


BLOCK PLAN
SCALE 1/500

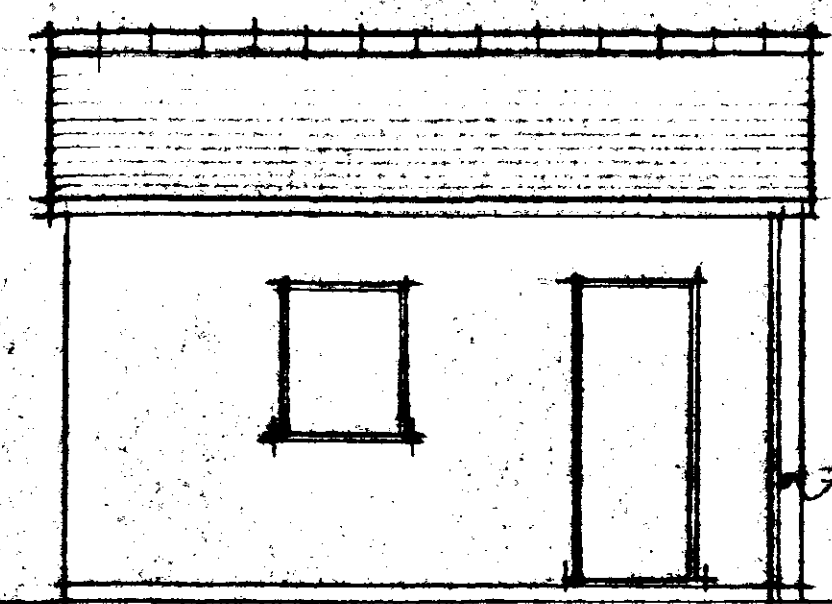

EXISTING SOUTH ELEVATION (1:50)

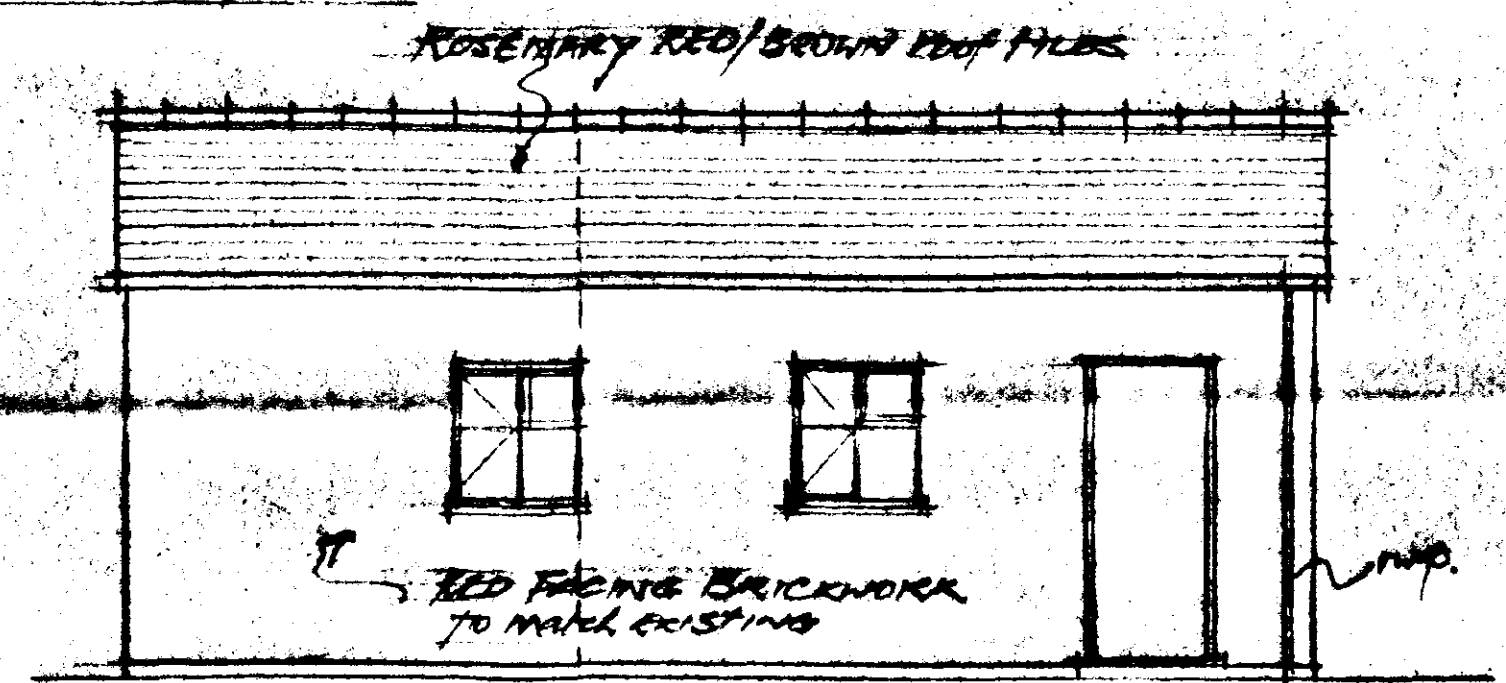

PROPOSED SOUTH ELEVATION (1:50)

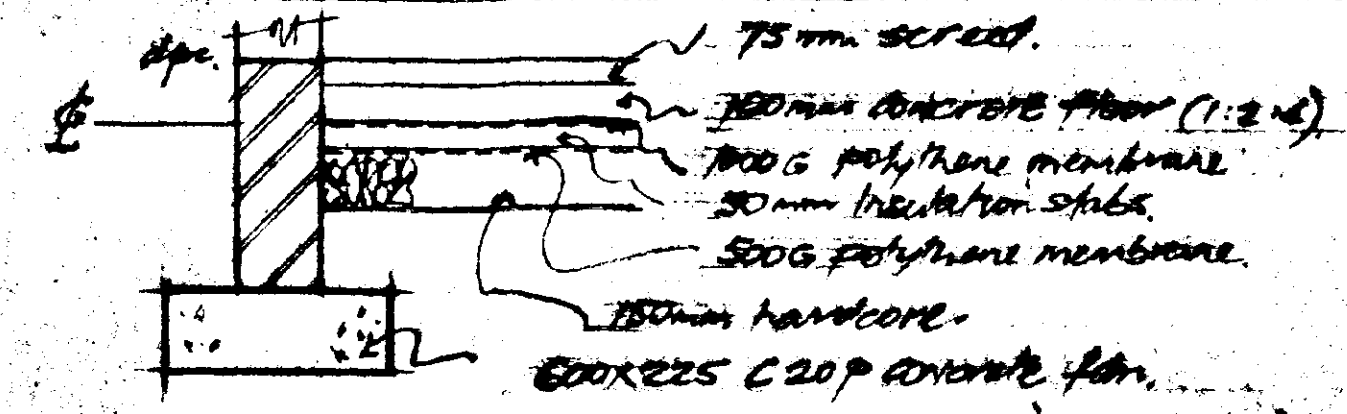

SECTION THRU FOUNDATIONS (1:50)

PROPOSED EXTENSION TO STORE OUTBUILDING
AT 33 STONEGATE SPALDING FOR
MR R TAYLOR.

DETERMINED
PLAN

SOUTH HOLLAND DC
HOUSING & PLANNING