
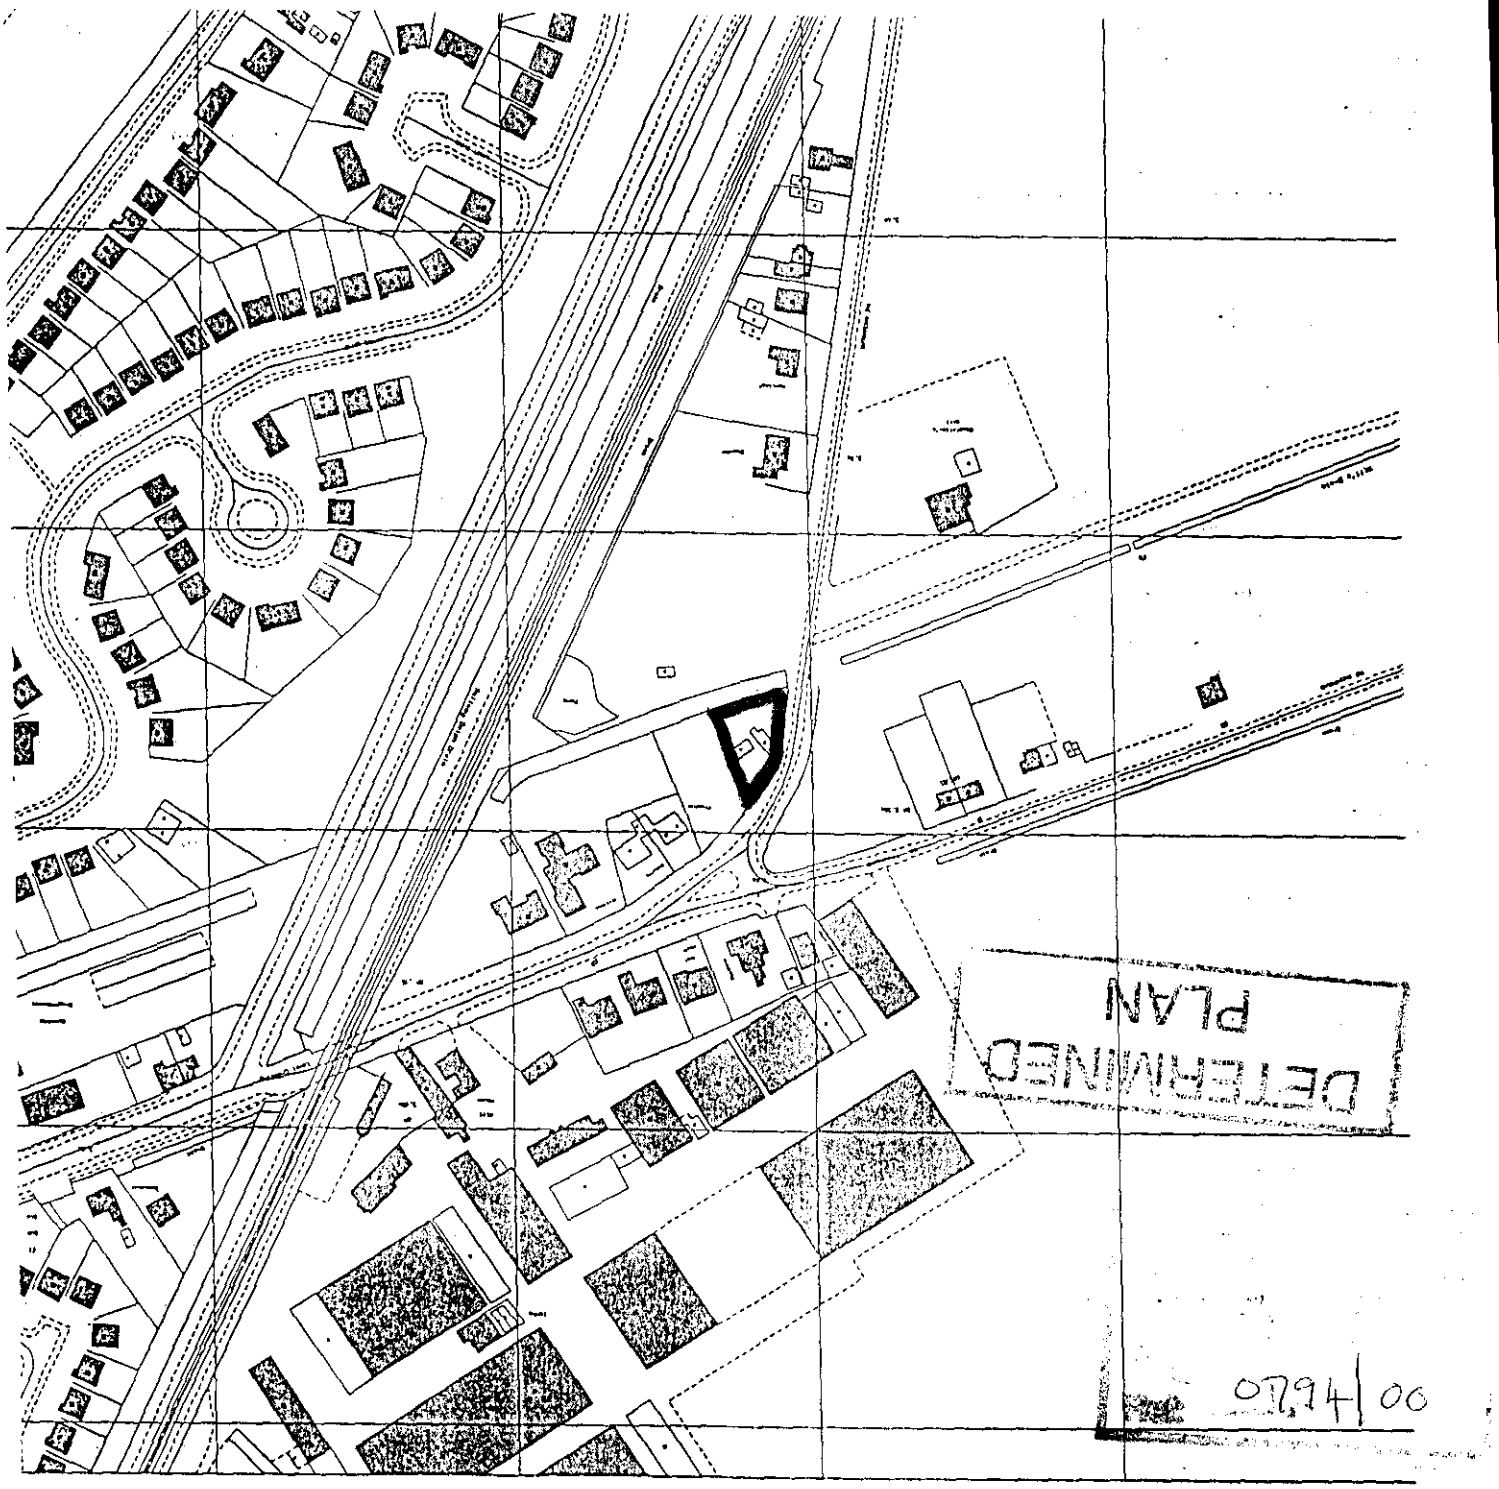
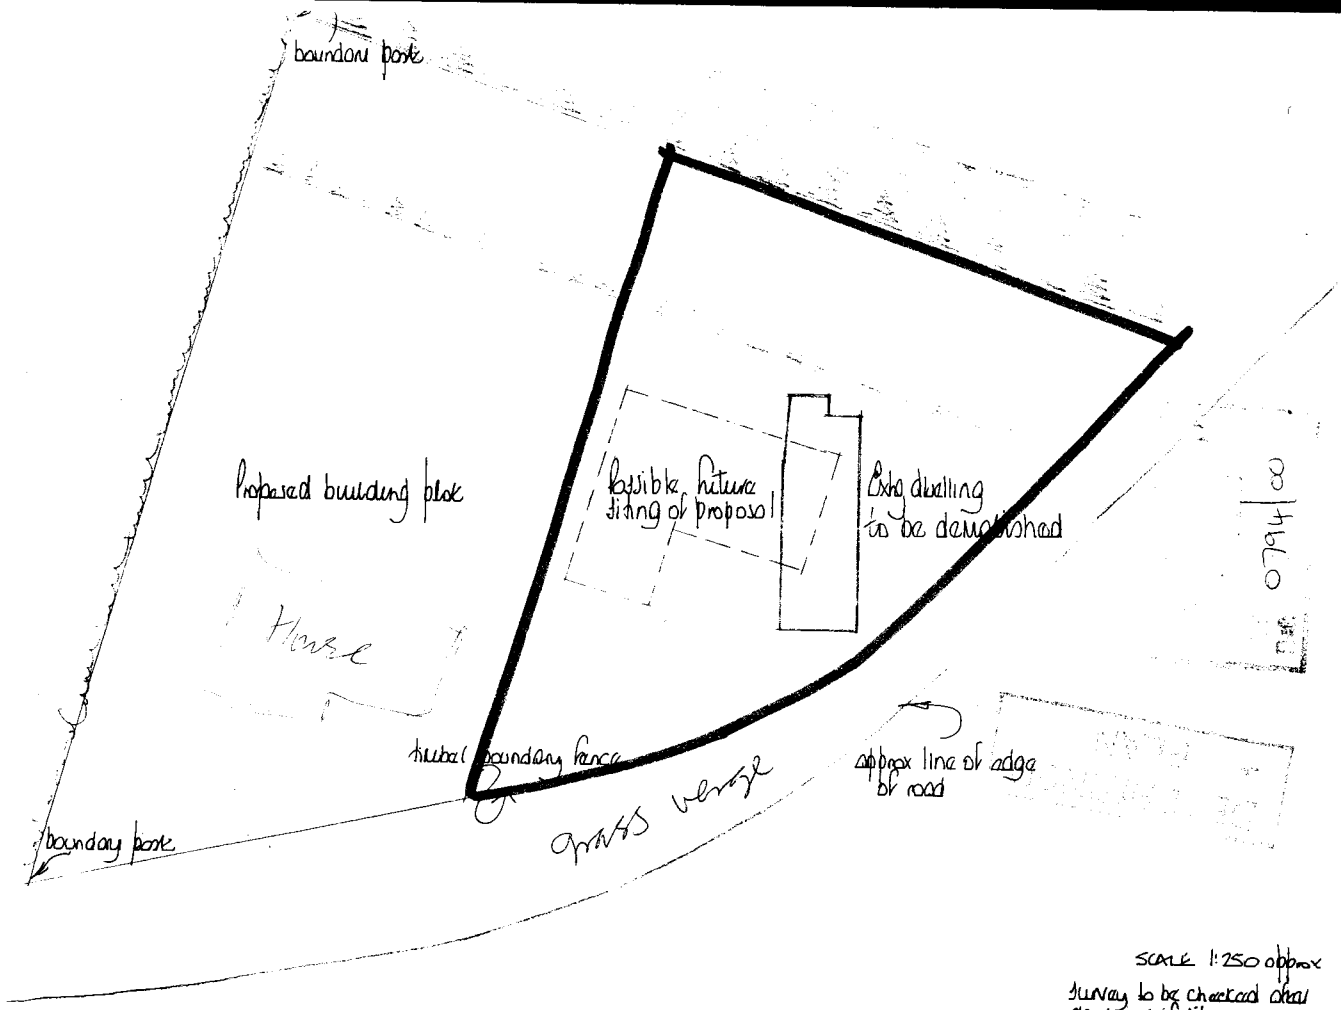


LOCATION PLAN

REPRODUCED FROM ORDNANCE SURVEY MAP WITH THE PERMISSION
OF THE CONTROLLER OF HER MAJESTY'S STATIONERY OFFICE
CROWN COPYRIGHT RESERVED.
LICENSE NO. AR 183210


boundary post
Proposed building plot
Possible future siting of proposal
Exist dwelling to be demolished
House
0794 00
trubal boundary fence
approx line of edge of road
grass verge
boundary post
SCALE 1:250 approx
Survey to be checked about clearance of site.

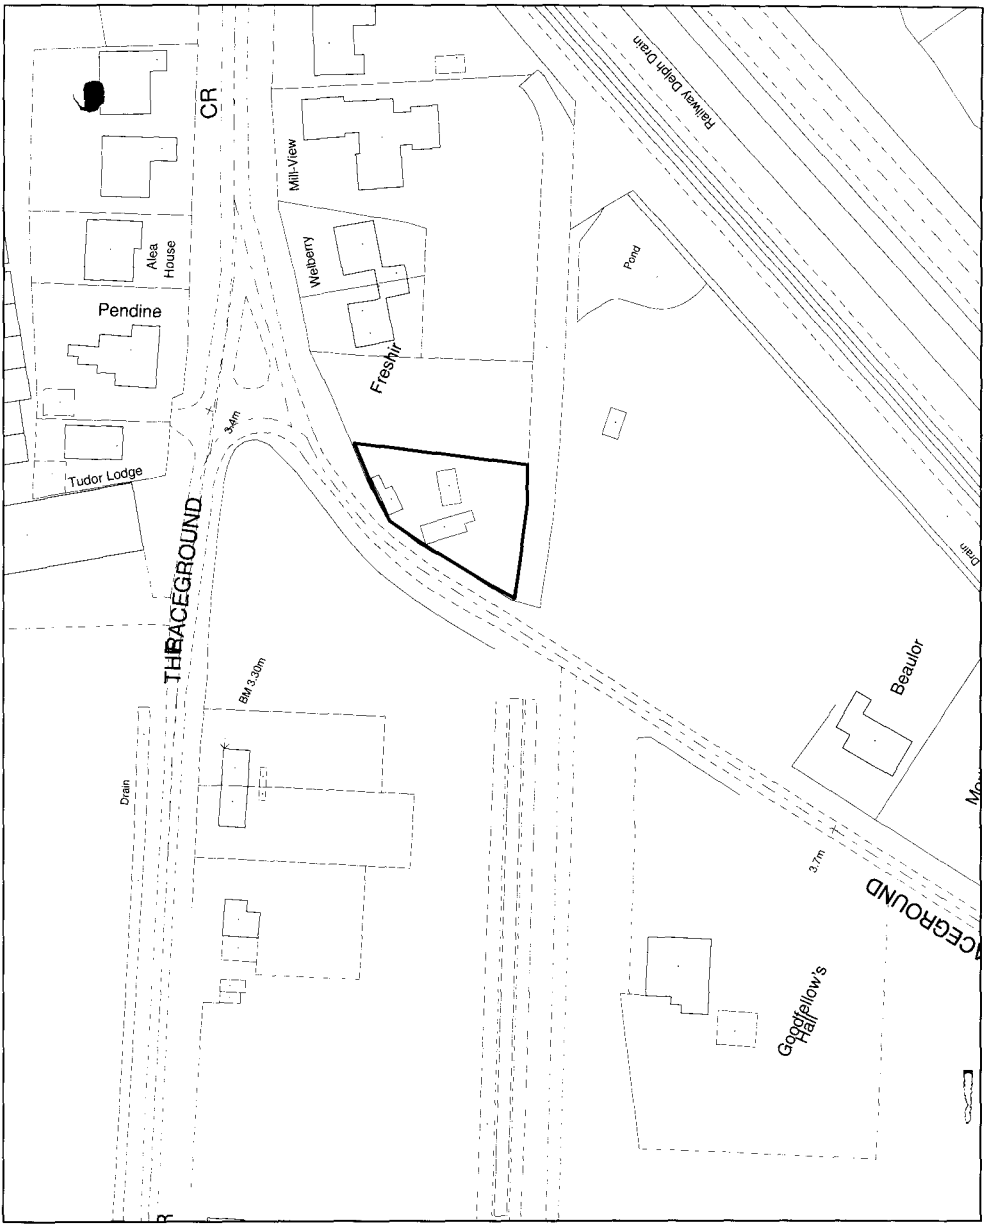

SOUTH HOLLAND DISTRICT COUNCIL

Planning Application Location Plan
Ward Member Notification

H16/0794/00

Scale: 1:1000

FILE COPY

Housing and Planning Services Department
Council Offices, Priory Road, Spalding, Lincolnshire
PE11 2XE

PLEASE DO NOT COPY THIS PLAN
This map is reproduced from Ordnance Survey material with permission of Ordnance Survey on behalf of Her Majesty's Stationery Office (c) Crown copyright. Unauthorised reproduction infringes Crown copyright and may lead to prosecution or civil proceedings. South Holland District Council LA079413 2000