


* WARNING *
Protected Site



Planning & Development
11 JUN 2007
Ref: 0794/07

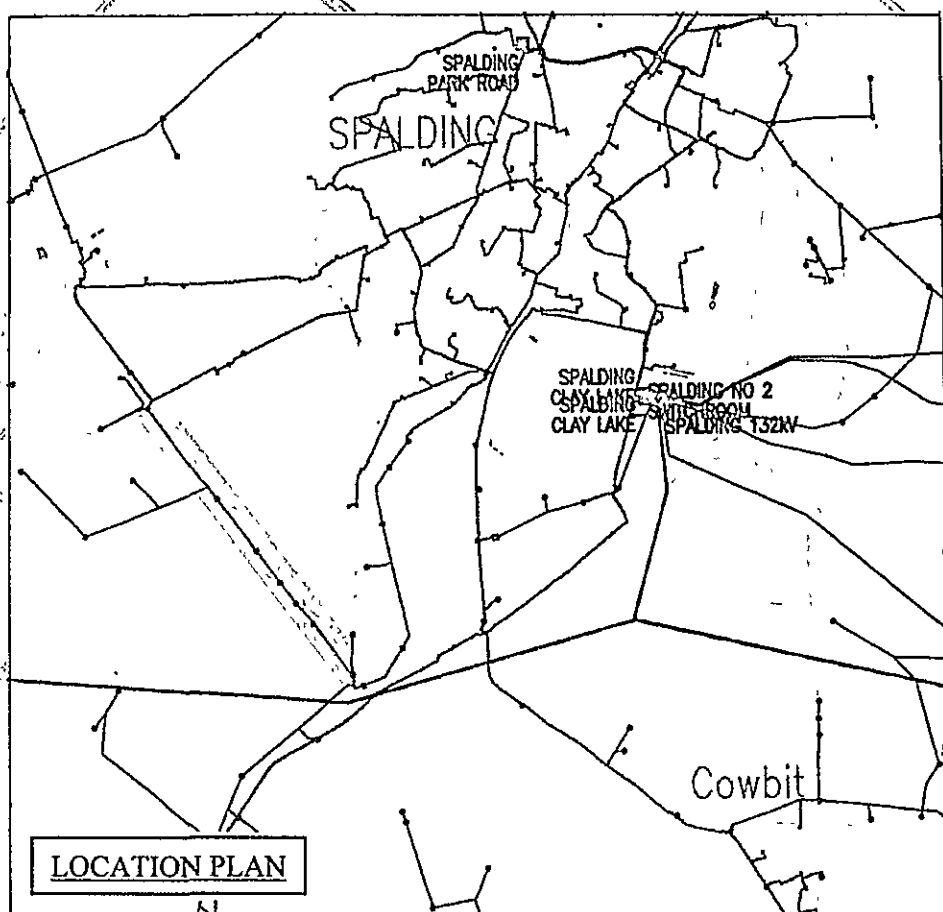

Scale 1:5000 / 11kV, 33kV, 25kV, 132kV
TF22791978 (522799,319782)
Sheet 1 of 1
Christine Hearn
30/04/2007

Central Networks East		Central Networks	
		O/H LINE TO BE ERECTED	
		O/H LINE TO BE DISMANTLED	
DRAWN BY	CH	10.05.07	SCALE: 1 : 5000 CLASS: DRAWINGS
CHECKED BY			
APPROVED BY			
SITE DRAWING NO.			

DETERMINE
PLAN

Spalding South Drove 11kV
Rebuild
Project No K.08755