

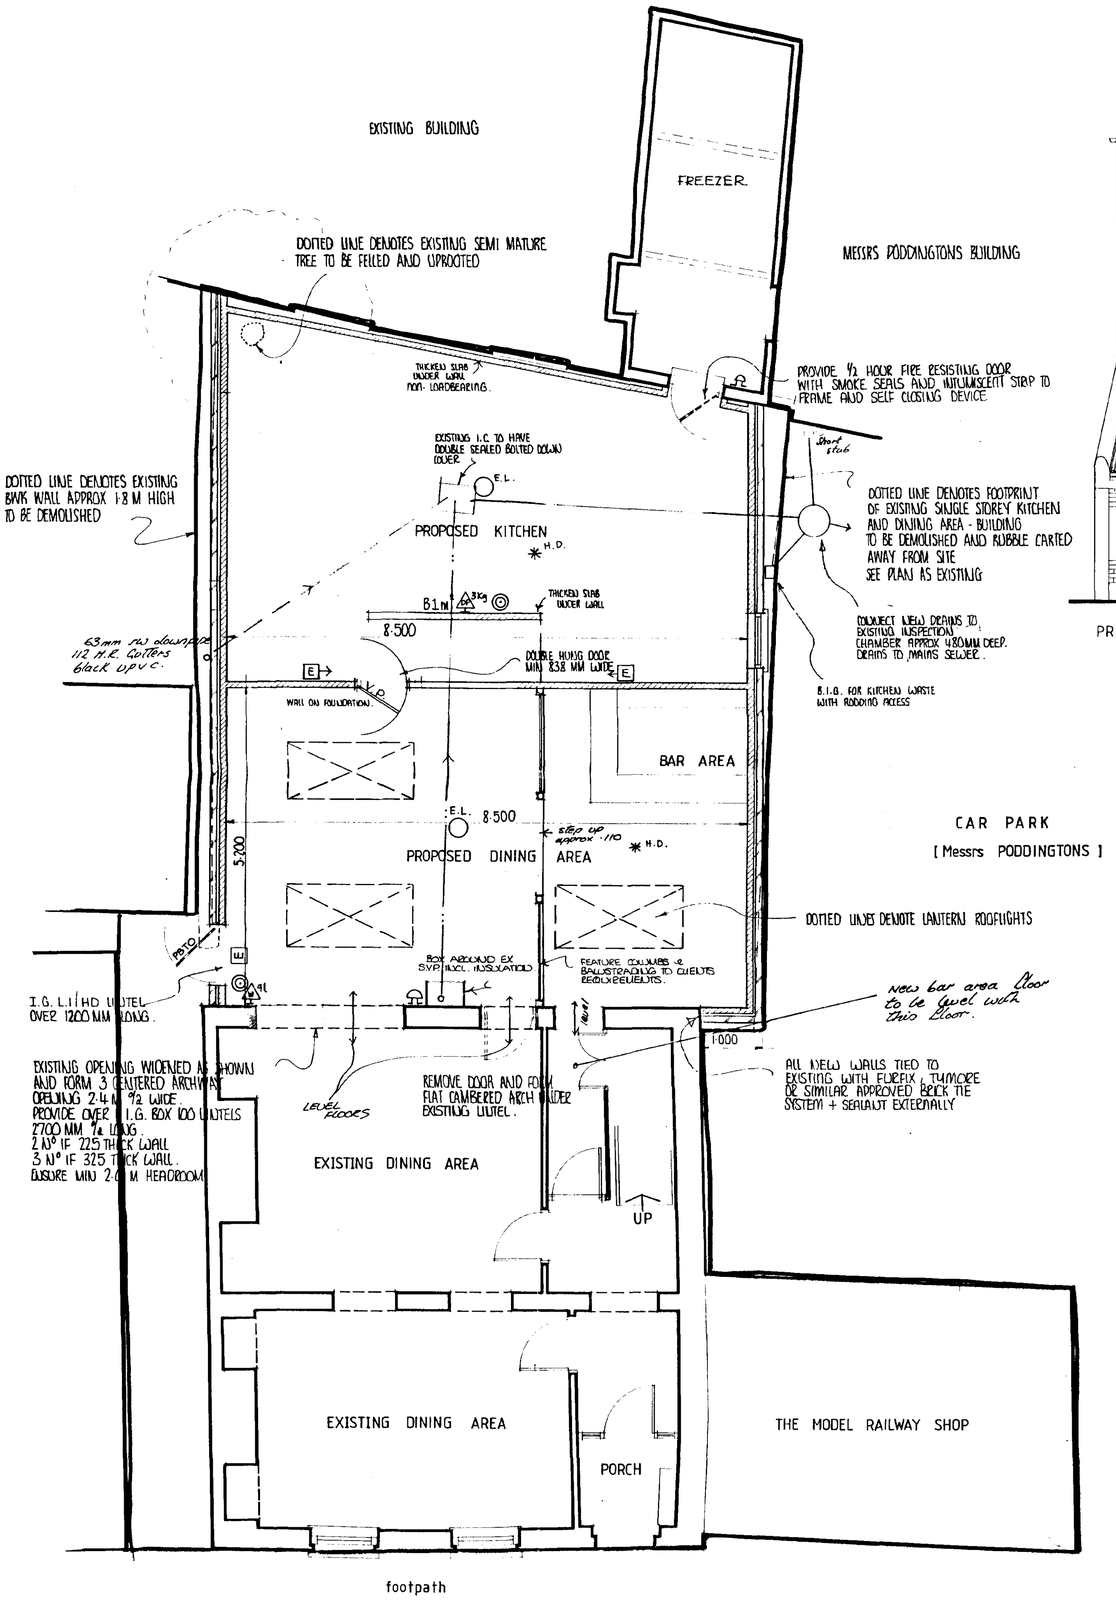


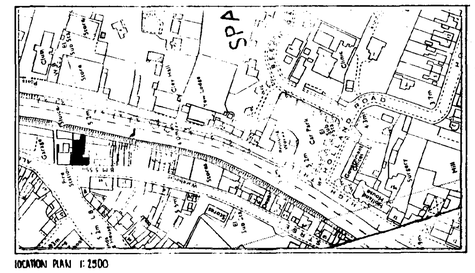

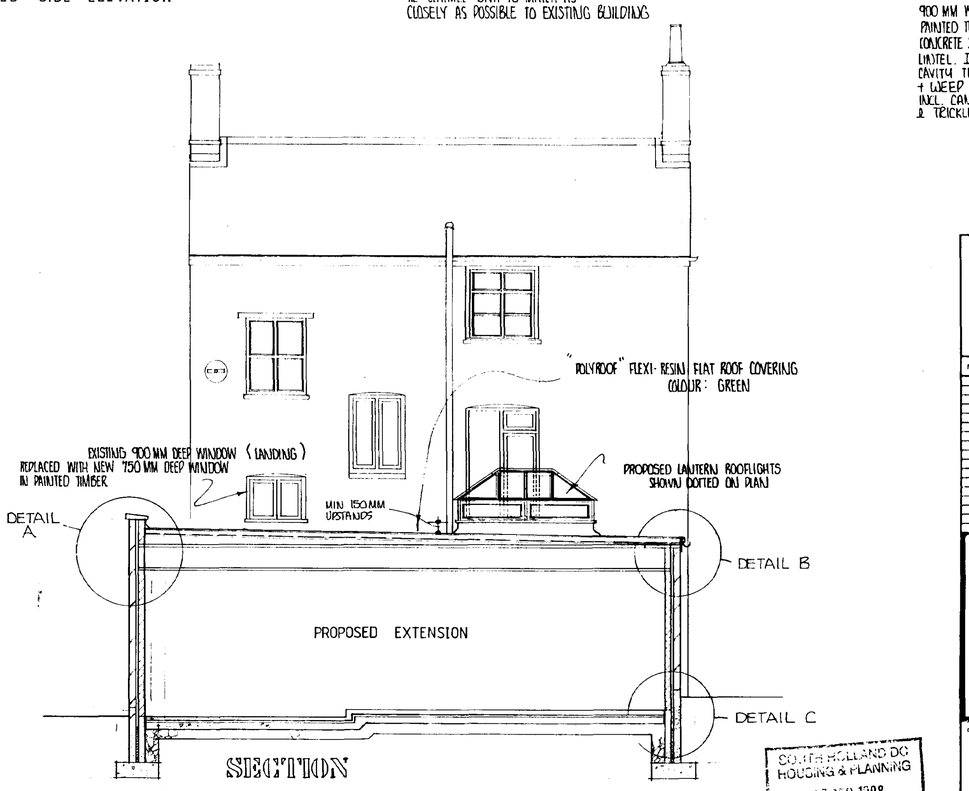

SOUTH HOLLAND DC
HOUSING & PLANNING
17 SEP 1998
079498

AMENDED PLAN
Rec.

CONTRACTOR TO CHECK ALL DIMENSIONS ON SITE BEFORE WORK COMMENCES.


revision	date	init.	revision details


PODDINGTONS
Architectural Design Consultants
43 Double Street, Spalding, Lincs. PE11 2AA
Tel: 0775 761856 & 768296 Fax: 0775 710218

project
ALTERATIONS EXTENSION
FRATELLI RESTAURANT
DOUBLE STREET SPALDING

drawing
PLAN PROPOSED

scale	drawing no:
1 50 1 2500	2811 2
date	drawn / checked

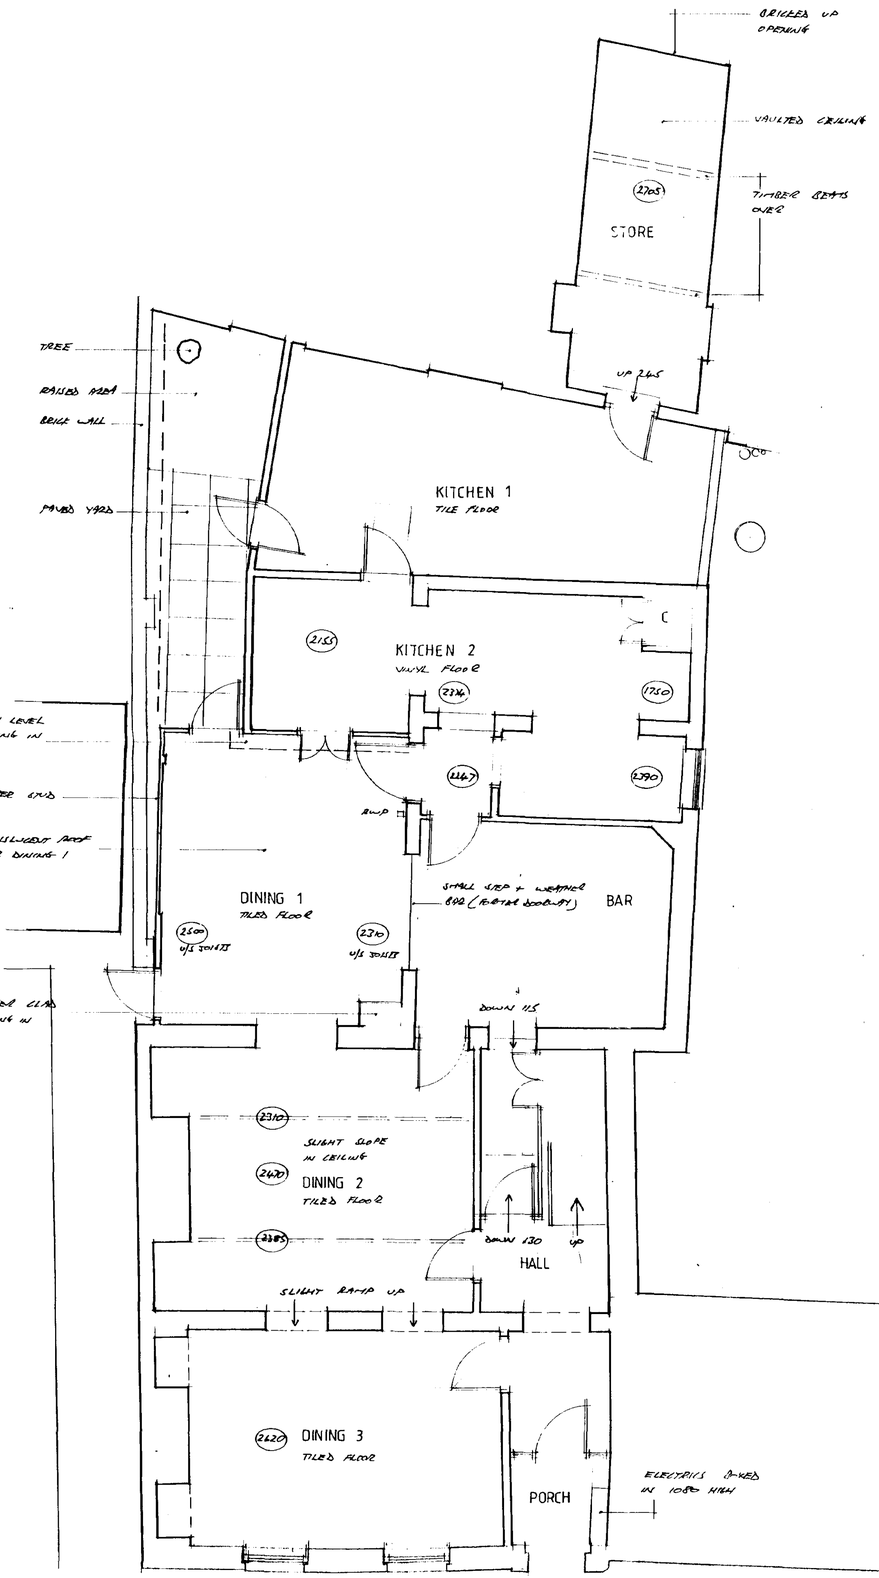


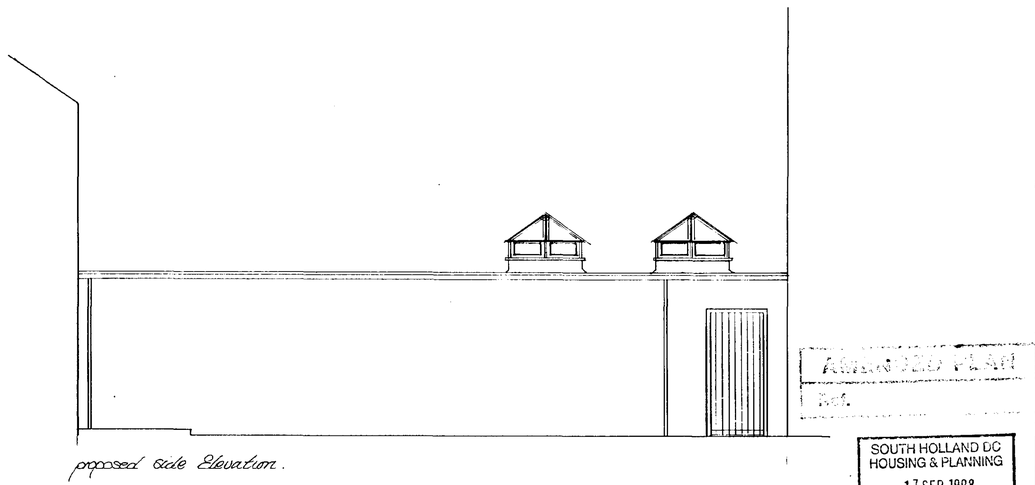

proposed side Elevation.

APPROVED PLAN
Ref.

SOUTH HOLLAND DC
HOUSING & PLANNING
17 SEP 1998
Ref: 0794/98

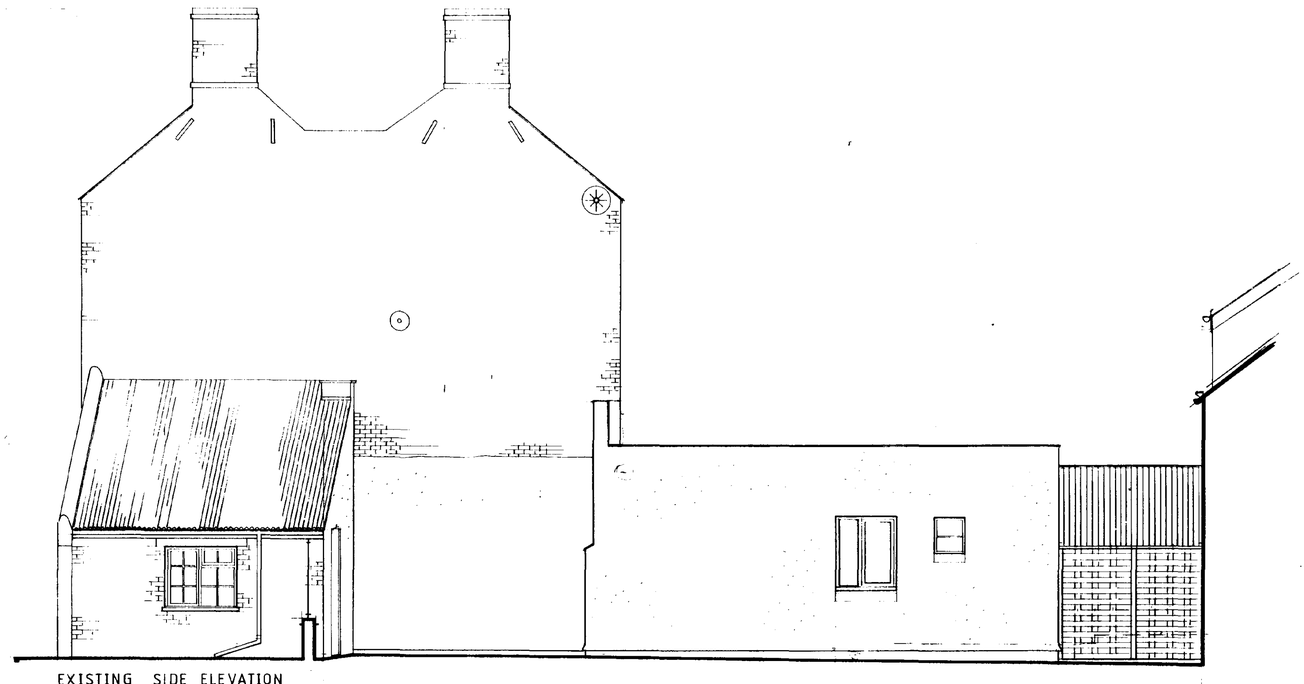

EXISTING SIDE ELEVATION

CONTRACTOR TO CHECK ALL DIMENSIONS ON SITE BEFORE WORK COMMENCES.

revision	date	init.	revision details

PODDINGTONS
Architectural Design Consultants
44 Double Street, Spalding, Lincs. PE11 2AB
Tel: 01775 761856 & 768296. Fax: 01775 710218

project
ALTERATIONS / EXTENSION
FRATELLI RESTAURANT
DOUBLE STREET SPALDING
LINCS

drawing
PLAN AS EXISTING

scale	drawing no.
1-50	2811-1
date: OCT 97	drawn / checked