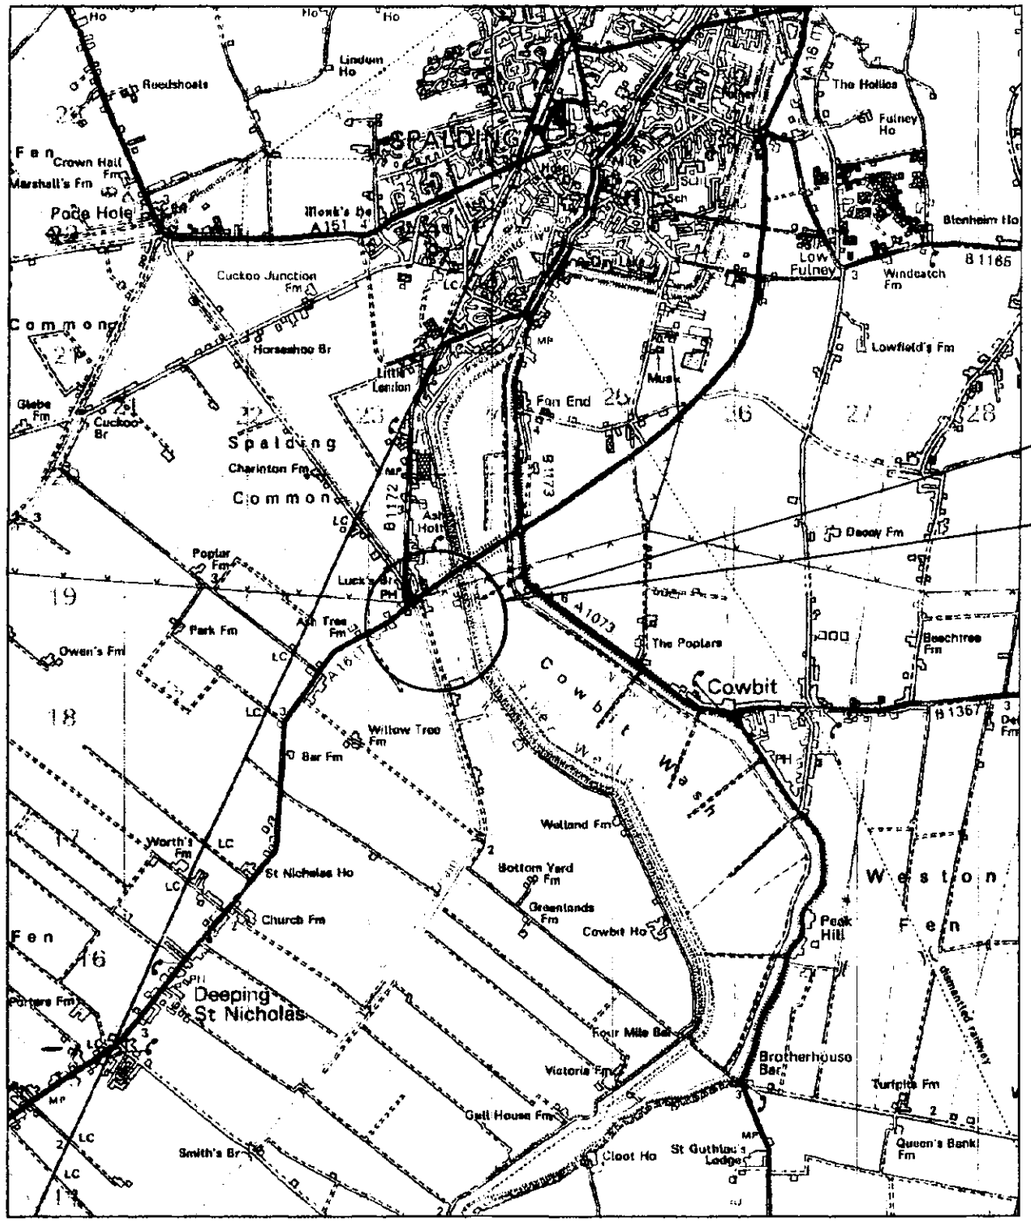


AREA LOCATION PLAN (1:50000)

WILLOW TREE FARM
DEEPING St. NICHOLAS
SPALDING, LINCOLNSHIRE

SITE LOCATION PLAN (1:1250)

SITE NGR: 523440 318830

SOUTH HOLLAND DISTRICT COUNCIL
PLANNING
23 JUN 2000
Ref: 0795/00

Date	Issue	Amendment	By	Chk

SHEPHERD design
Shepherd Design
Frederick House
Fulford Road
York Y010 4EA
England
Tel: +44 (0)1904 654533
Fax: +44 (0)1904 610256
Certificate No FS25312

Client: vodafone

Drawn: N/A
Date: 23/03/00
Scale: As Shown
Checked: JL

Project: Cell Site 31849A
COWBIT
Drawing Title: Site Location Maps

© Shepherd Design

Drawing Issue Status: PRELIMINARY ☐ TENDER ☐ CONSTRUCTION ☐

Dwg No: 396170 | S | 3014M | SD | -

NORTH

EXISTING HEDGEROW

NEW:
PROPOSED NEW POWER CABLE ROUTE IN U/G DUCT SHOWN: — · — · —
ROUTE TO BE CONFIRMED

EXISTING 17m HIGH TREES

NEW:
VODAFONE SITE LOCATION, FOR DETAILS REFER TO DRG No. 396170/S/3014B/SD.

NEW:
3m WIDE HARDCORE ACCESS TRACK TO NEW CABIN

EXISTING:
900 HIGH POST AND MESH FENCE

EXISTING 18m HIGH TREE

EXISTING HEDGE

3000

2100

A

A

EXISTING TARMAC ROAD

EXISTING U/G PIPE

NOTE:
TOP OF BASE TO BE 150mm ABOVE ROAD LEVEL TO AVOID ROAD DRAINAGE PROBLEM

SITE LAYOUT (1:250)

SITE ADDRESS

WILLOW TREE FARM
DEEPING St. NICHOLAS
SPALDING, LINCOLNSHIRE

SITE NGR: 523440 318830

NOTES

1. DO NOT SCALE OFF THIS DRAWING
2. THIS DRAWING IS TO BE READ IN CONJUNCTION WITH DRG No.'s 3014A-C

ANTENNA TYPE:	3 No. ADC XPD 7210 PANEL H/L 7
ORIENTATION:	30, 150 & 270 DEGREES EGN.
TOWER TYPE:	18m AD 703 UT LATTICE TOWER
BASE TYPE:	'D1.7'
EQUIPMENT:	3.7m x 2.5m CABIN
POWER SUPPLY:	100 AMP SINGLE PHASE
FOR ACCESS CONTACT:	HELD
TEL.	HELD

EARTH BONDING OF CABLE TRAY AND CONNECTION TO LIGHTNING PROTECTION SYSTEM TO BE IN ACCORDANCE WITH 16th EDITION OF I.E.E REGULATIONS AND RELEVANT BRITISH STANDARDS. LIGHTNING PROTECTION IS TO BE PROVIDED TO ALL ANTENNAS AND ASSOCIATED STEELWORK IN ACCORDANCE WITH BS. 6651 (1985)

FOUNDATIONS TO BE CAREFULLY HAND DUG AND C.A.T USED TO LOCATE EXISTING SERVICES

ALL FOUNDATION BASES TO BE CAST WITH TOP SURFACE 150mm ABOVE EXISTING GROUND LEVEL UNLESS NOTED OTHERWISE.

ELECTRICS TO BE AN ELECTRICITY BOARD SUPPLY. DETAILS HELD.

VODAFONE CONTROLLER: MICHAEL DEVLIN

HOUSE
20 JUN 2000
Ref: 0795/00.

Date	Issue	Amendment	By	Chk

SHEPHERD design
Shepherd Design
Frederick House
Fulford Road
York Y010 4EA
England
Tel: +44 (0)1904 654533
Fax: +44 (0)1904 610256
Certificate No: FS25312

Client: vodafone

Drawing Issue Status: PRELIMINARY ☐ TENDER ☐ CONSTRUCTION ☐

Drawn:	L Baker
Date:	15/03/00
Scale:	1:250
Checked:	J Leffler

Project: CELL SITE 31849A COWBIT

Drawing Title: SITE LAYOUT

Dwg No: 396170 | S | 3014 A | SD | -


© Shepherd Design

GGP Systems Ltd, Technical Support Department
AMY JOHNSON HOUSE, 15 CHERRY ORCHARD ROAD, CROYDON, SURREY, CR9 6BJ.
TEL: 0181-686-9887 FAX: 0181-686-9887
Managing Director - Mr Tim Maxwell.

DATE: 21/08/2000 MAP REFERENCE: TF2319SW SCALE: 1:1250

Project:	TITLE:

Reproduced from the Ordnance Survey Mapping with the permission of Her Majesty's Stationery Office (C) Crown Copyright.
Unauthorised reproduction infringes Crown Copyright and may lead to prosecution or civil proceedings. GGP Systems Ltd - LA 123456 1996.

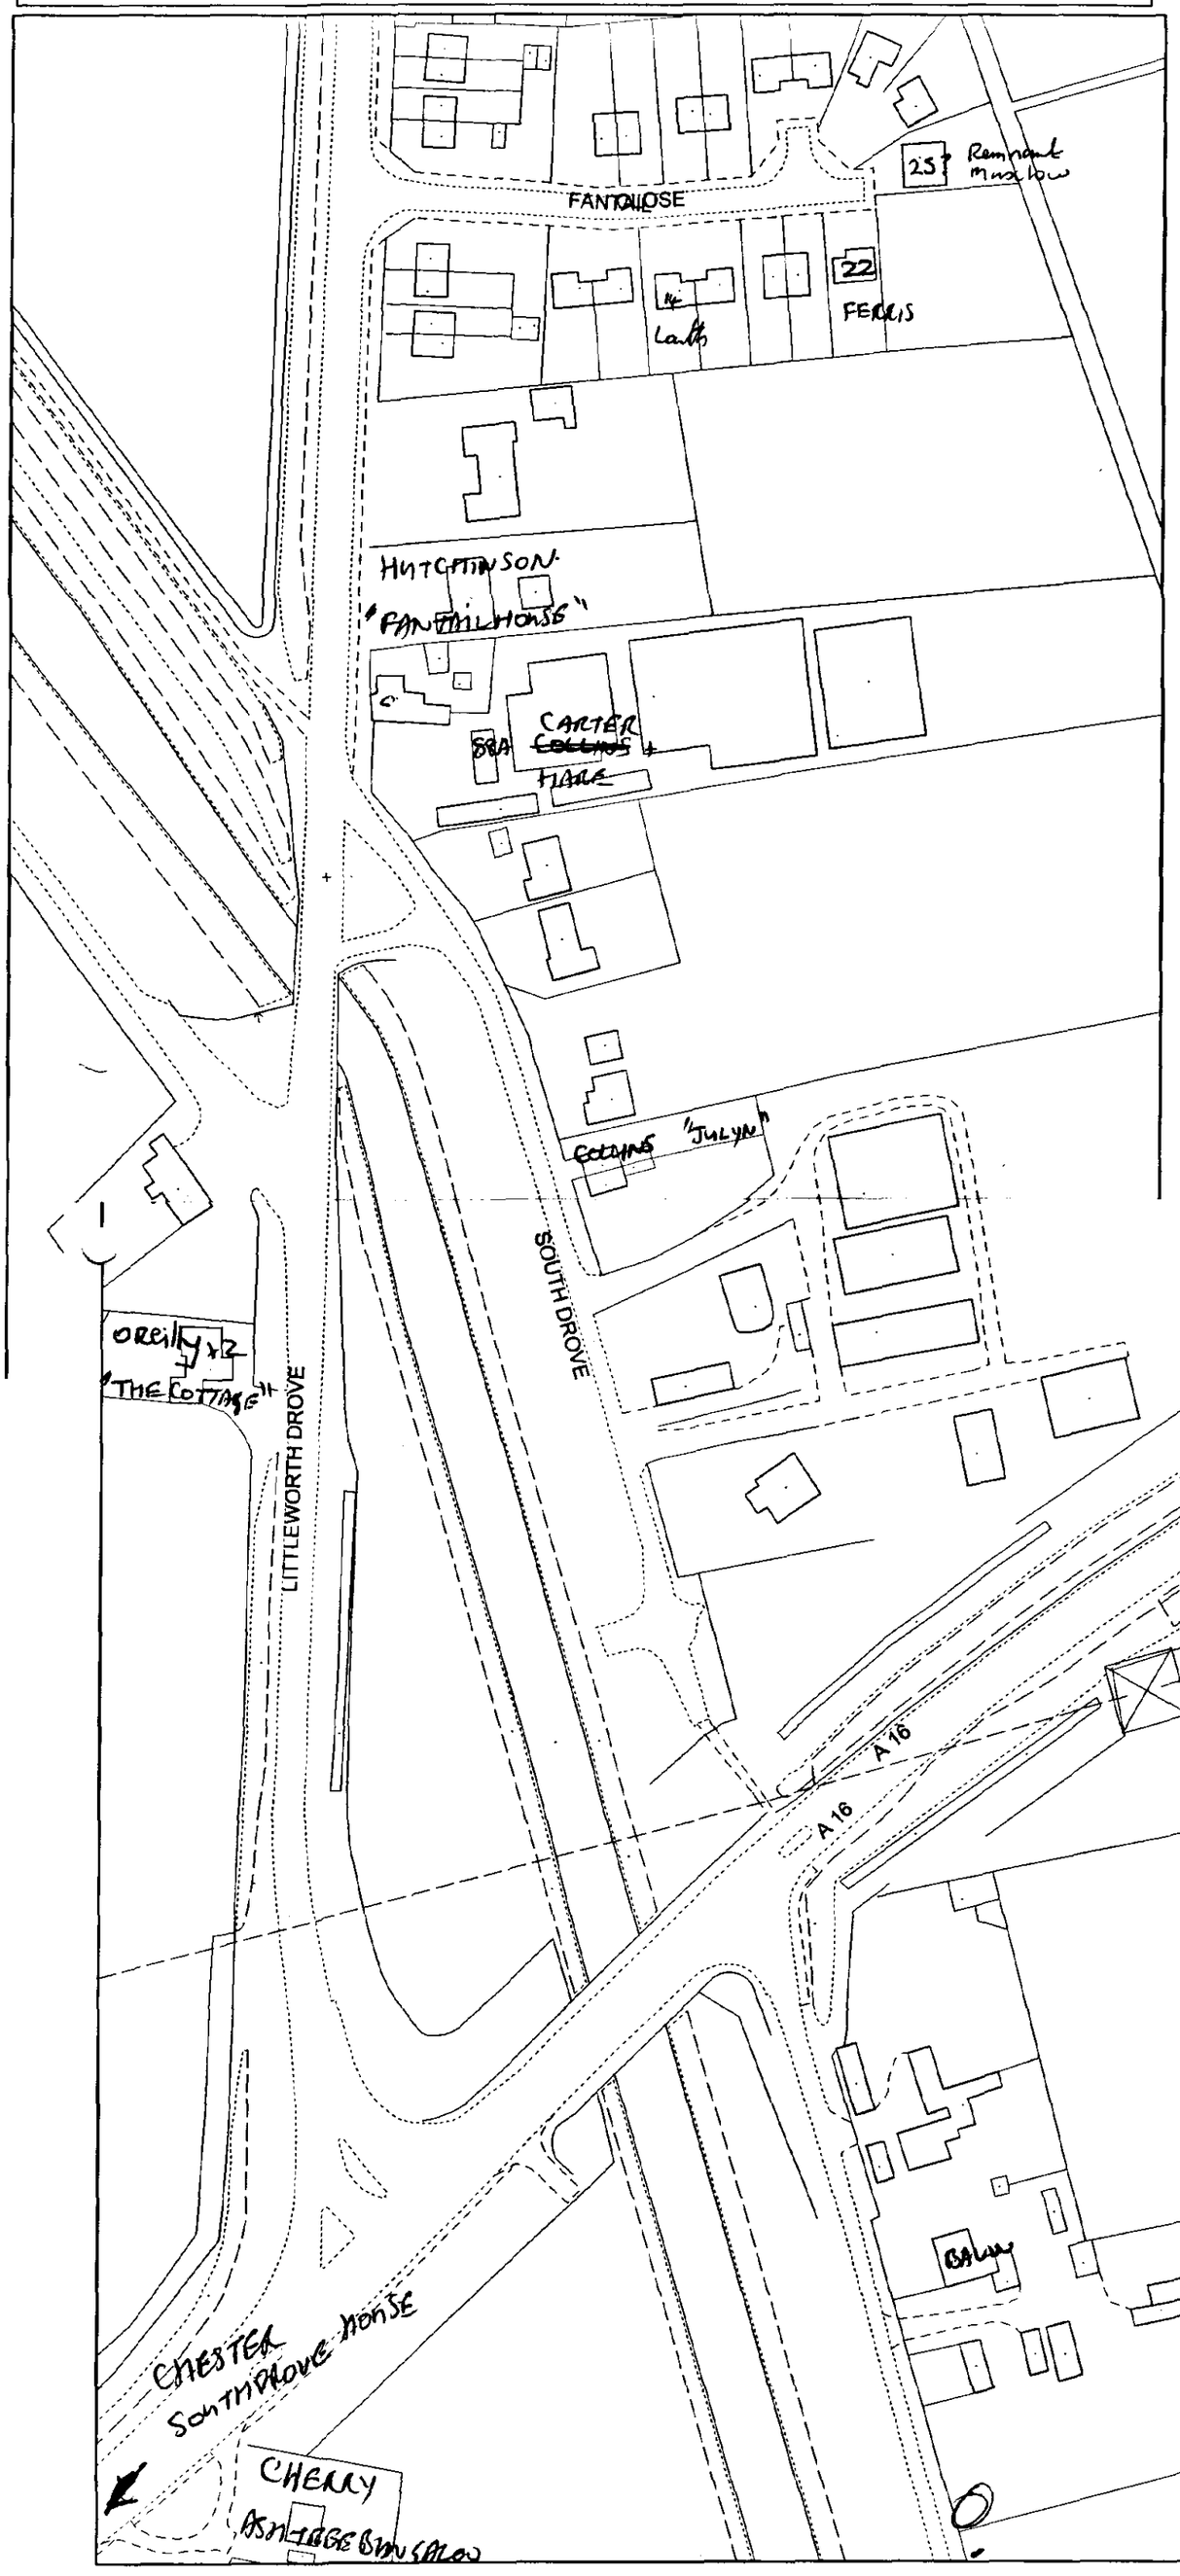

no address


Typed letter — IIII III

Other letters

Cheney — Ash tree Fm Cottages
" — " " Bungalow
" — Sabin Drive
O'Reilly — The Cottage Lucks Bridge 12
Bain.

---

14 letters.

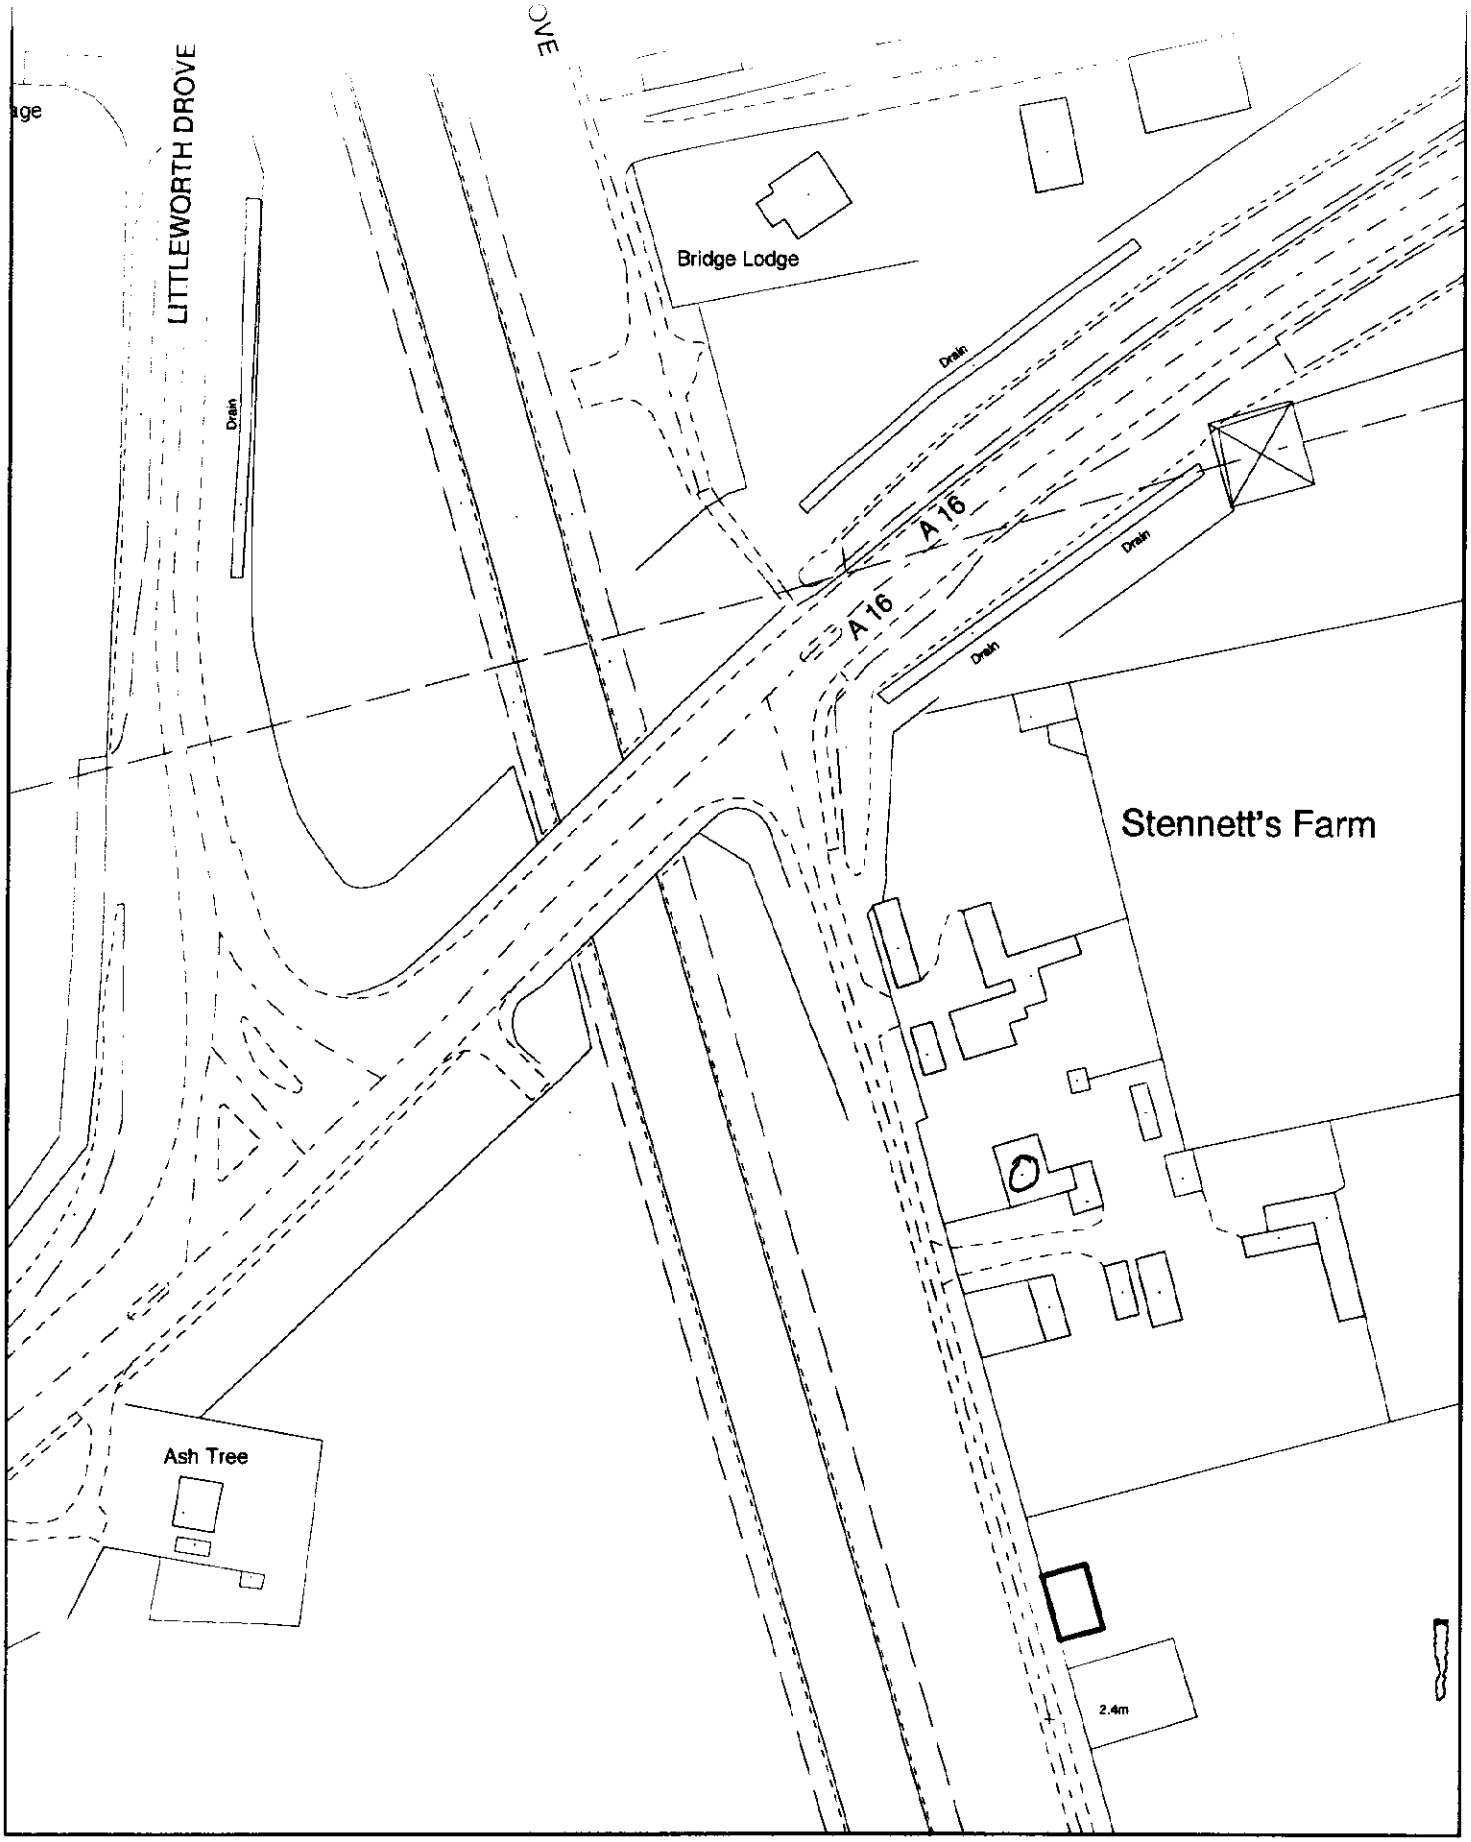

SOUTH HOLLAND DISTRICT COUNCIL

Planning Application Location Plan
Ward Member Notification

H16/0795/00

Scale: 1:1250

FILE COPY

Housing and Planning Services Department

Council Offices, Priory Road, Spalding, Lincolnshire
PE11 2XE

PLEASE DO NOT COPY THIS PLAN
This map is reproduced from Ordnance Survey material with permission of Ordnance Survey on behalf of Her Majesty's Stationery Office (c) Crown copyright. Unauthorised reproduction infringes Crown copyright and may lead to prosecution or civil proceedings. South Holland District Council LA079413 2000