
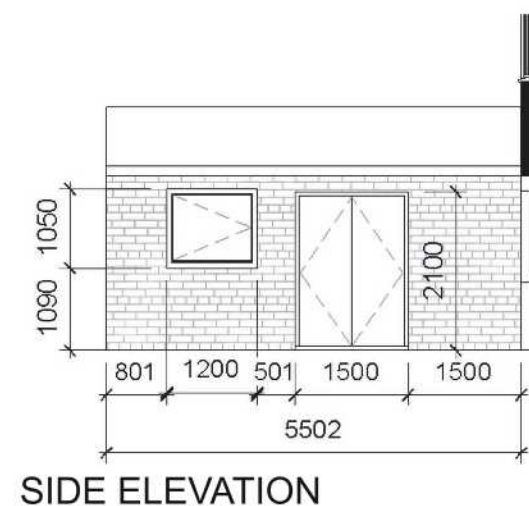
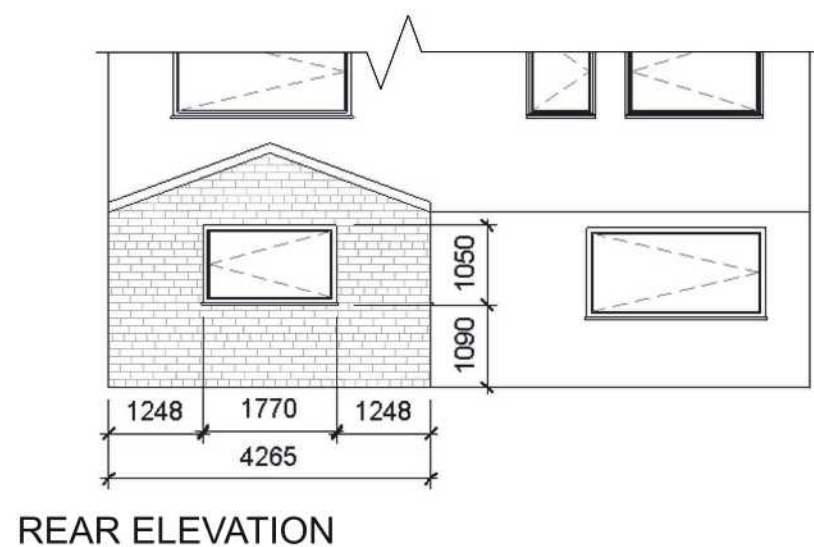
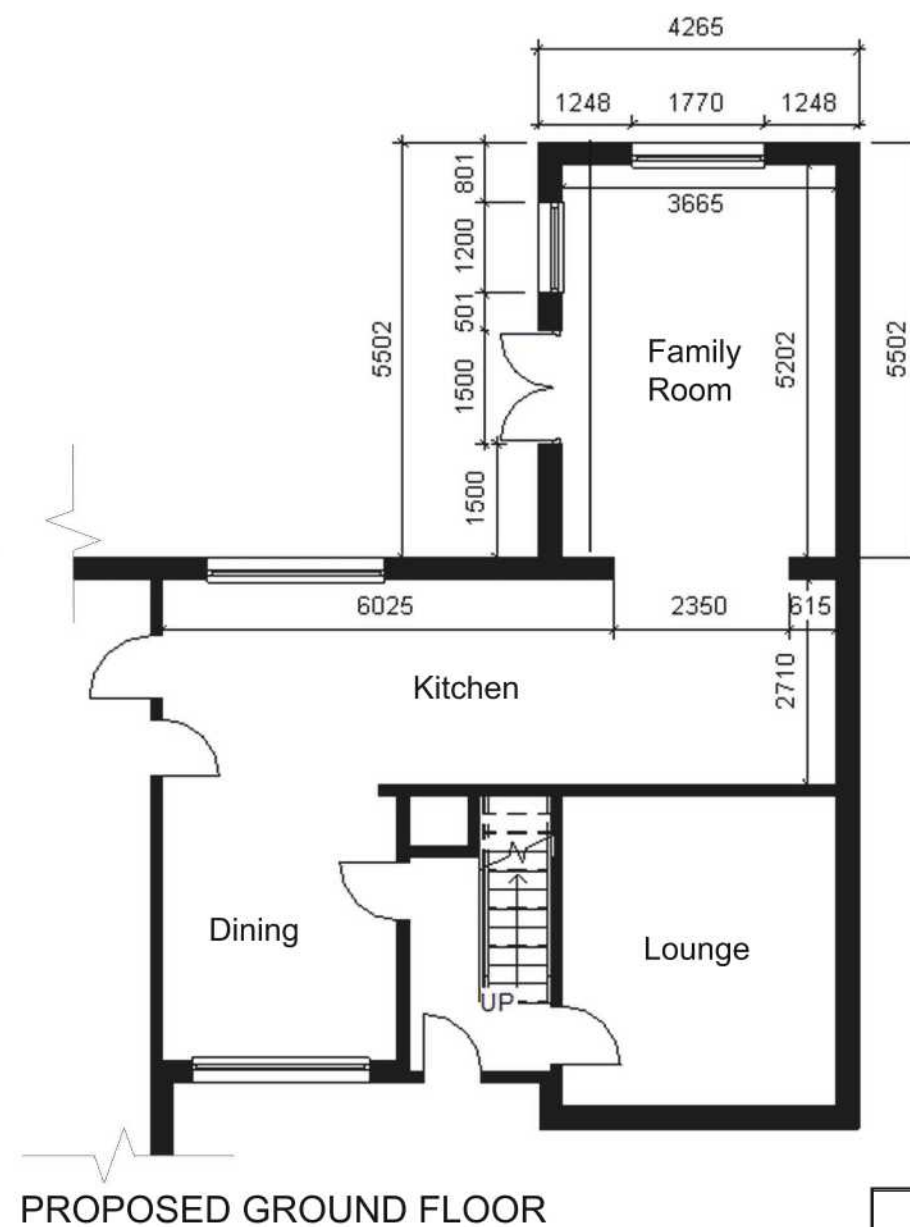


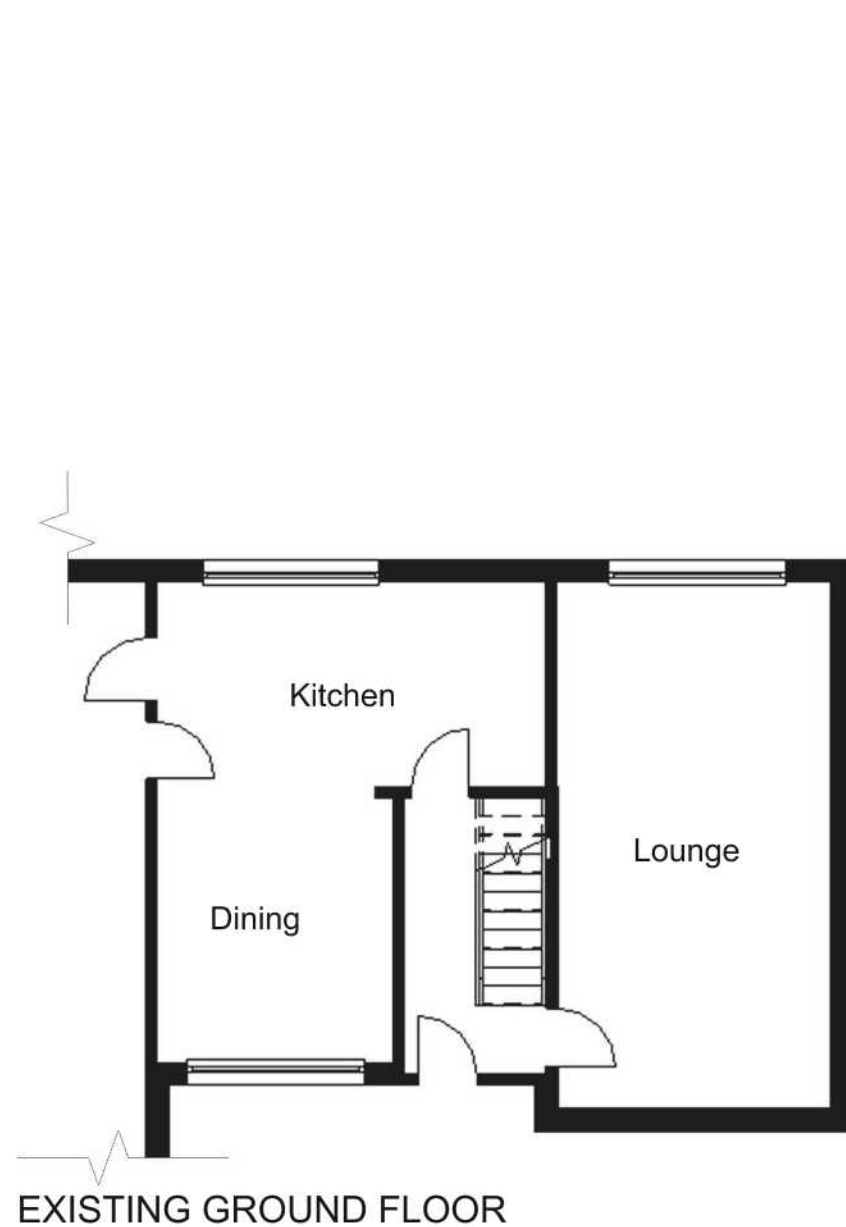

Proposed Ground Floor Extension at 6 Ascot Close, Little London, Spalding

CLIENT: Mr I Adams & Mrs A Adams

DRAWN BY: SH

DATE: 16/09/2020

DRAWING NUMBER: SH/IAAA/16/09 A

SCALE: 1:100 @ A3

Do Not Scale Check Dimensions on Site