
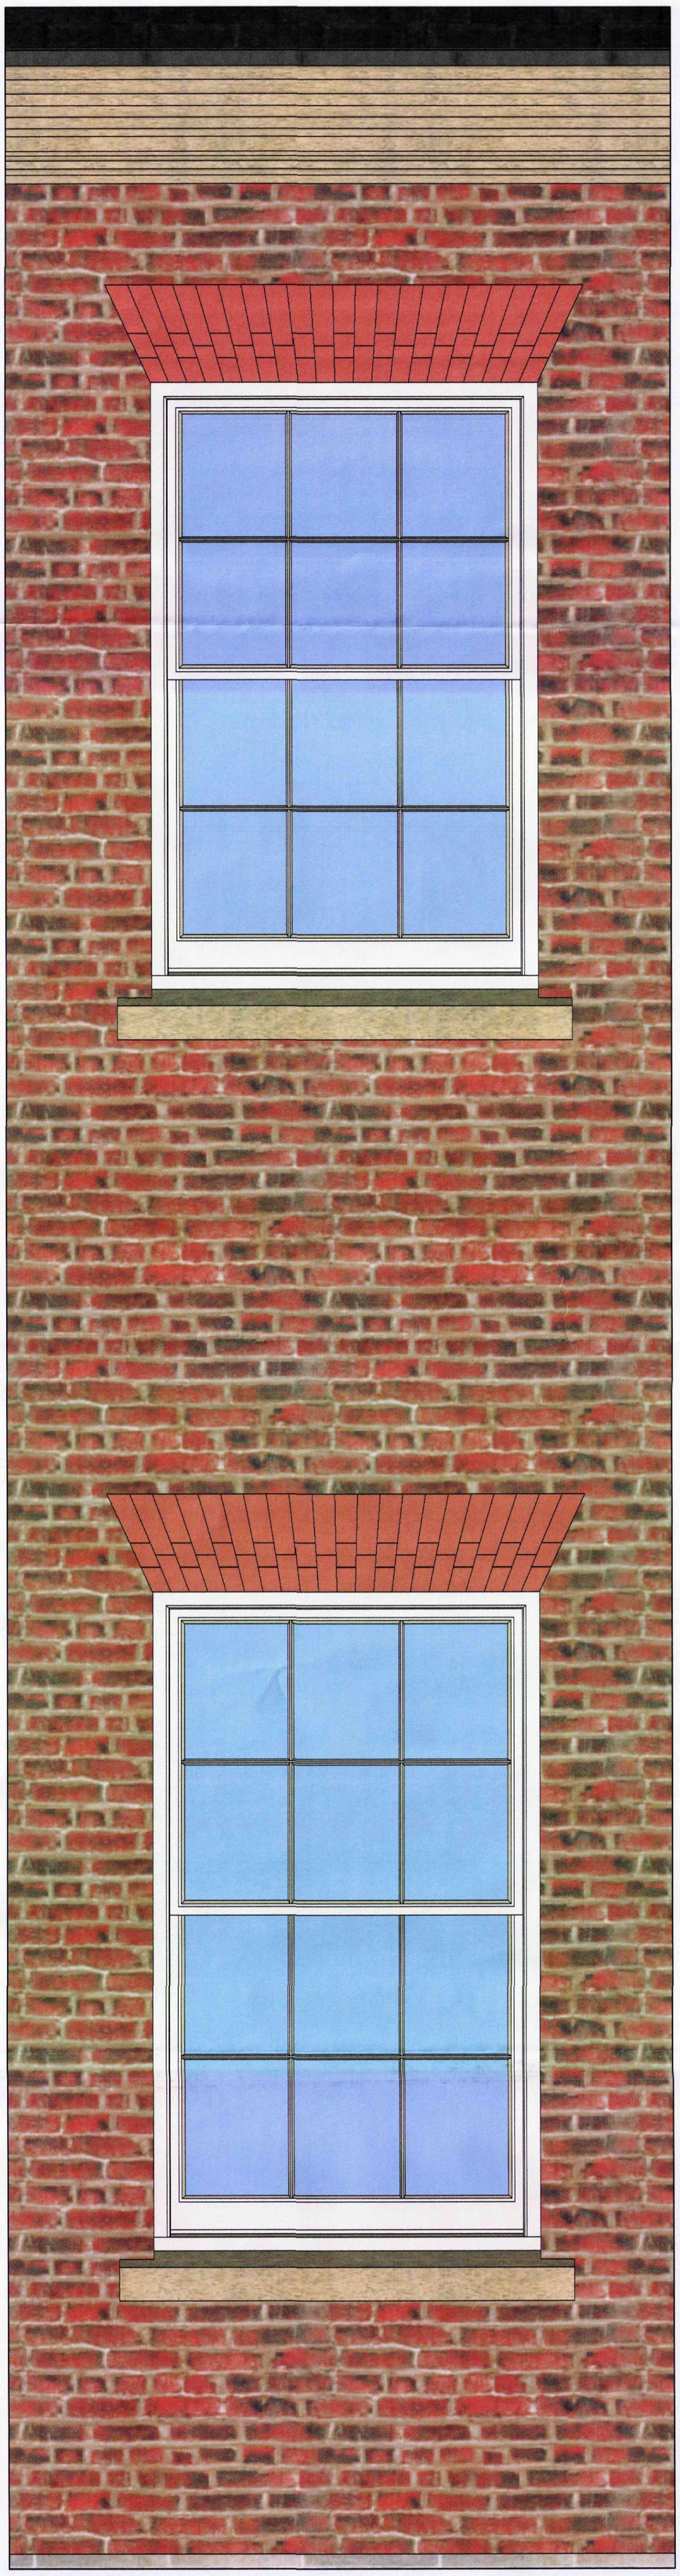


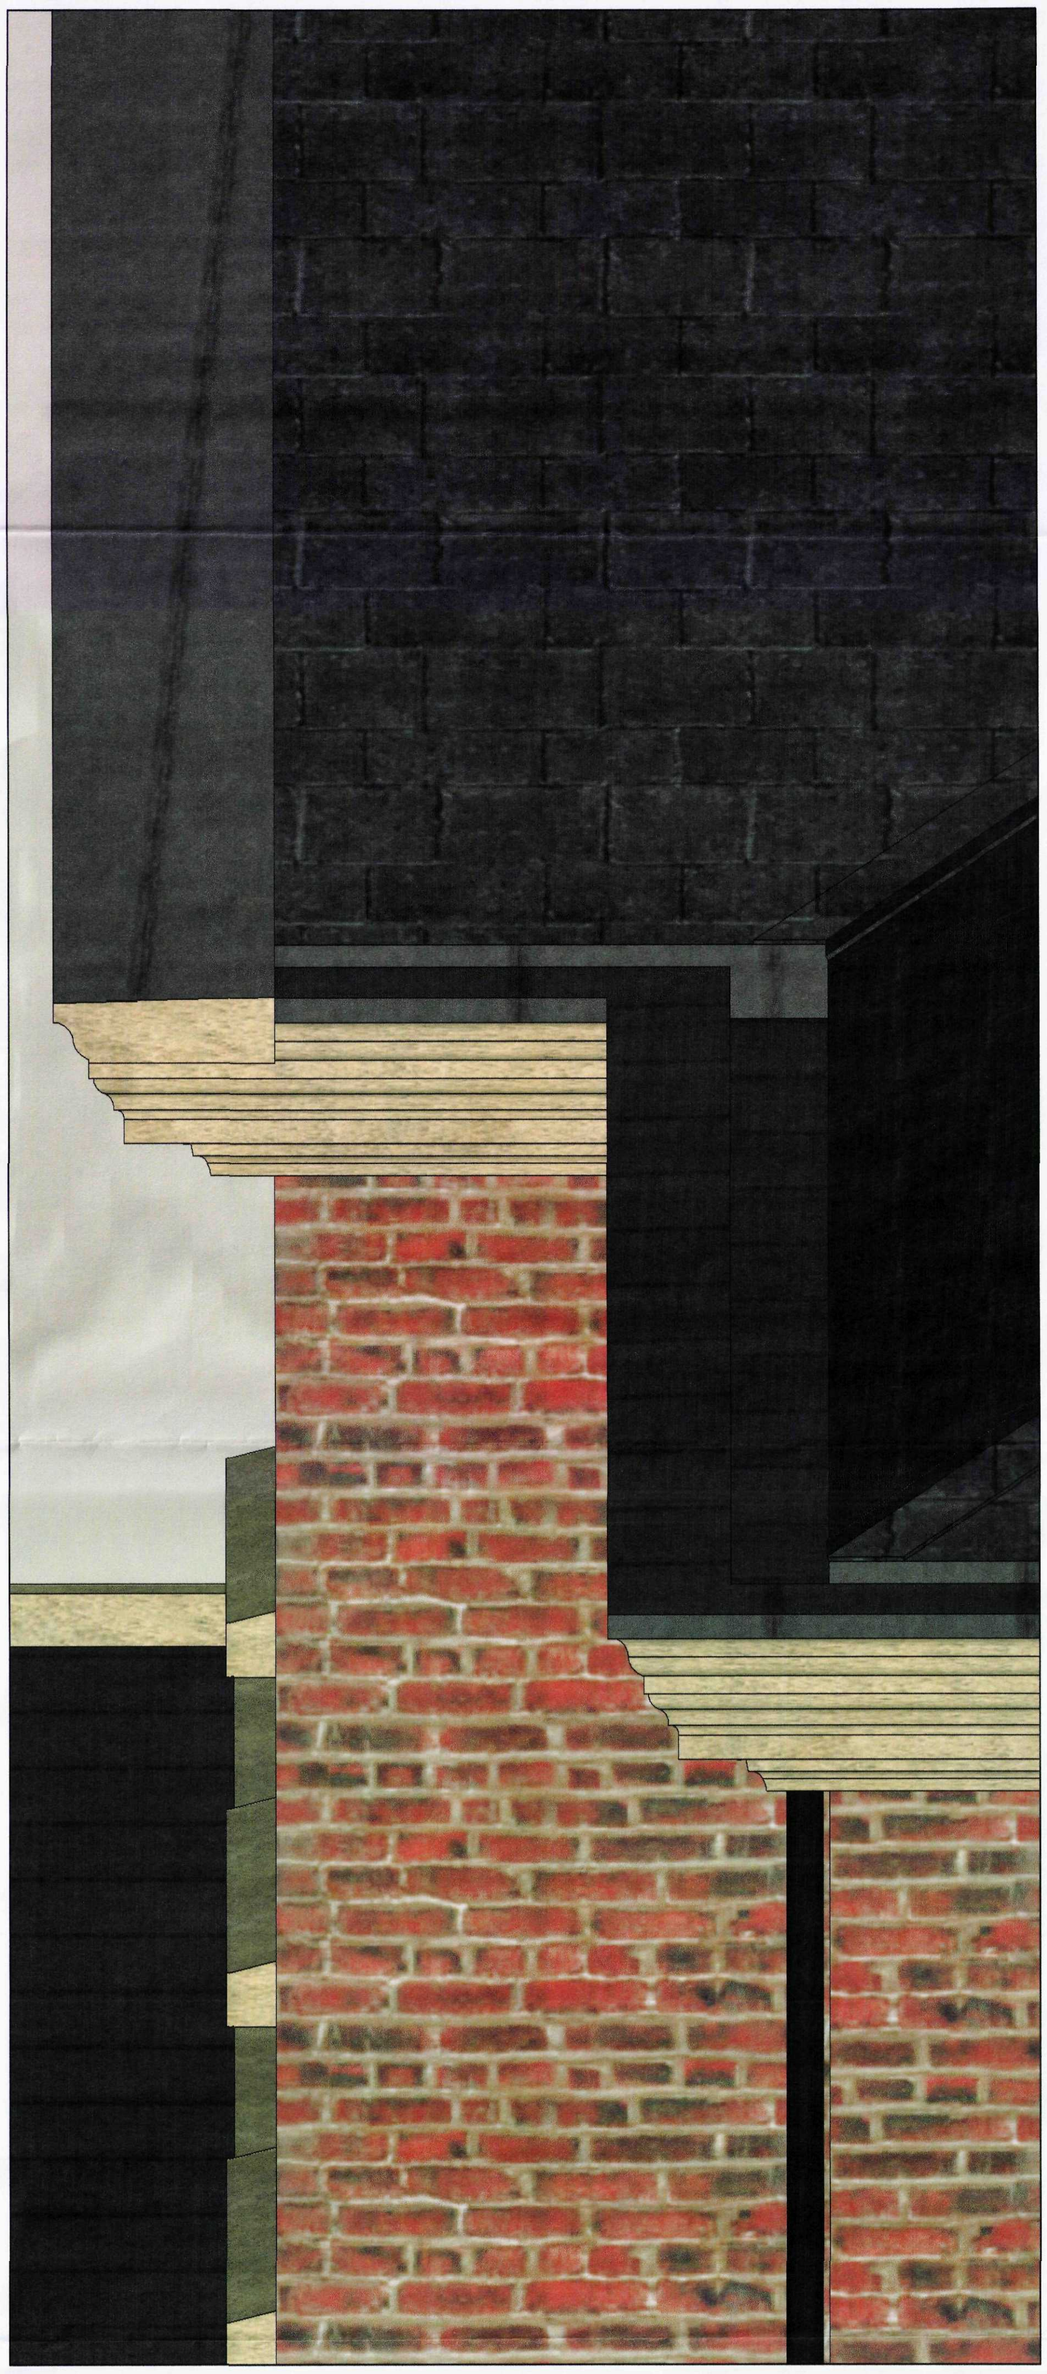

SHDC
Planning & Development
18 OCT 2011
Ref: 0796-11

GR MERCHANT LTD.
4 WRIGHTS MEWS 12A PARK ROAD HOLBEACH
SPALDING LINCS PE12 7EE
TEL 01406 490800 FAX 01406 425744 E-MAIL gr.merchant@btconnect.com www.grmerchant.co.uk

PROJECT PROPOSED REPLACEMENT DWELLING AT
ELM TREE FARM
MILL DROVE NORTH SPALDING LINCS

CLIENT MR & MRS P BOWMAN

DRAWING ENLARGED WINDOW DETAIL AND CORNICE
JOB REF 2100/11 DRAWING NO 42 DATE OCT 2011 DRAWN JPW
SCALES 1/10 AND NO SCALE TO CORNICE