
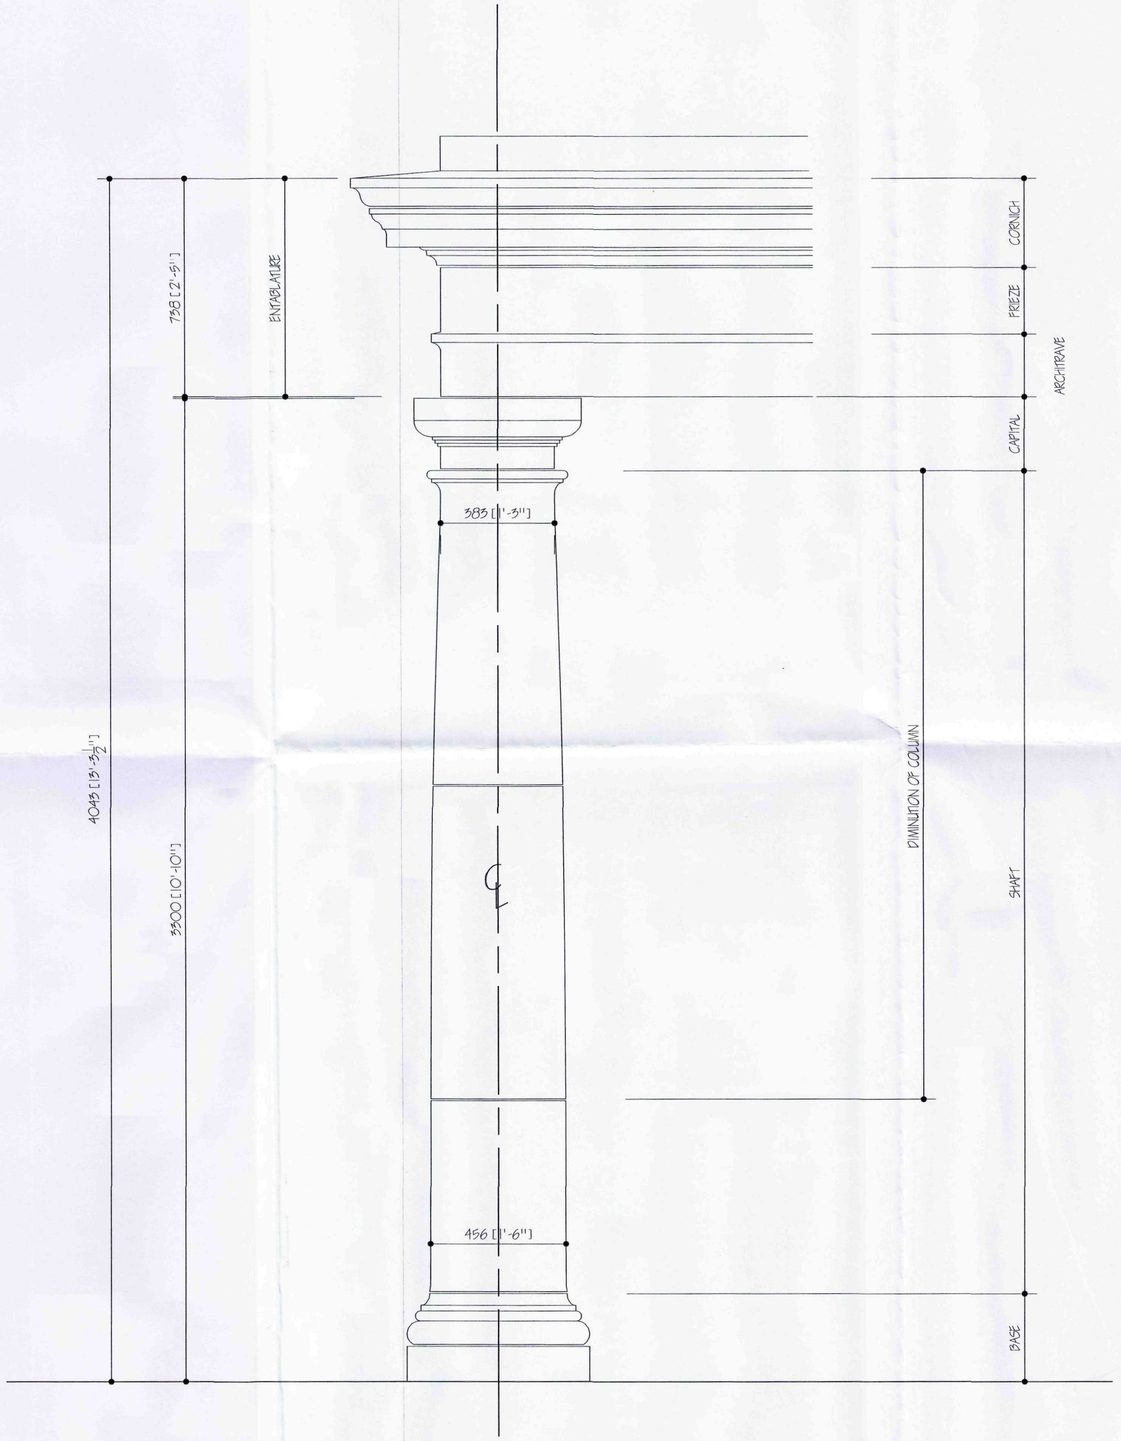


TUSCAN ORDER

NOTES:

TUSCAN CLASSICAL ORDER TO BE ADOPTED FOR THIS PROJECT TO THE FOLLOWING DIMENSIONS.
PORTICO, FRONT DOOR SURROUND, CONSERVATORY AND SWIMMING POOL SAME SIZINGS. TO BE CONSTRUCTED FROM STONE AS AGREED WITH L.A.

SECTIONS OF CLASSICAL MOULDINGS

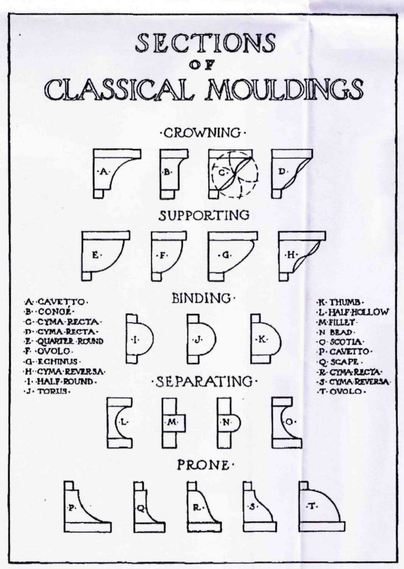

SHDC
Planning & Development
18 OCT 2011
Ref: 0796-11

ref:	revision	date

G. R. MERCHANT LTD.
I.ENG AMICE FIWO
ARCHITECTURAL, STRUCTURAL AND LAND DRAINAGE CONSULTANTS
4 Wrights House
12A Park Road, Moulton Seach,
Spalding, Lincs. PE12 7EE
Tel: 01406 490220
Fax: 01406 492744
E-Mail: gr.merchant@btconnect.com

Project
PROPOSED REPLACEMENT DWELLING
ELM TREE FARM
MILL DROVE NORTH
SPALDING LINCS

Client
MR & MRS P BOWMAN

Drawing
TUSCAN CLASSICAL ORDER

Job Ref.	Drawing No.
2100/10	37
Date	Drawn
OCT 2011	JPW

Scales
1/10

DO NOT SCALE FROM THIS DRAWING
This drawing is copyright and may not be altered, traced, photographed or used for any other purpose other than that for which it is issued. The General Contractor is to check all dimensions on site and report any discrepancies to the Architect. All details shown on this drawing including foundations are based upon typical site conditions related to the area. No responsibility can be accepted for abnormal conditions which may be discovered during construction unless reported to the Architect so that design amendments may be considered. Site soil surveys are recommended in respect of foundations to establish specific site conditions before foundation work is undertaken. This drawing is limited in the amount of information contained and does not purport to contain a full specification of the works. It is solely for the purpose of obtaining Planning / Building Regulation approval. This drawing must not be used as a contract document alone. The works will not be supervised or inspected on site by G.R. Merchant Ltd. unless specifically agreed in writing. The Contractor has the entire responsibility to control workmanship, substitution of materials, adherence to specifications, conditions to contract etc. All materials to be new unless otherwise stated and all components and materials etc. to be used fitted and installed etc. in strict accordance with manufacturers instruction and relevant code of practice. Materials shall conform to appropriate British standard specification or BBA certificate or European code equivalent. The Employer / Client shall ensure that the selected contractor is conversant with and adopts all measures necessary to achieve compliance with Health and Safety legislation for Building sites and Work places. The Employer / Client is advised that should the works need to comply with the Construction Design and Management Regulations an independant Planning Supervisor will be required. *The works shall comprise of all that is shown on the drawing and details.* Work that may not specifically be shown but may be reasonably inferred as necessary to carry out the works shall be deemed to be included. It is the plot / land owners responsibility to be aware of the Party Wall etc. Act 1995: when building in close proximity to adjoining neighbors boundaries.