
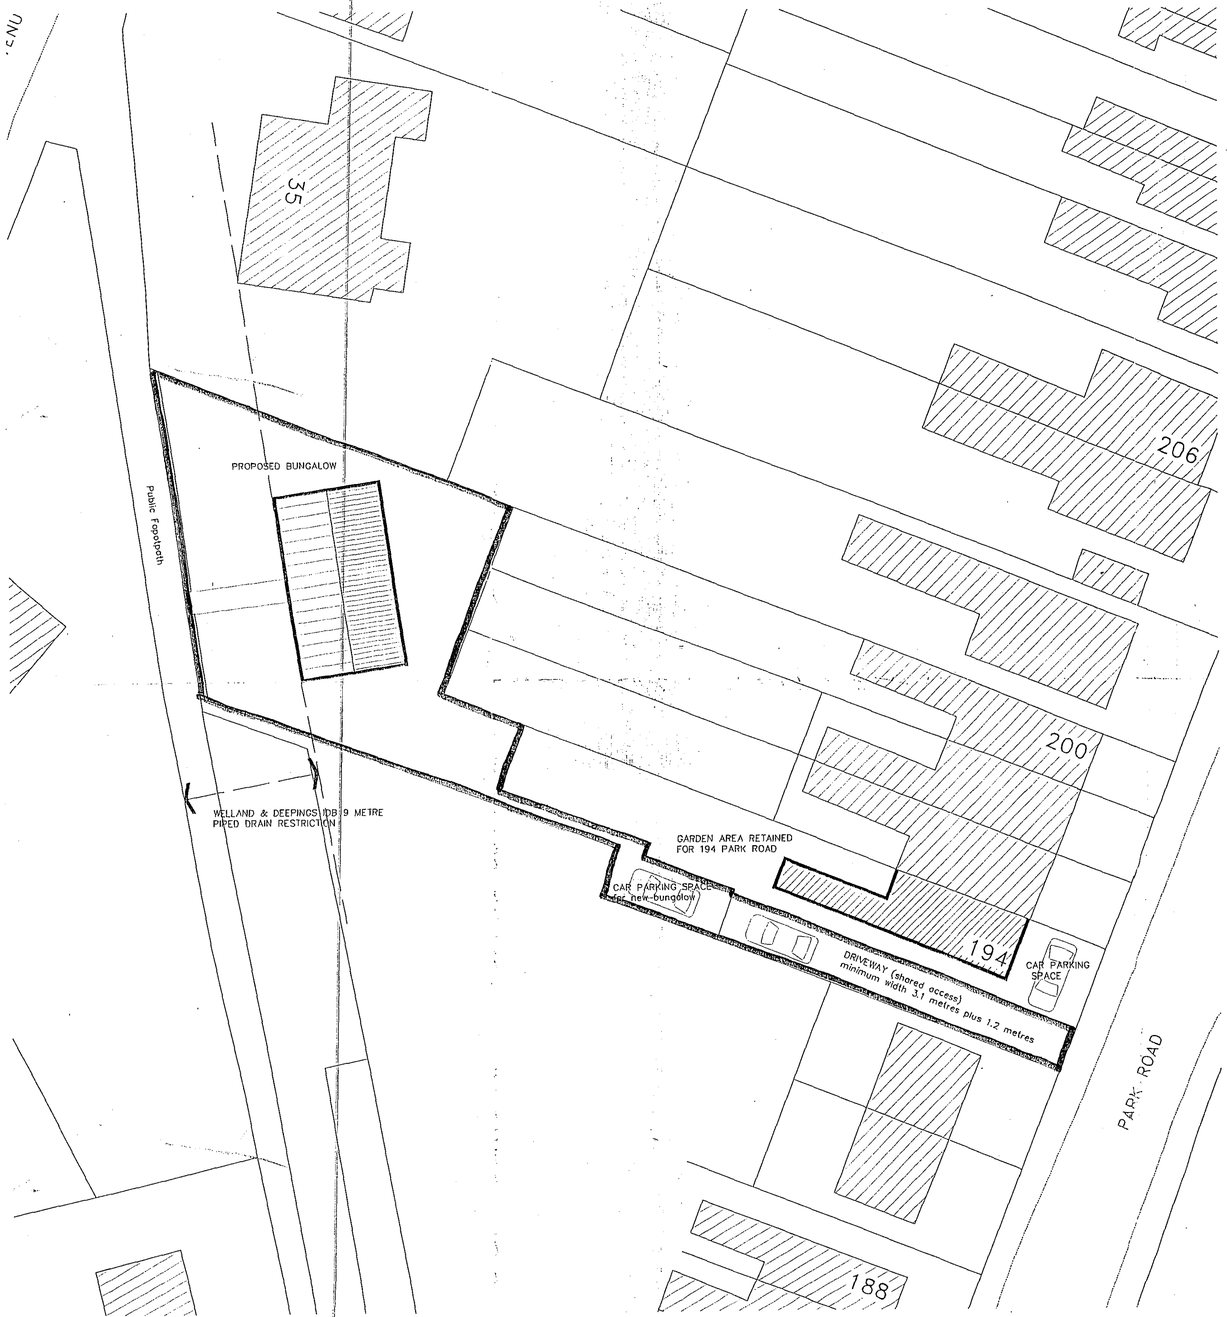


BLOCK PLAN
scale 1:200

LAYOUT IS INTENDED TO BE INDICATIVE ONLY

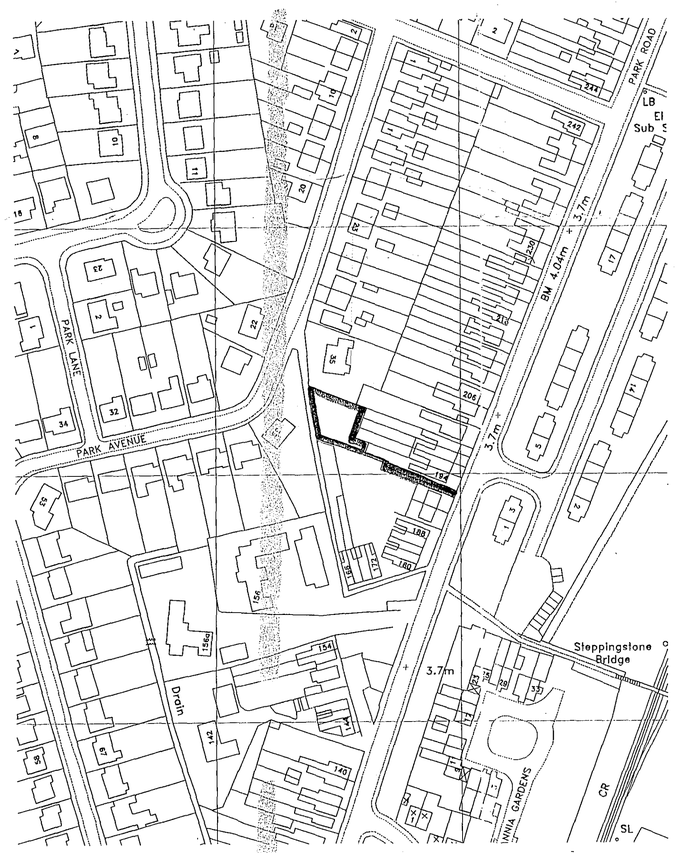

LOCATION PLAN
scale 1:1250

AMENDMENTS

A 13.11.2003 Site layout indicative only
W&DIDB restriction observed

DETERMINED PLAN

L. A. Building Design
Architectural and Surveying Practice
55 Hannam Boulevard
Spalding
Lincolnshire PE11 1LB
Telephone/Fax: Spalding (01775) 711437

Peter S Lithgow MCIOB MBIAT
Member of the Chartered Institute of Building and
Member of the British Institute of Architectural Technologists

project
Land at The Rear of 194 Park Road
Spalding
Lincolnshire

client
Mr Holland

drawing
Outline Proposals

SHDC
Planning & Development
13 NOV 2003
Ref 1306/03

date	scale(s)
September 2003	1:200 1:1250
drawn by	checked
Peter Lithgow	
job no	drawing no
03/24	01A

DETERMINED PLAN