
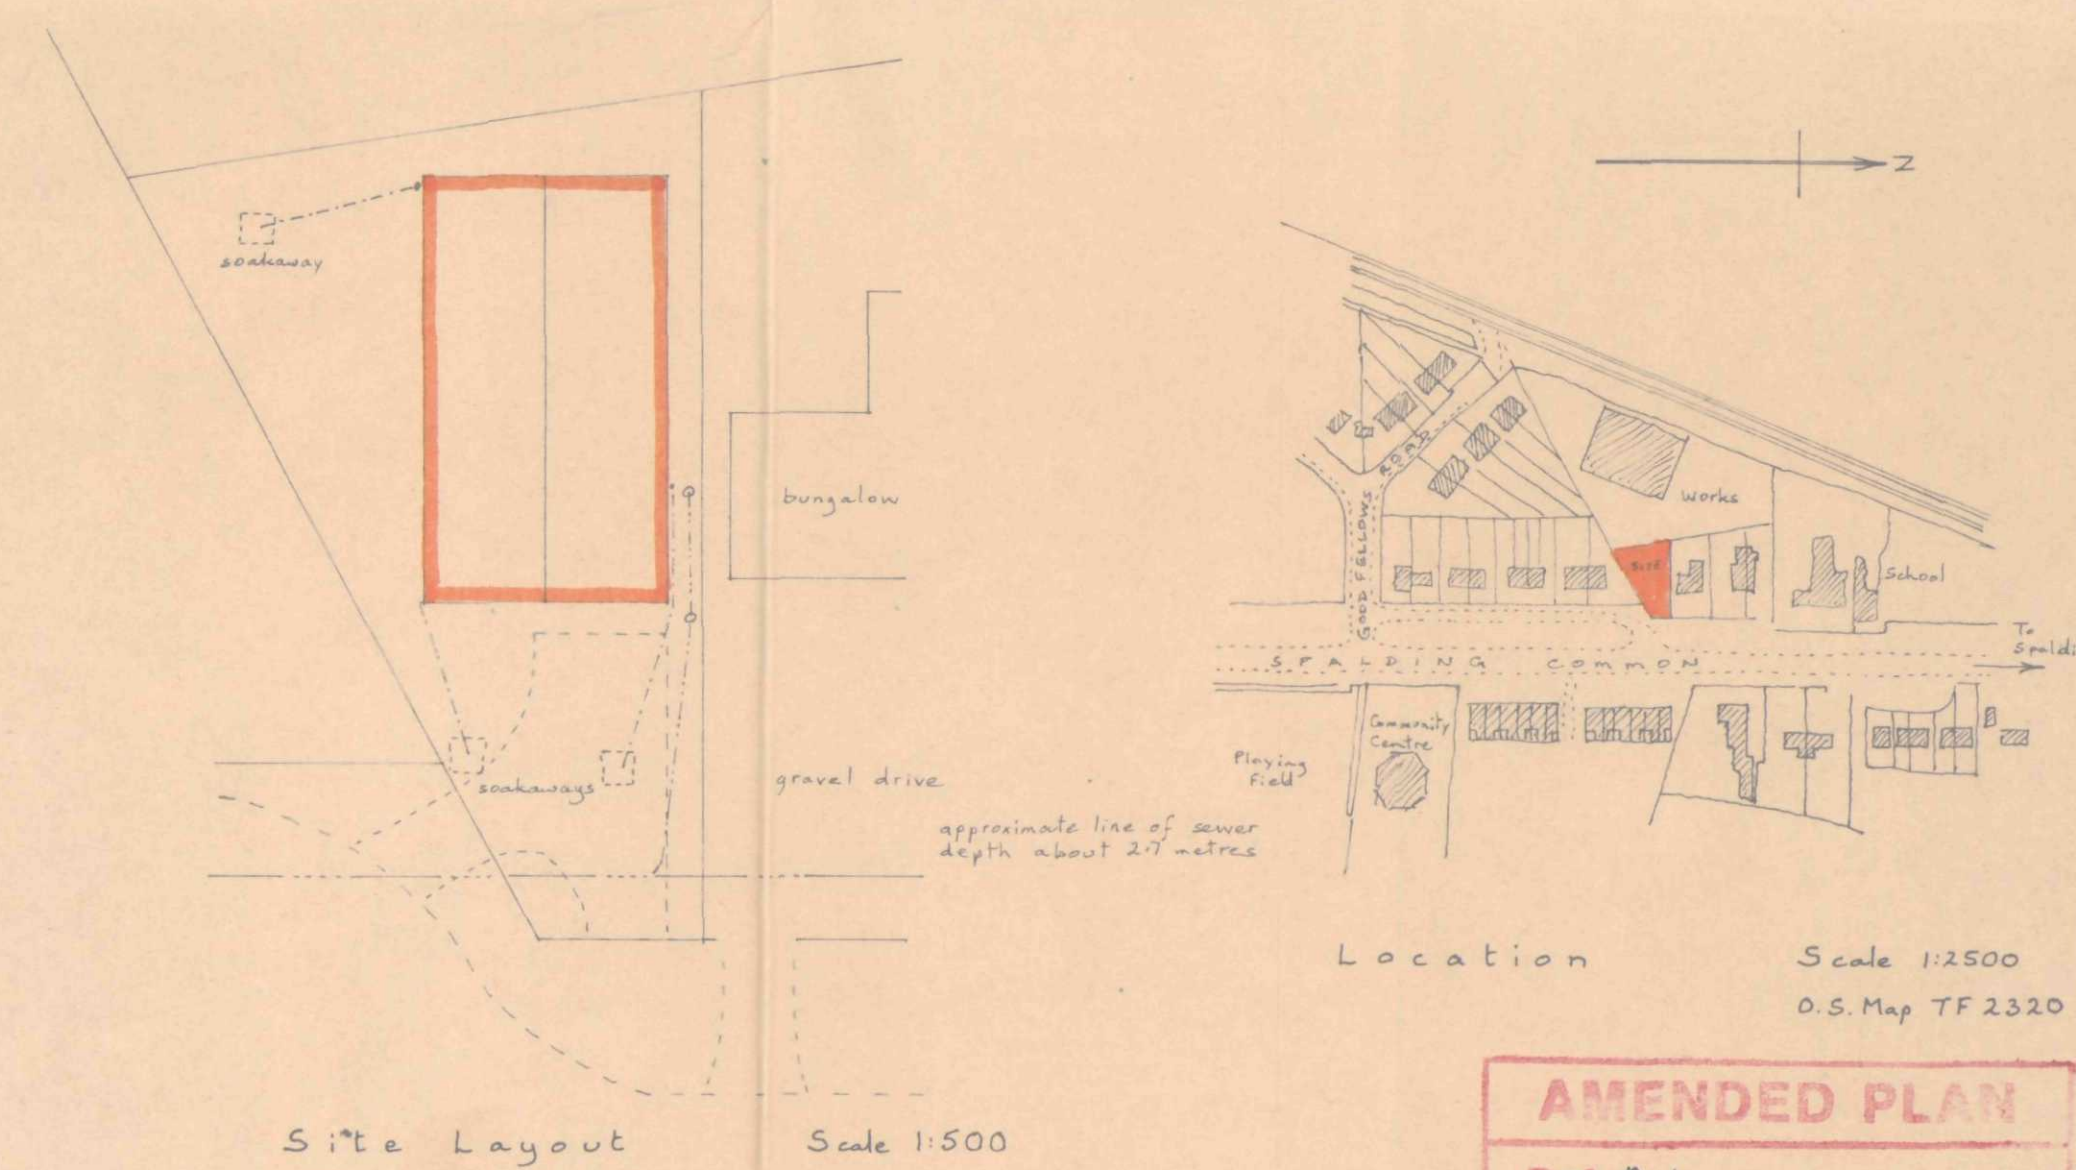
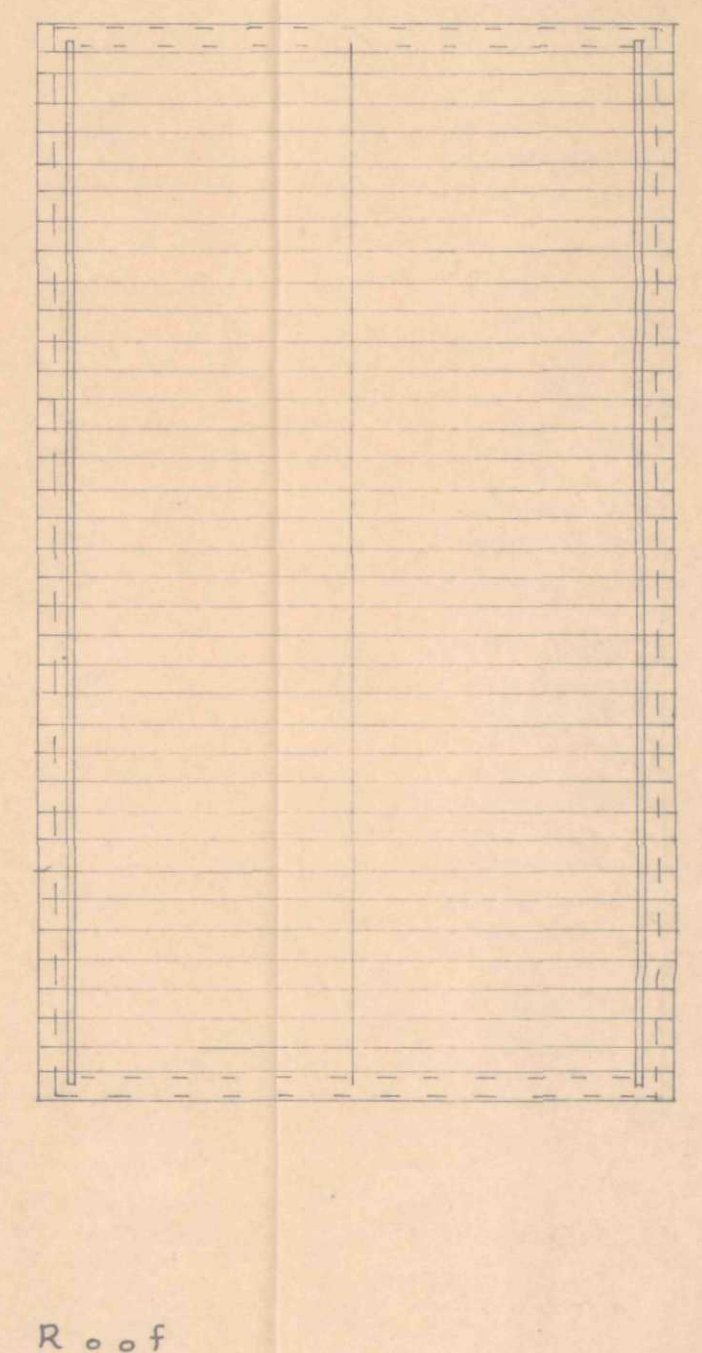
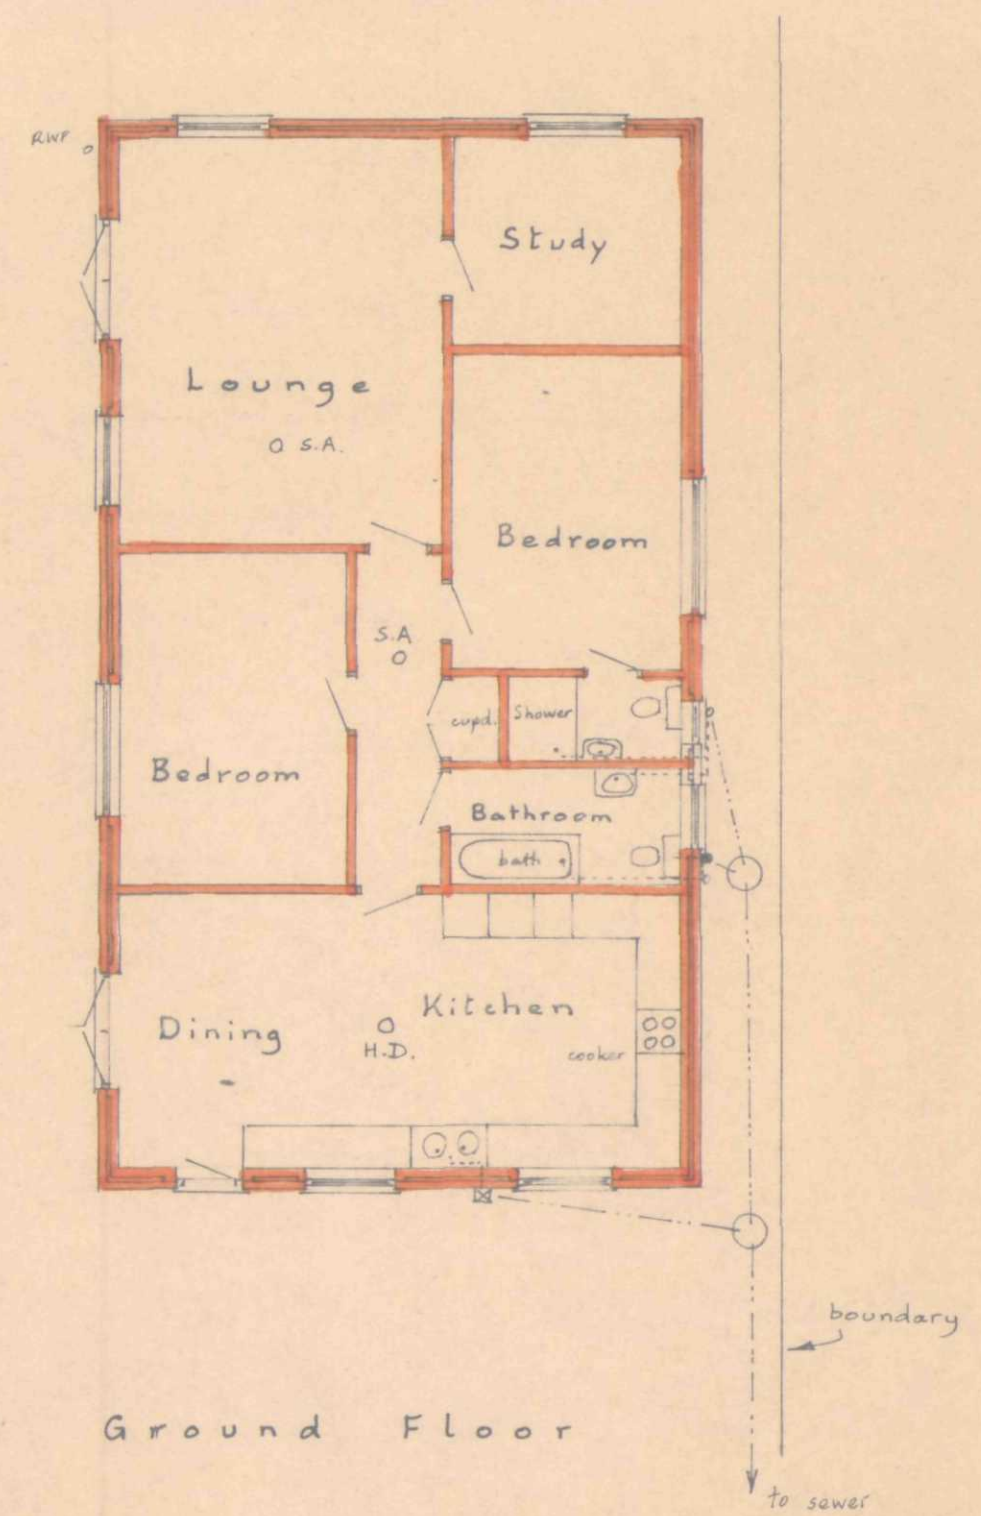
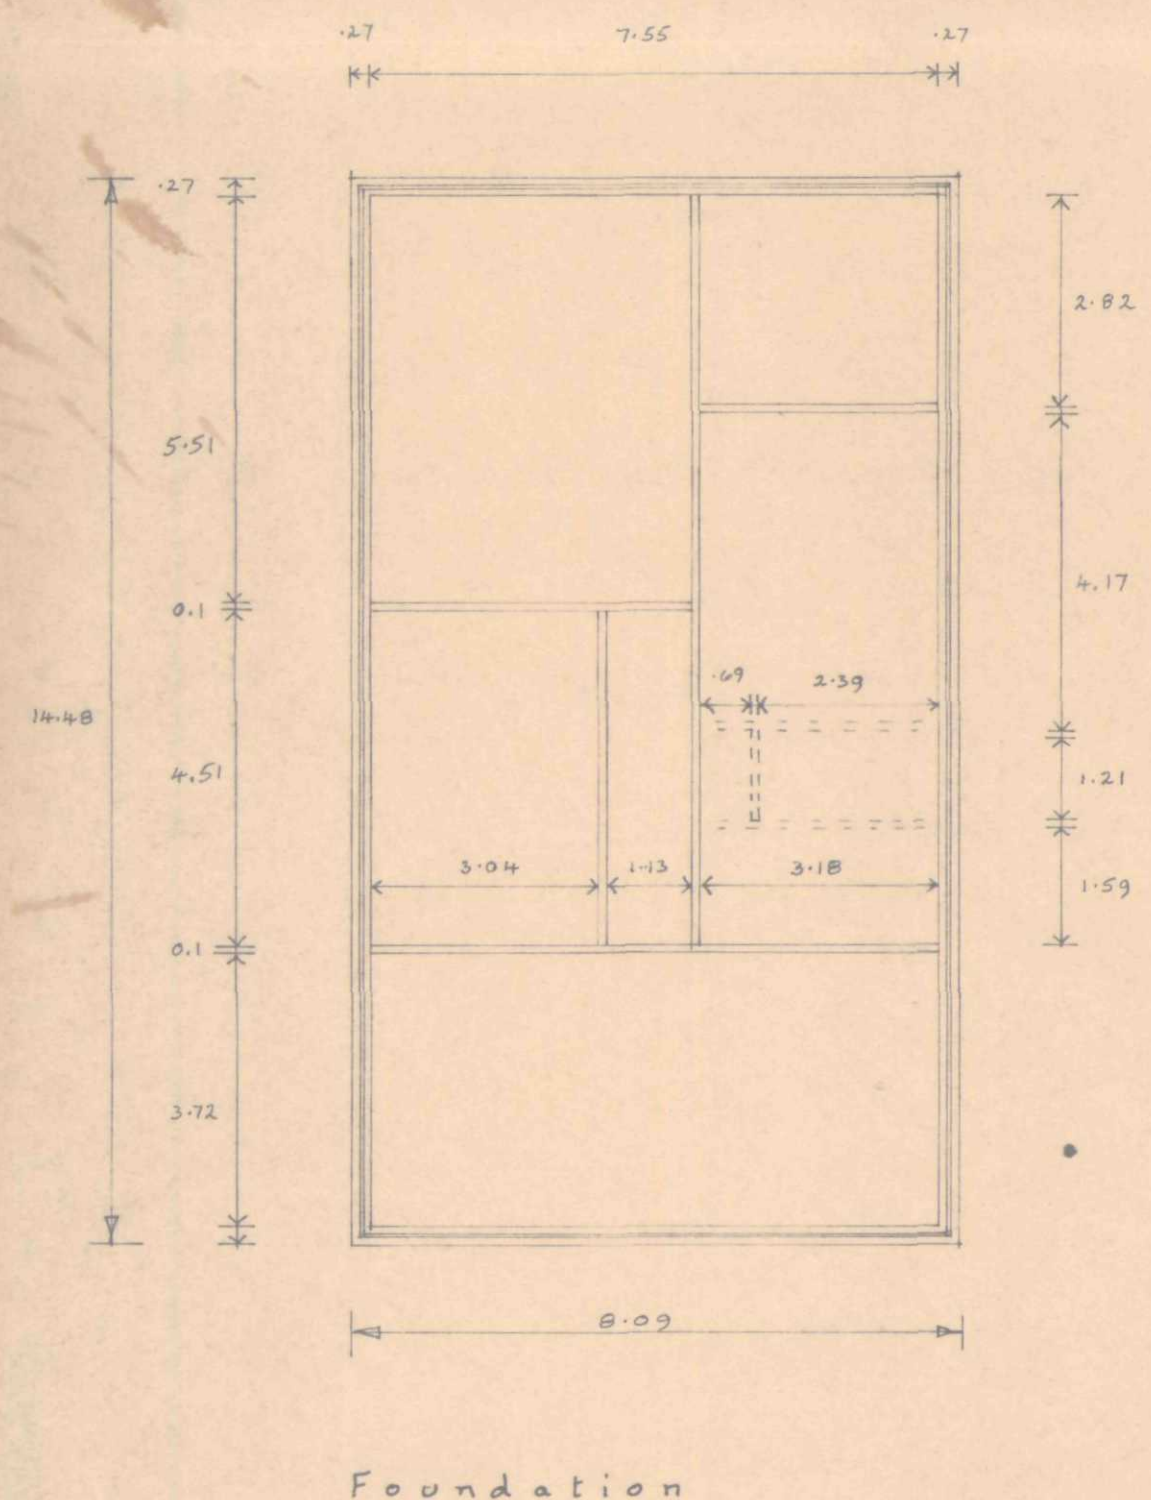
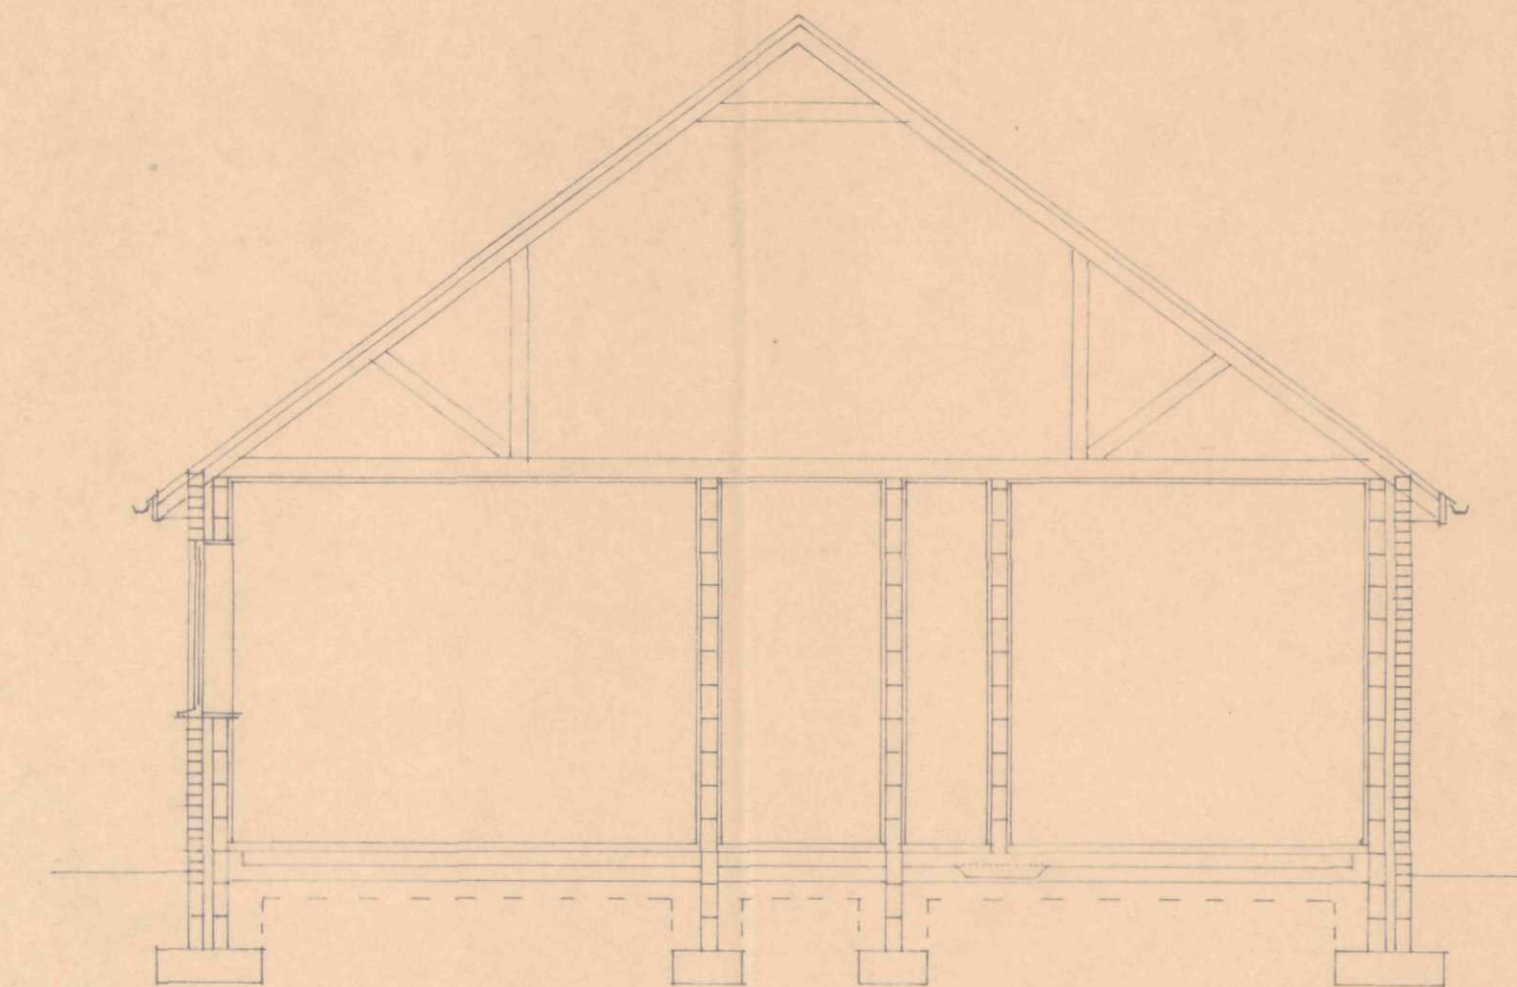
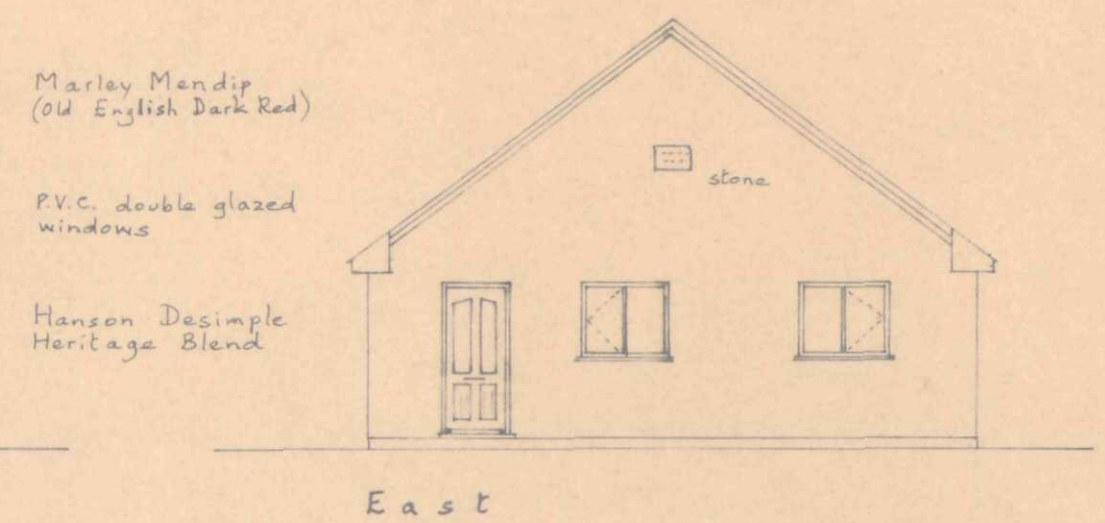
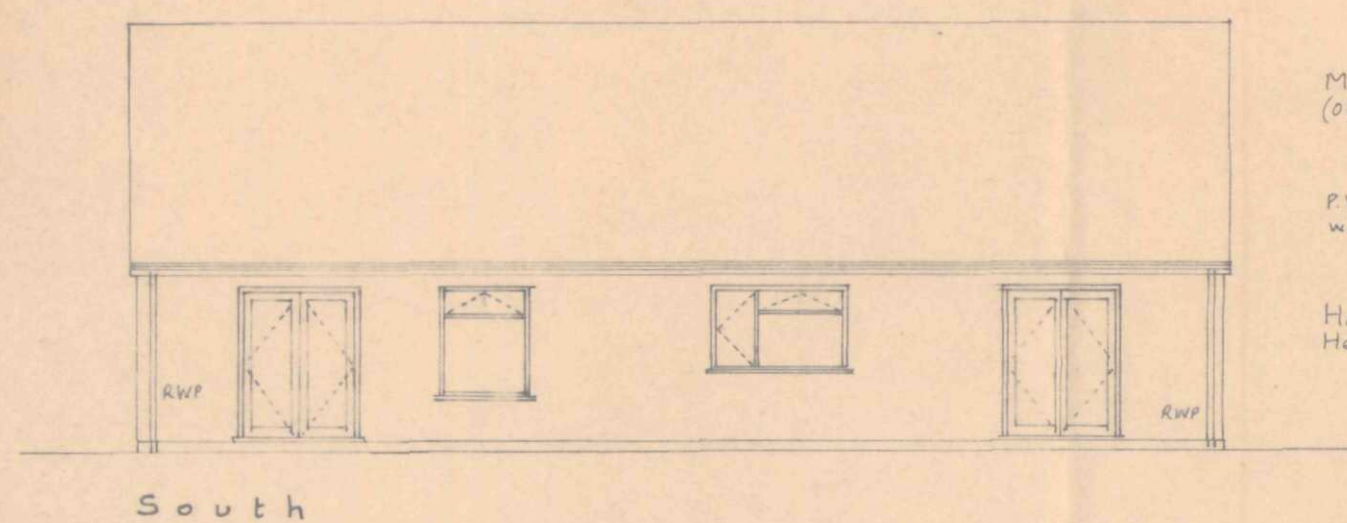
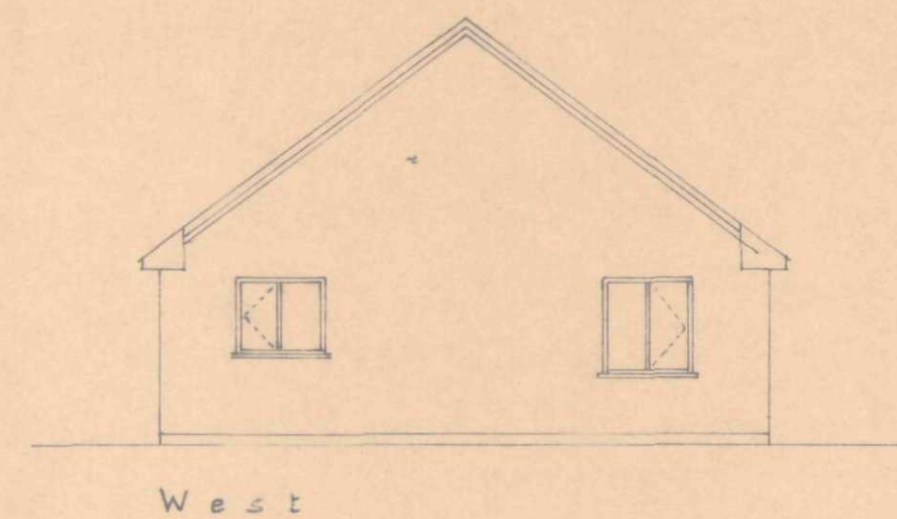


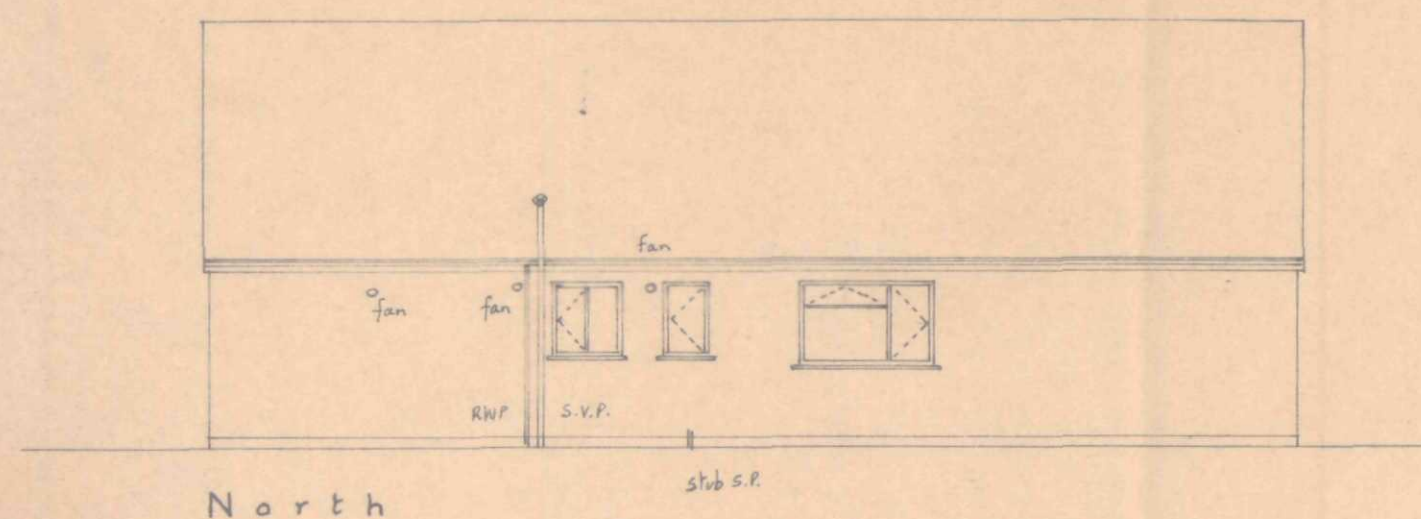

Mr. and Mrs. D.J. Fisher Plot adj. 120, Spalding Common, SPALDING Bungalow		SHDC Planning & Development 18 AUG 2003 Ref 0798/03
Written dimensions to be used in preference to scaled, and all measurements to be verified by checking on site.	Scale 1:100 & 1:50	A. ROFFE BUILDING DESIGN & PLANS 1, Green Lane, SPALDING, Lincs. PE11 2YB Tel: 01775-723 680 ©
Local Authority Ref. Planning H16/0798/03 Building Regulations	Drawing No. 230613 A	
Date June 2003		