
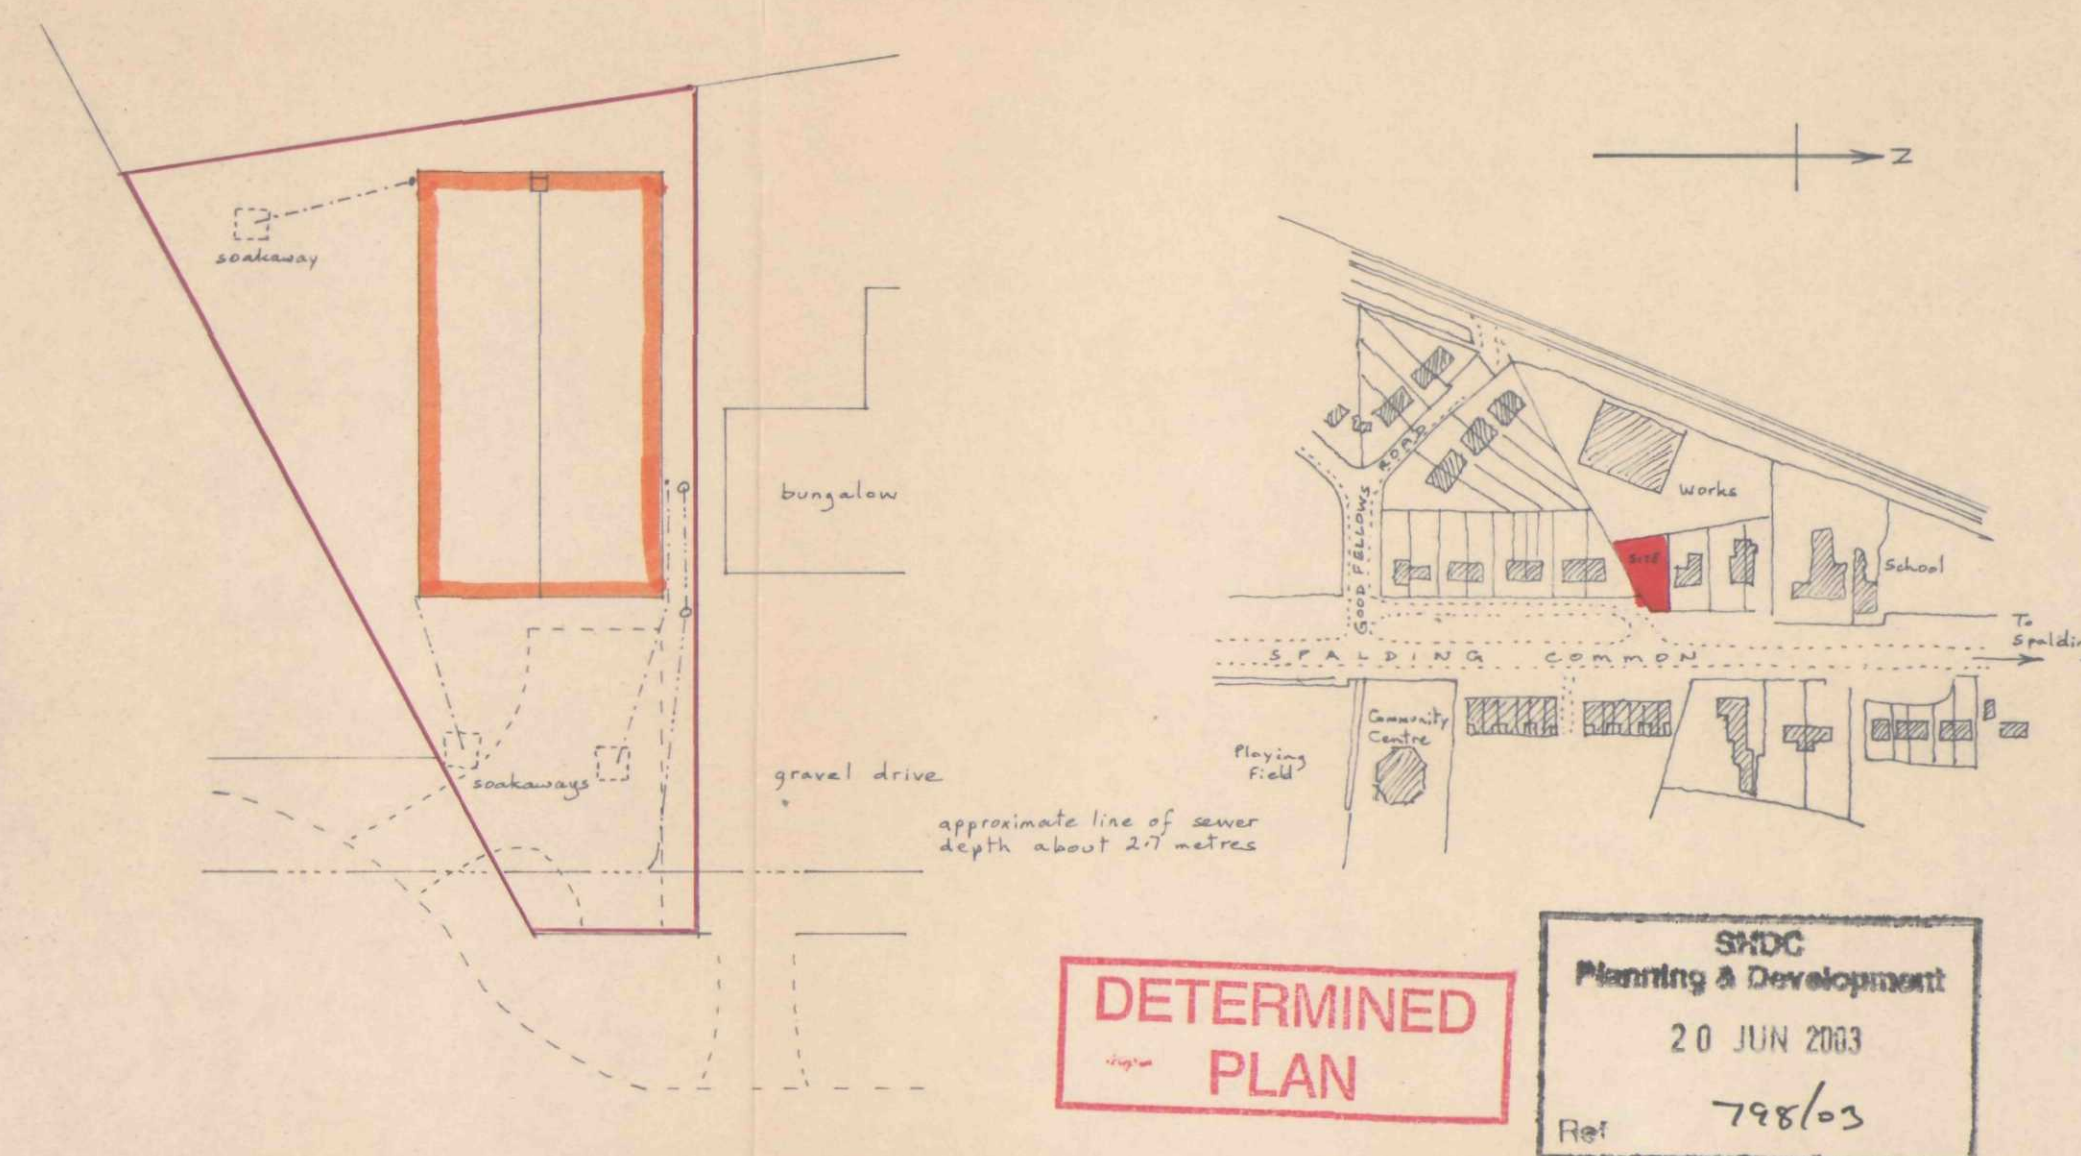
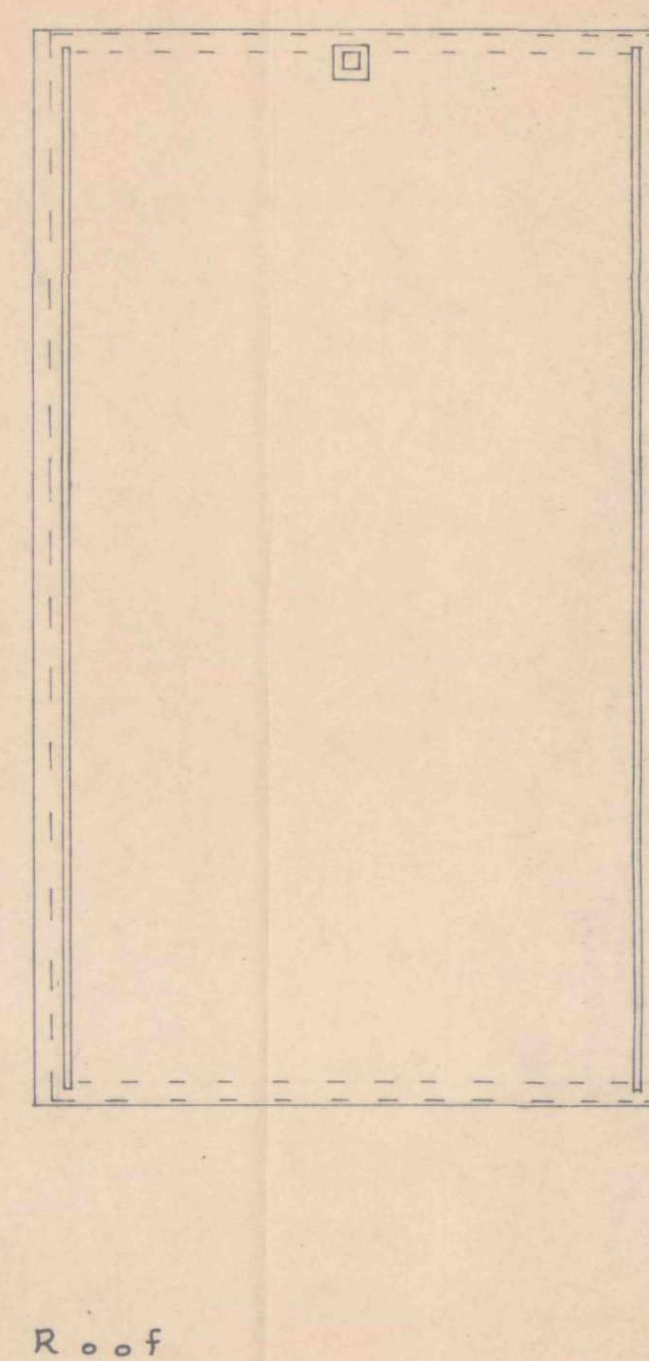
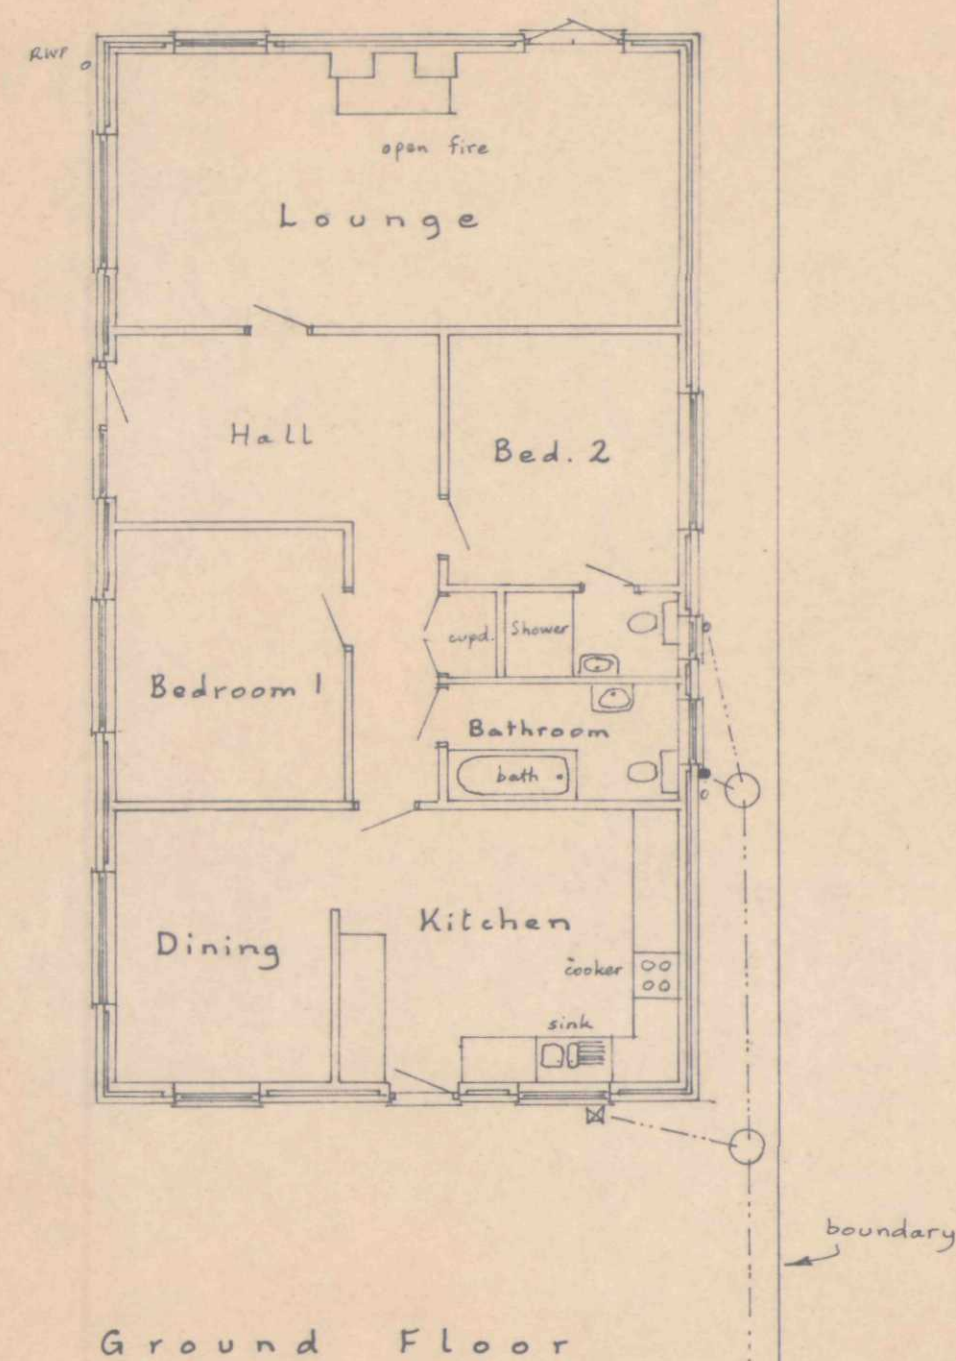
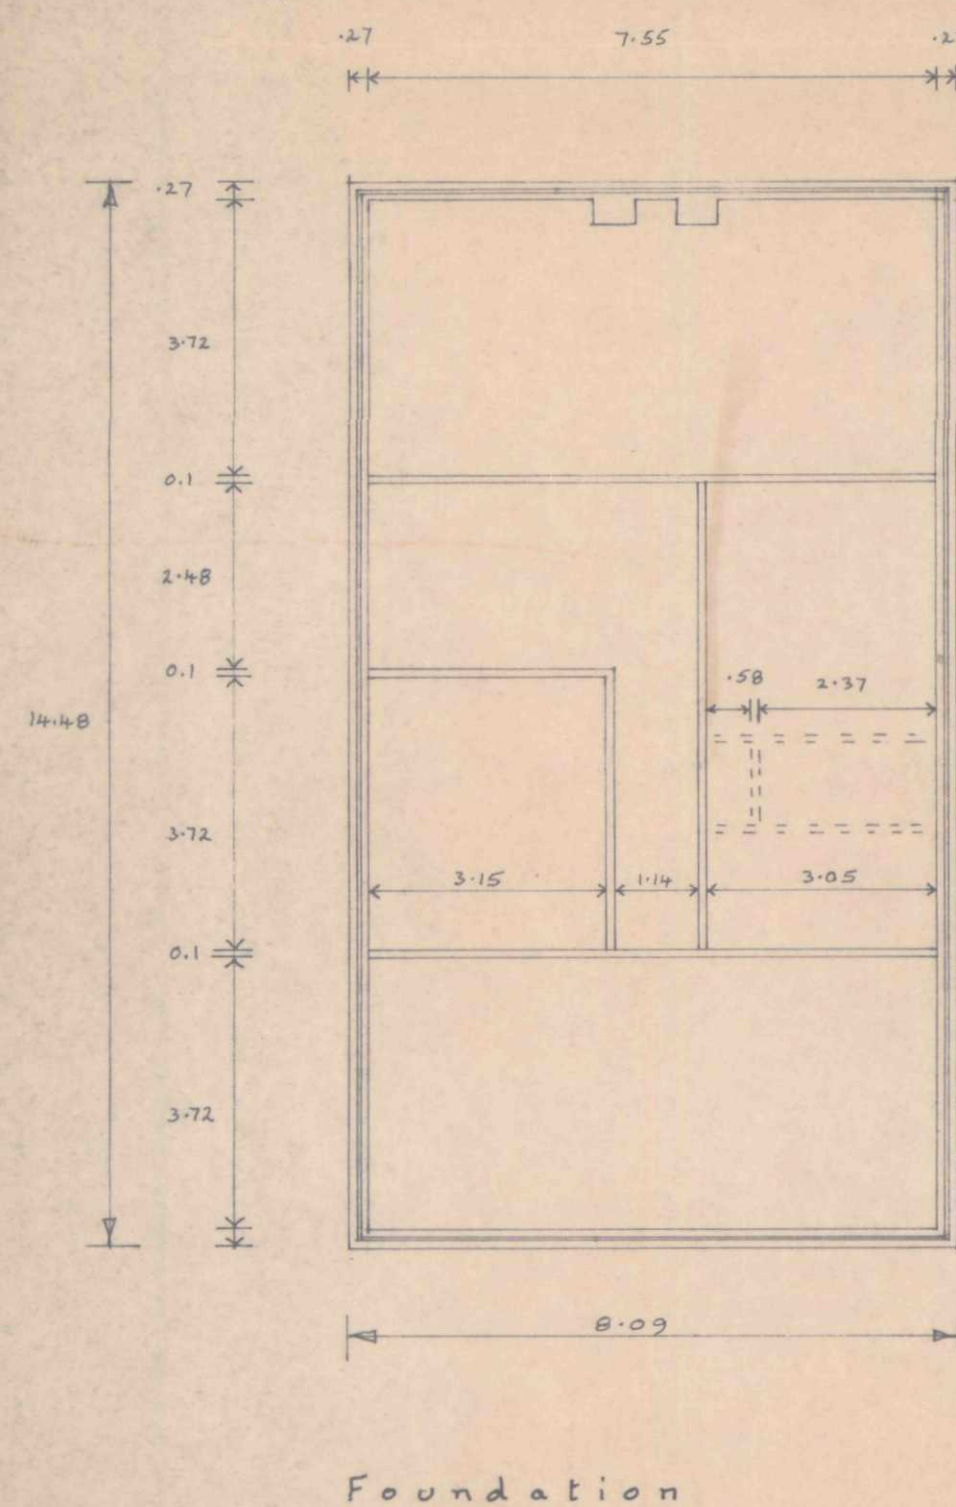
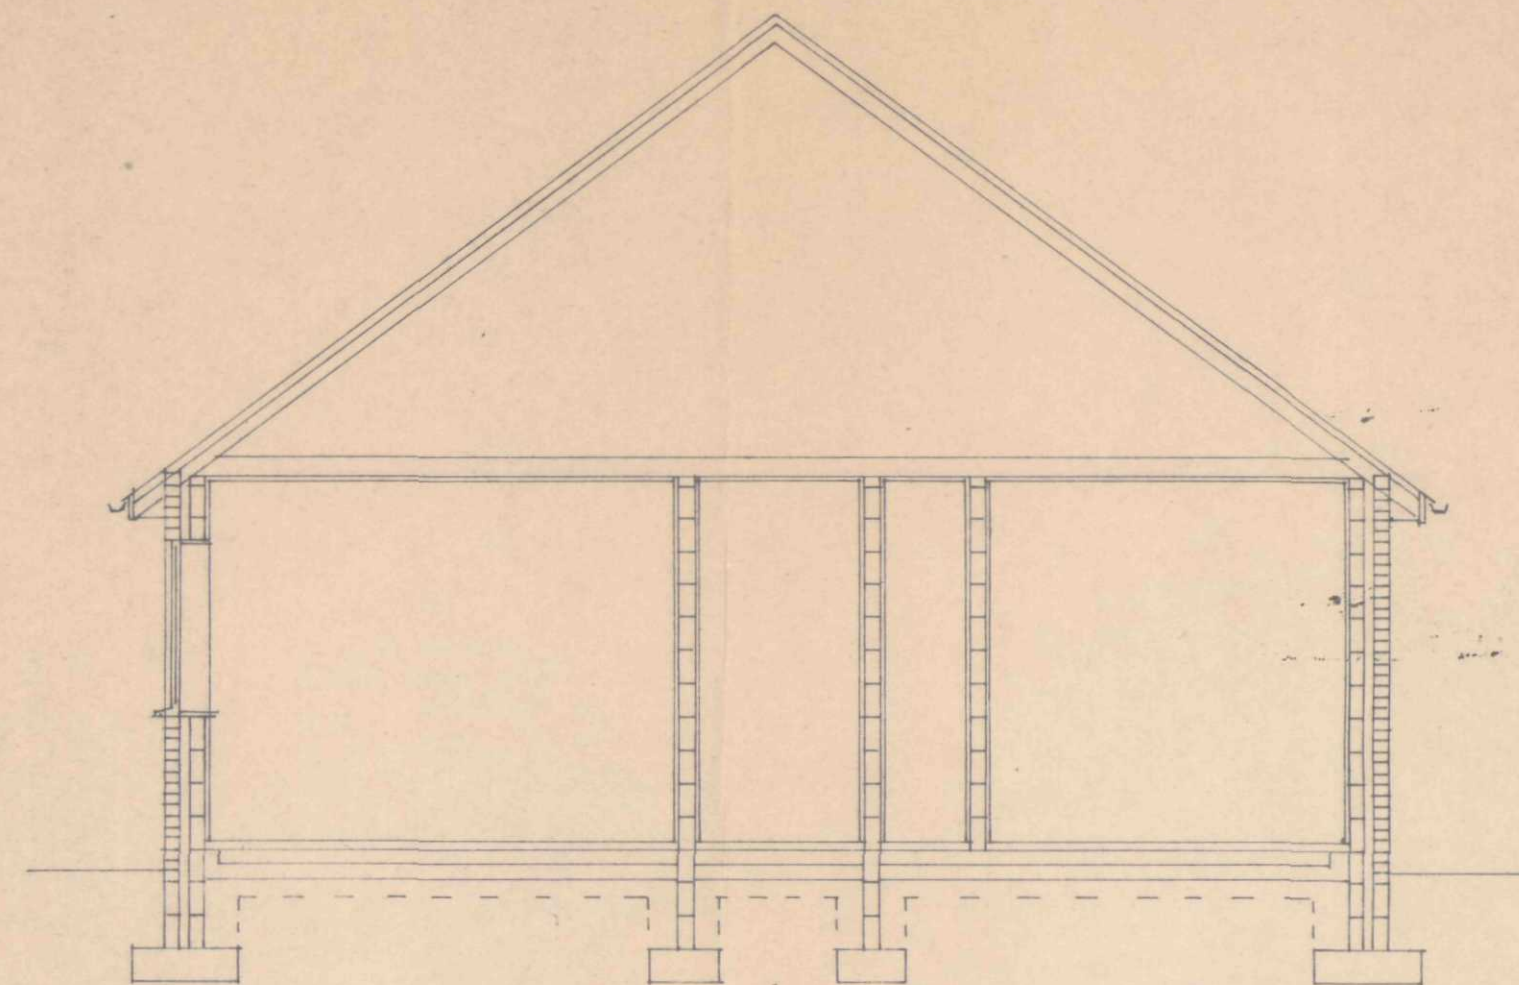


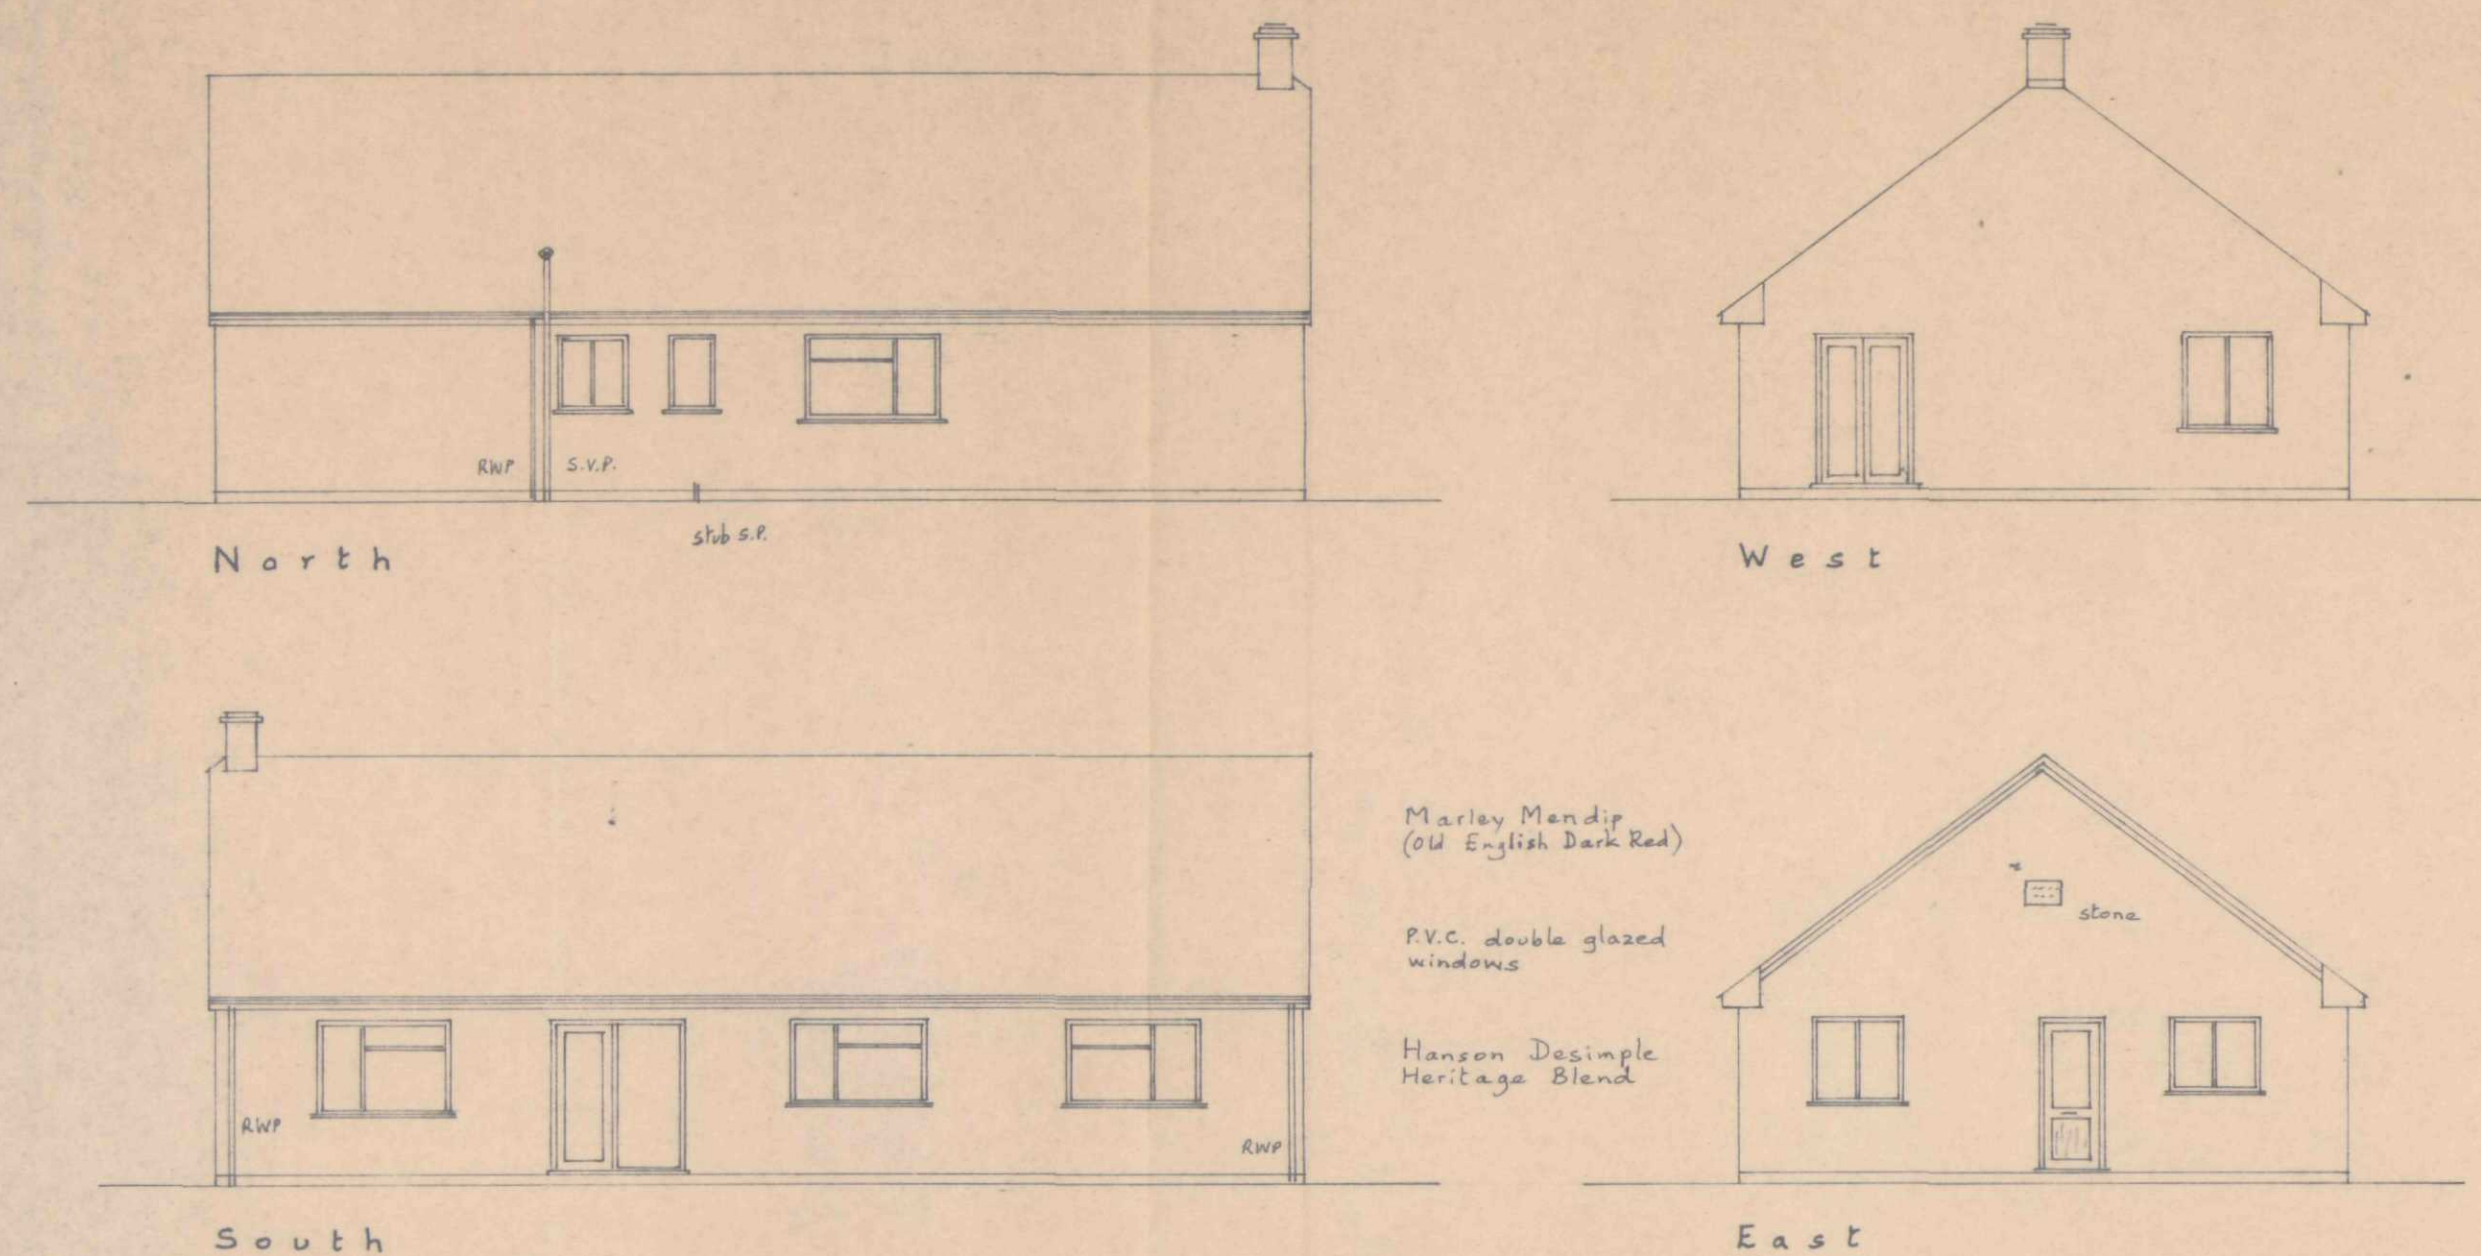

Mr. and Mrs. D. J. Fisher
Plot adj. 120, Spalding Common,
SPALDING

Bungalow

Written dimensions to be used
in preference to scaled, and all
measurements to be verified
by checking on site.

Local Authority Ref.
Planning

Building Regulations

Scale
1:100 & 1:50

Drawing No.
230613

Date
June 2003

A. ROFFE
BUILDING DESIGN & PLANS
1, Green Lane,
SPALDING, Lincs. PE11 2YB
Tel: 01775-723 680 ©