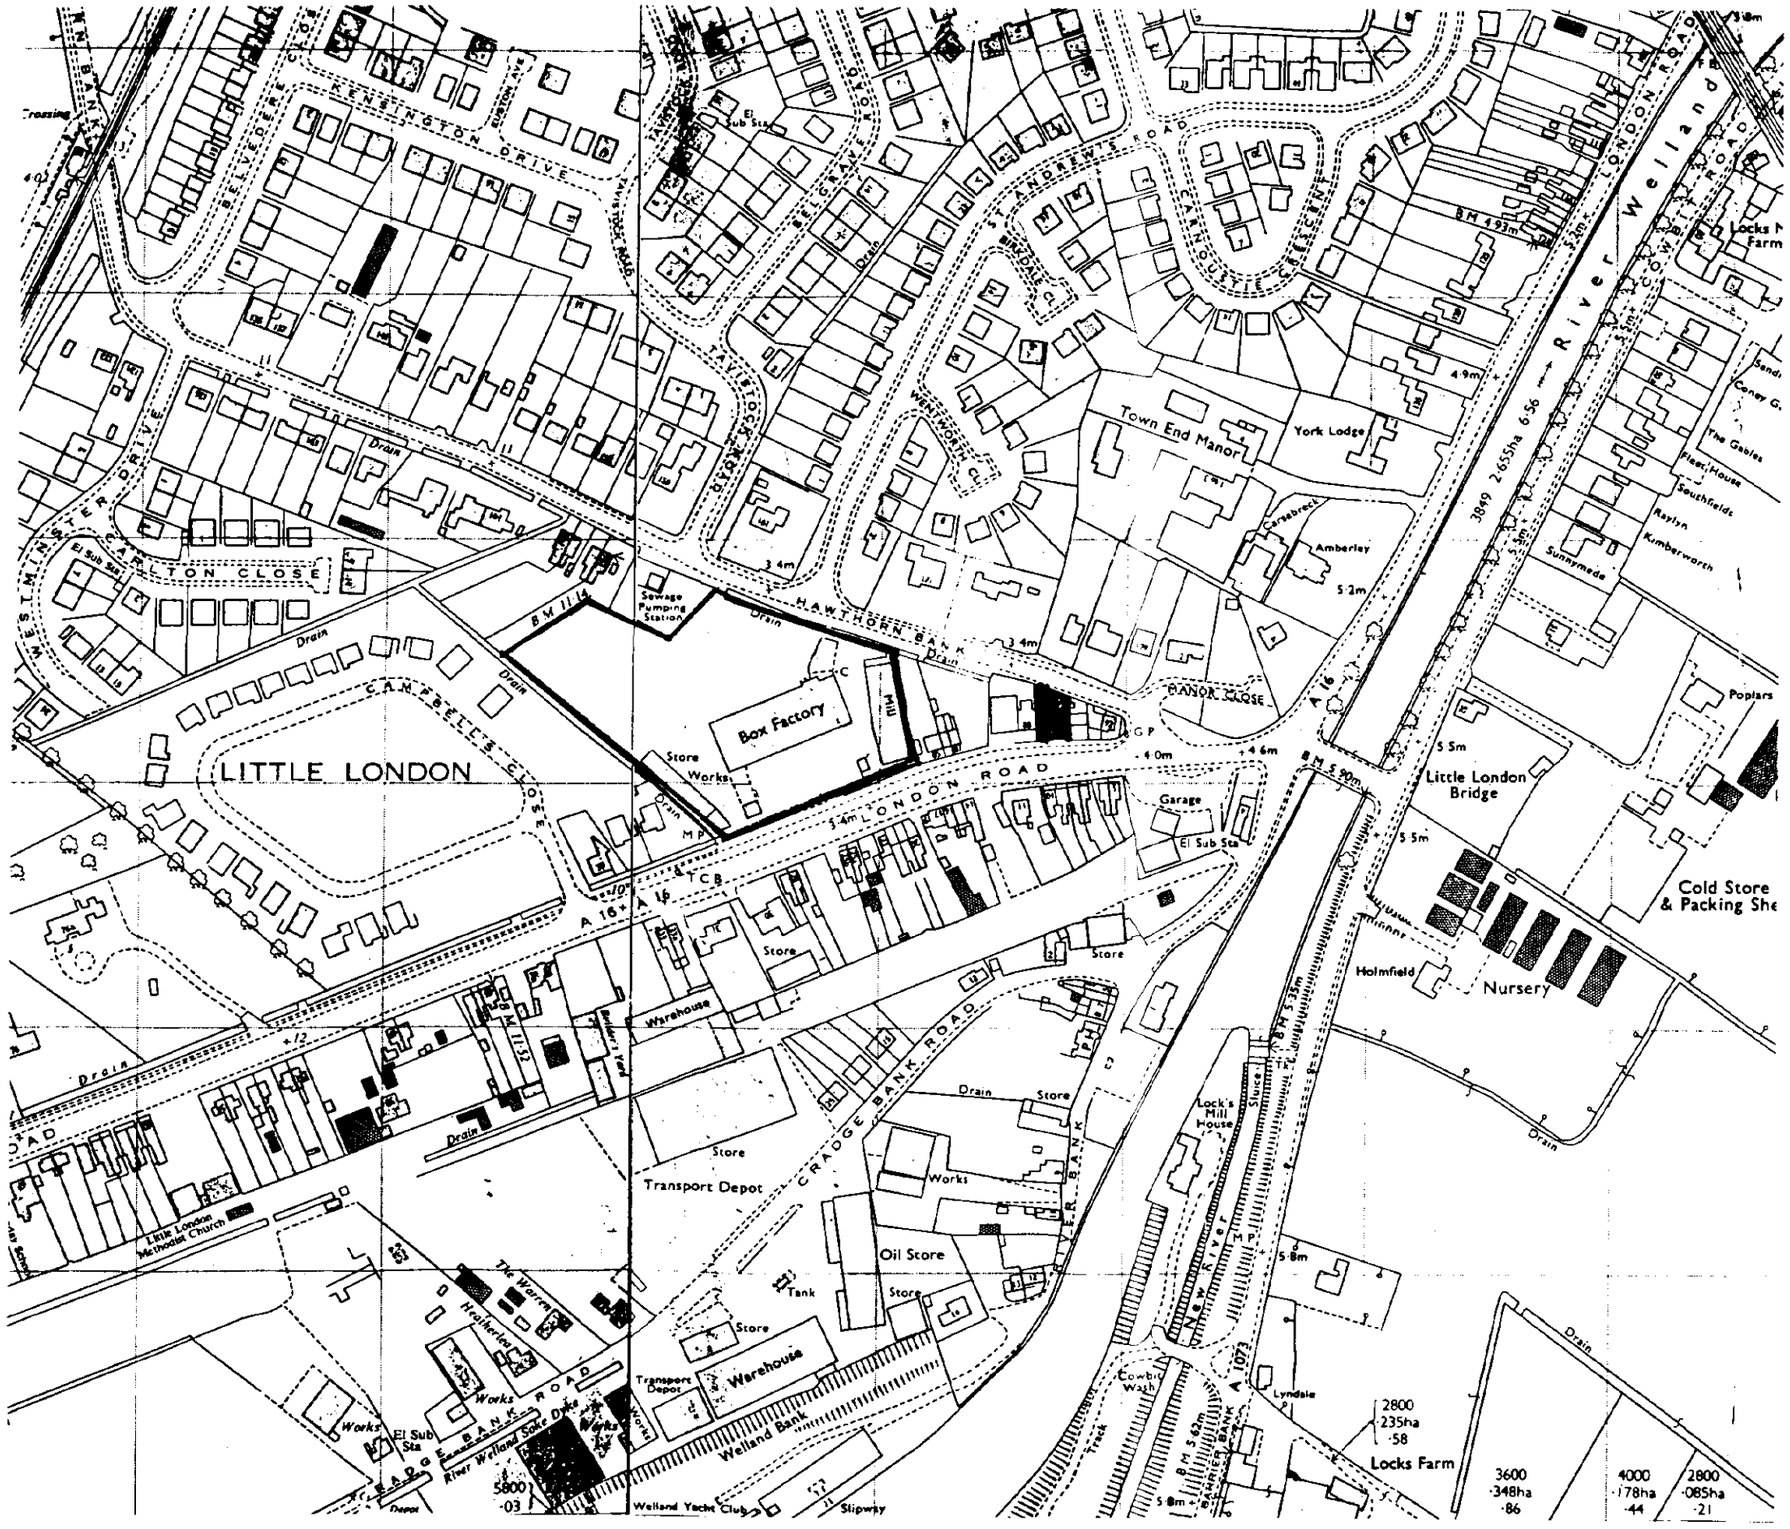


SOUTH KESTEVEN DC
HOUSING & PLANNING
01 AUG 1995
Ref: 0799/95

NORTH

T.A. Pridmore PRINCIPAL

PODDINGTONS
Architectural Design Consultants

43 Double Street, Spalding, Lincs. PE11 2AA
Tel: 0775 761856 & 768296. Fax: 0775 710218
Home: 0775 769206 Car Phone: 0836 514290

project
PROPOSED FENCING
AT
LONDON ROAD, SPALDING
FOR
ANDREW & CO

scale	drwg no
1-2500	2647-2

TAKEN FROM OS SHEET TF 222/TF 2321
TF 1421 & 2521