


6 JULIAS MEAD
PEN 1RS

H16-0800-10

PLANTING OF THE FENCE
LINE ALONG THE FOOTPATH.

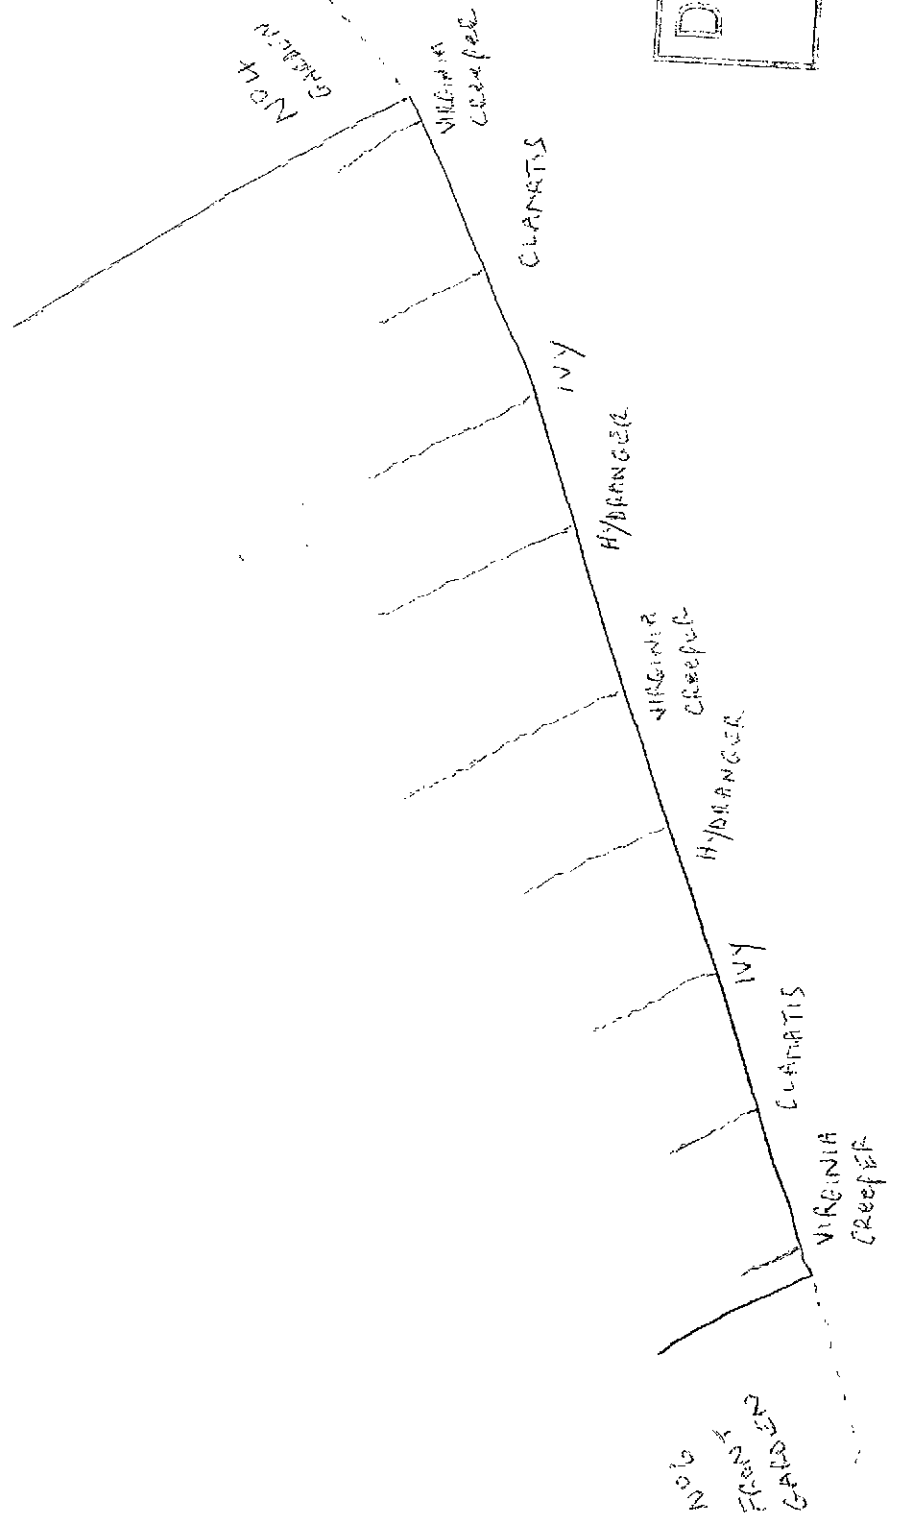

SRZ
Planning & Development
01 JUL 2010
REF: 0800-10

DETERMINED
PLAN