


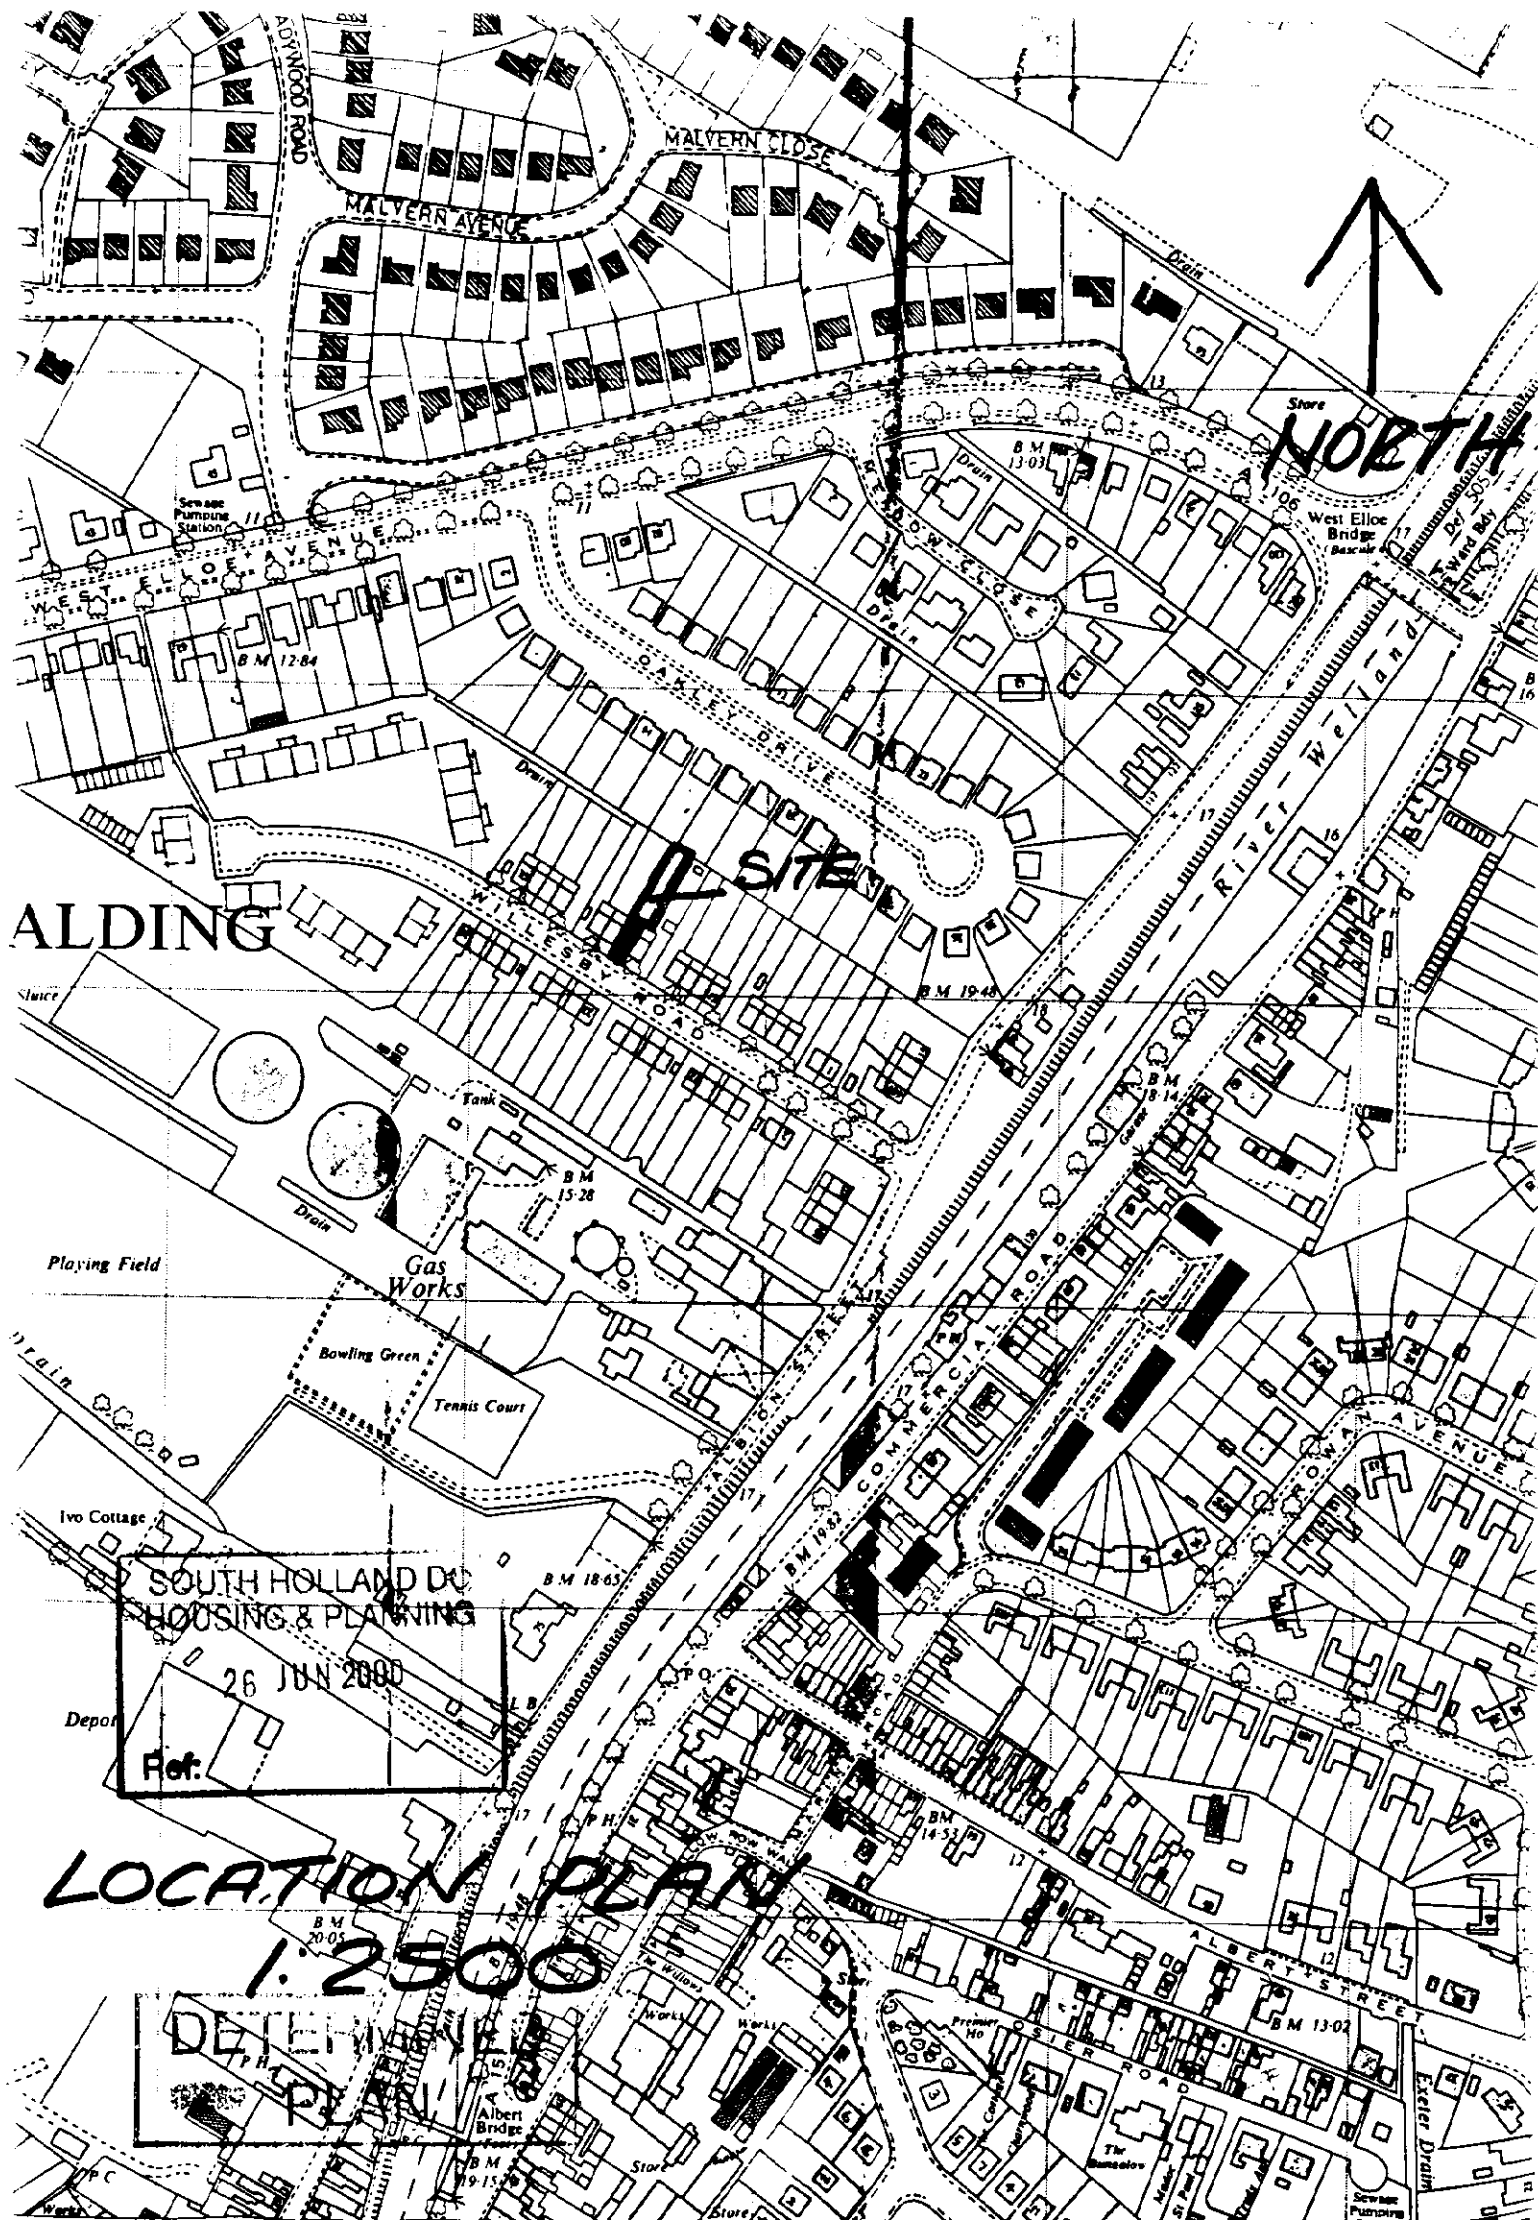

ALDING

NORTH

F SITE

SOUTH HOLLAND DC
HOUSING & PLANNING

26 JUN 2000

Ref:

LOCATION PLAN

1:25000

DEVELOPMENT

