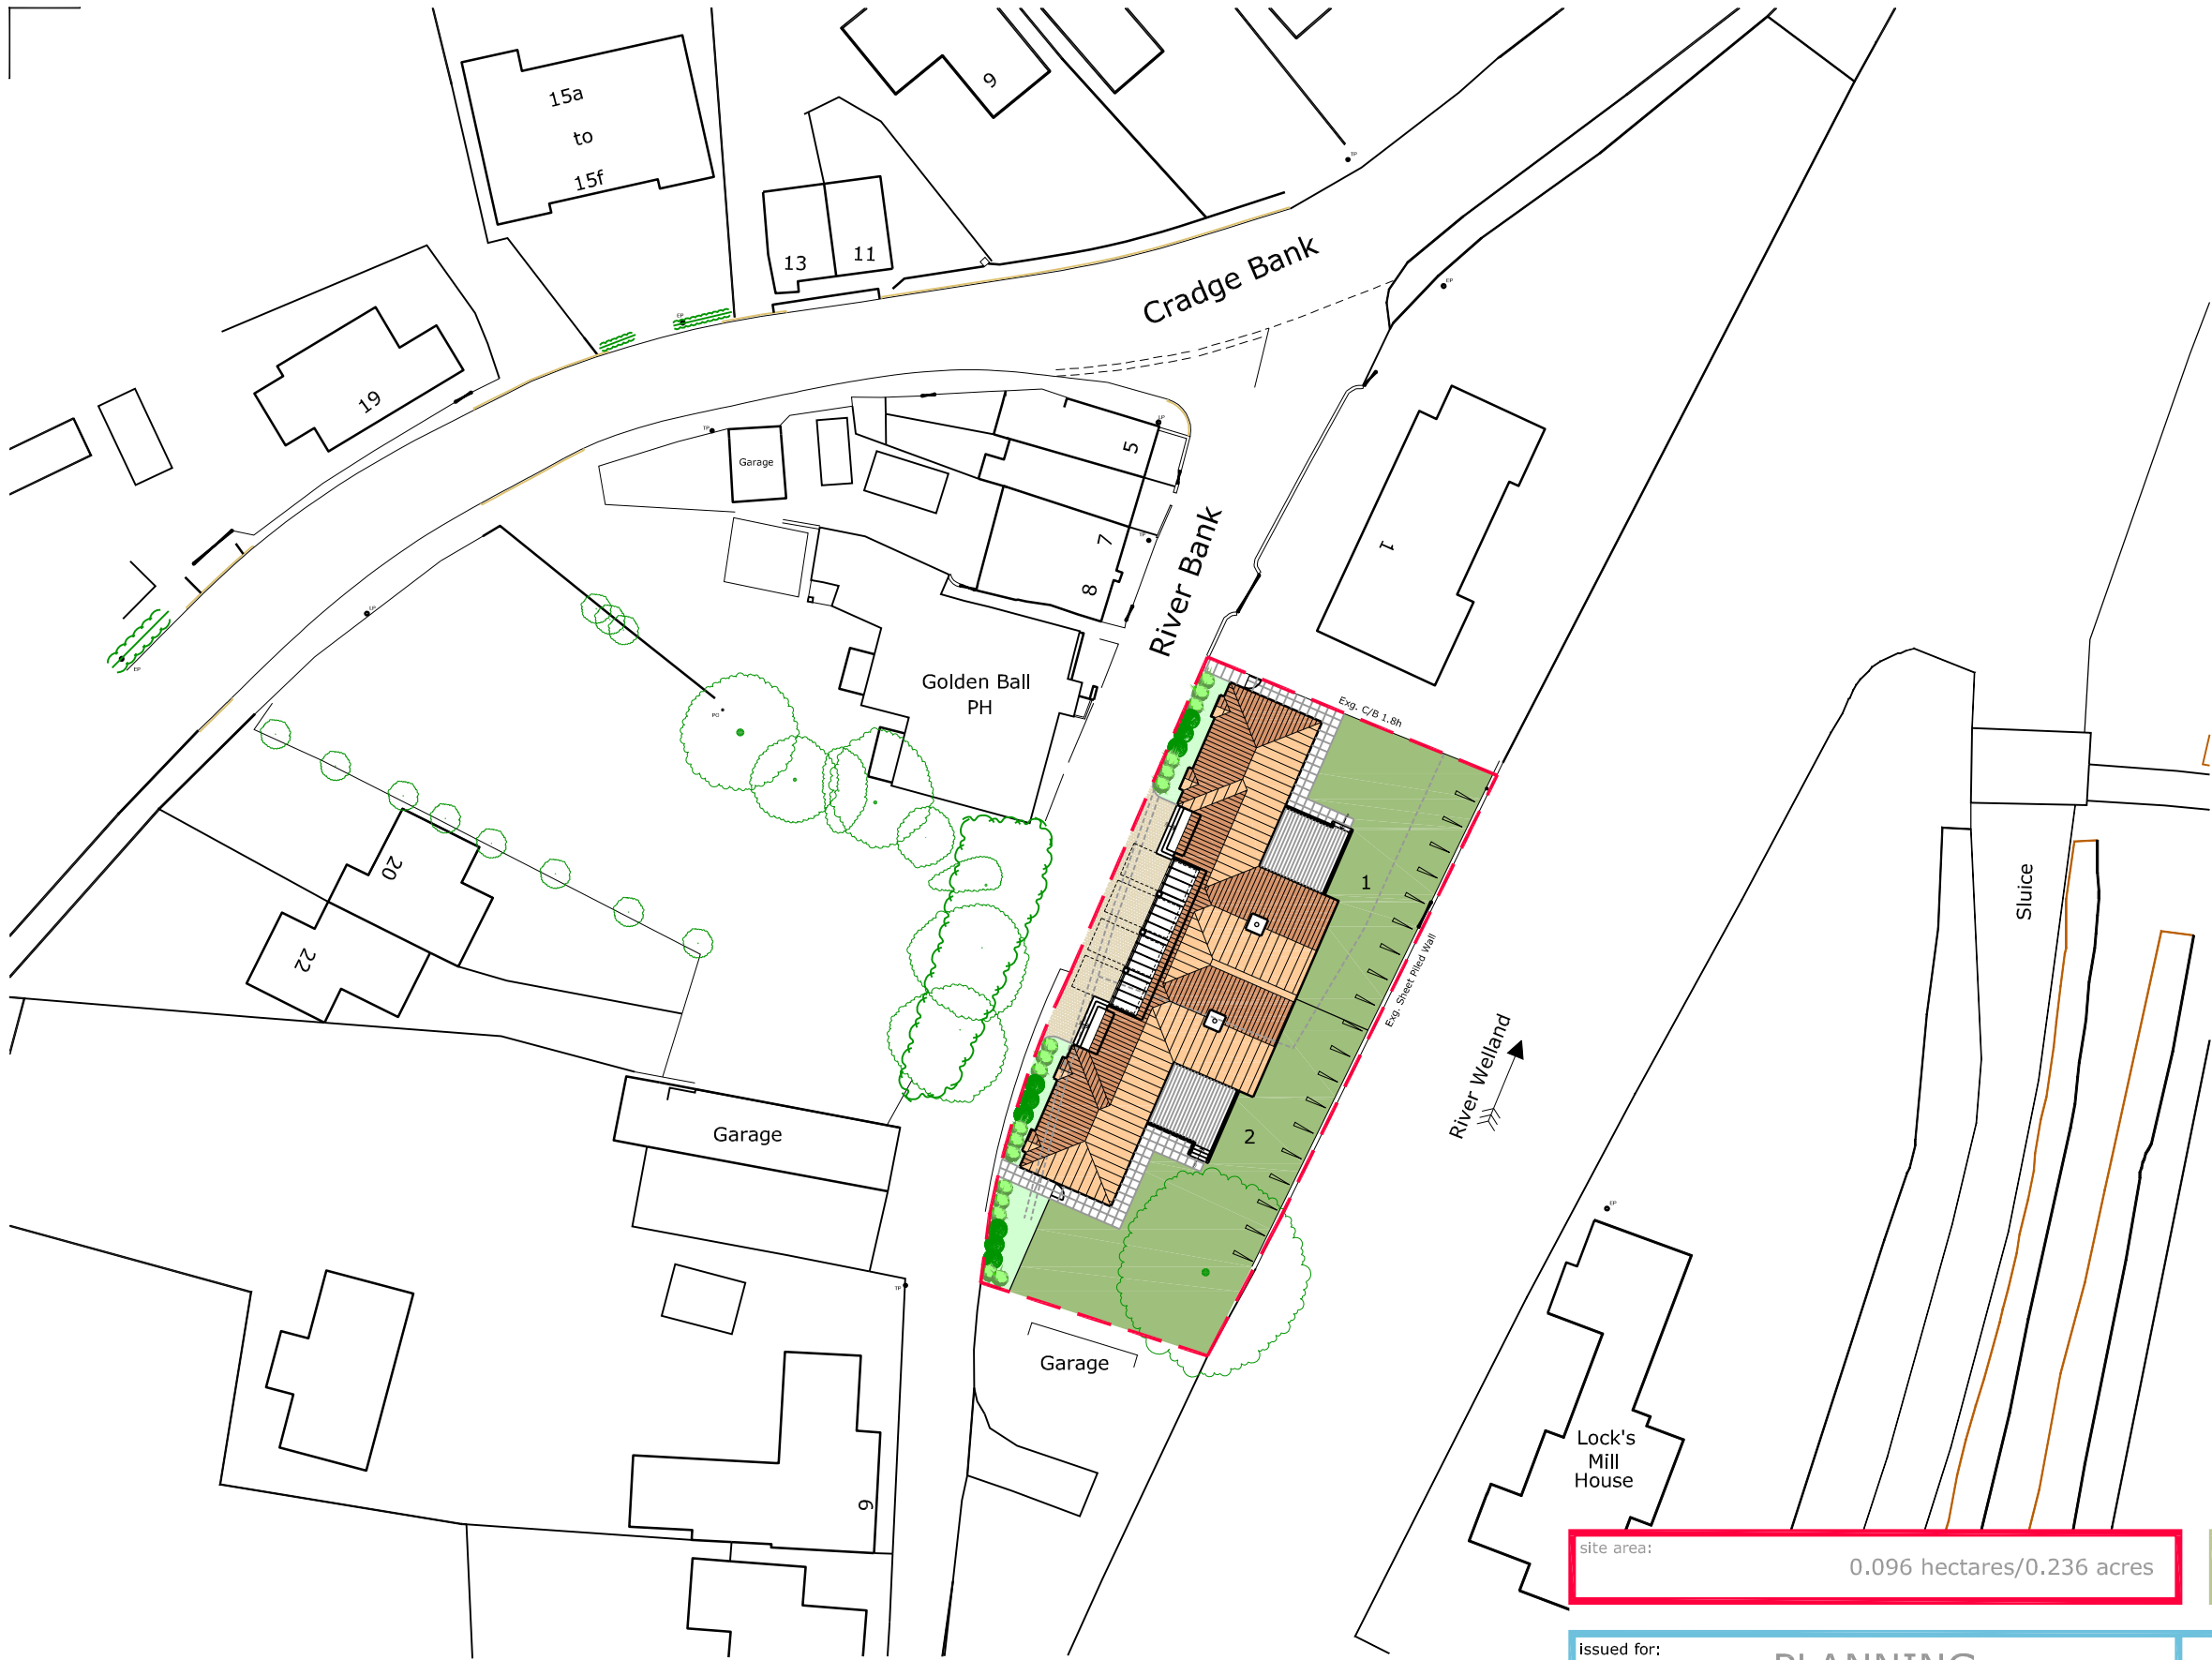


site area: 0.096 hectares/0.236 acres

on behalf of: caldecotte CC

issued for: PLANNING

project: Golden Ball Spalding
drawing: Proposed Block Plan

project number: 6050
drawing number: 06

north: 
revision:

sursham tompkins architectural services & project management

cottage farm sywell northampton NN6 0BJ
t: 01604 64 65 66 f: 01604 64 63 62 e: info@surshamtompkins.co.uk
w: www.surshamtompkins.co.uk

scale:	paper size:	drawn by:	date:	checked:	date:
1:500	A3	SA	01/08/14		XX/XX/XX

© Sursham Tompkins And Partners Limited, - Registered in England and Wales - Registered Number 7160332
Contractors must work to figured dimensions only. All building and site dimensions, levels and sewer invert levels at connection points are to be checked on site before work starts. This drawing must be read in conjunction with, and checked against, any structural or other specialist drawings provided. Any discrepancy between issued drawings are to be reported to this practice and verified before works starts. This drawing and the building works depicted are the copyright of this practice and may not be reproduced except by written permission.

FILE LOCATION - \\stserver\company\projects\6050 cc golden ball, spalding\02 drawings\02 planning\06-07 layouts.dwg