




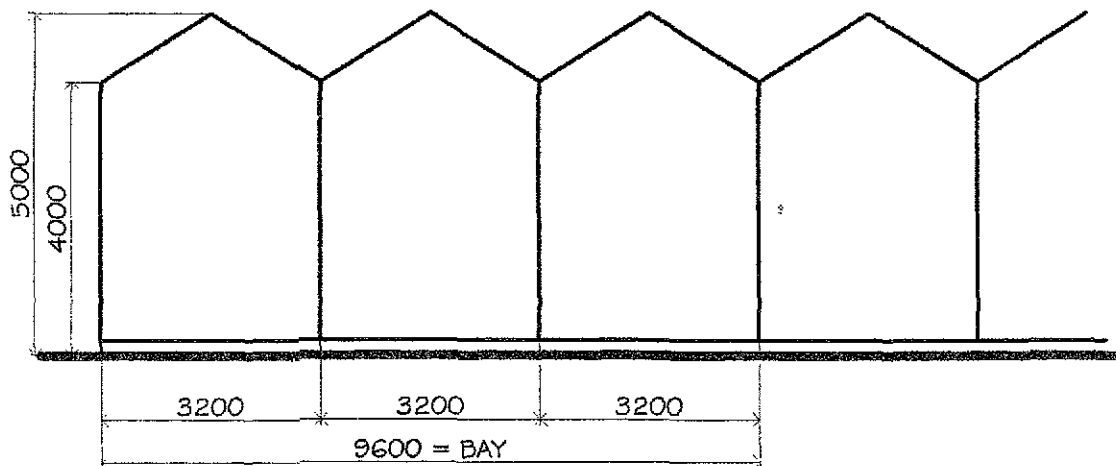

Font Elevations typ.

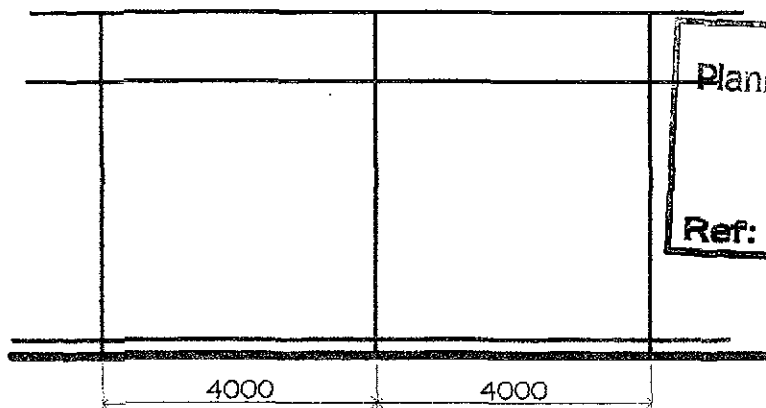


Side Elevations typ.

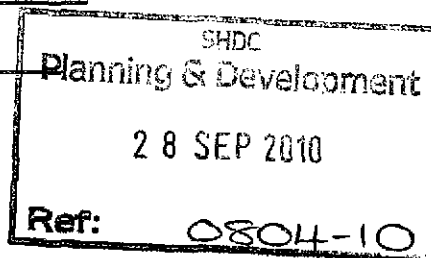

Galvanized steel structures with aluminium glazing bars & 4mm agricultural clear glazing to roof / verticals built off block / brick dwarf walls

- Phase 1 : 44m wide ( 11 x 4m bays ) x 67.2m long ( 7 x 9.6m bays ) extension
- Phase 2 : 44m wide ( 11 x 4m bays ) x 67.2m long ( 7 x 9.6m bays ) extension
- Phase 3 : 52m wide ( 13 x 4m bays ) x 67.2m long ( 7 x 9.6m bays ) replacement
- Phase 4 : 52m wide ( 13 x 4m bays ) x 67.2m long ( 7 x 9.6m bays ) replacement
- Phase 5 : 44m wide ( 11 x 4m bays ) x 38.4m long ( 4 x 9.6m bays ) replacement
- Phase 6 : 52m wide ( 13 x 4m bays ) x 48.0m long ( 5 x 9.6m bays ) direct replacement
- Phase 7 : 64m / 56m wide ( 16m / 14m x 4m bays ) x 105.6m max. long ( 11 x 9.6m bays )

|           |   |      |       |         |         |         |
|-----------|---|------|-------|---------|---------|---------|
|           |   |      | DRAWN | MJW     | DATE    | 16/9/10 |
| REVISIONS | BY   | DATE | SCALE | 1 / 100 | CHECKED |         |
| CLIENT    | <div> <div> Westis Nurseries Ltd<br/>20 Mallard Road<br/>Low Fulney<br/>Spalding<br/>Lincs PE12 6ND </div> <div>  <b>Malcolm Watson</b><br/>Architectural - Detailing Services<br/>Residential - Commercial - Industrial - Agricultural<br/>Planning &amp; Building Regulations submissions </div> </div> |      |       |         |         |         |
| PROJECT   | <div> Proposed extension to existing glasshouses /<br/>replacement of old existing glasshouse structures<br/>&amp; new reservoir </div> <div> 13 Wimberley Way, Patchcock, Spalding, Lincs. PE11 3RY.<br/>Tel / Fax : 01775 767650<br/>email : mjw.13@btinternet.com </div>   |      |       |         |         |         |
| DETAILS   | <div> Typical span elevation ( see above notes for number<br/>of bays per width &amp; length per glasshouse ) </div> <div> DRWG No. 299/1/2010 </div>   |      |       |         |         |         |

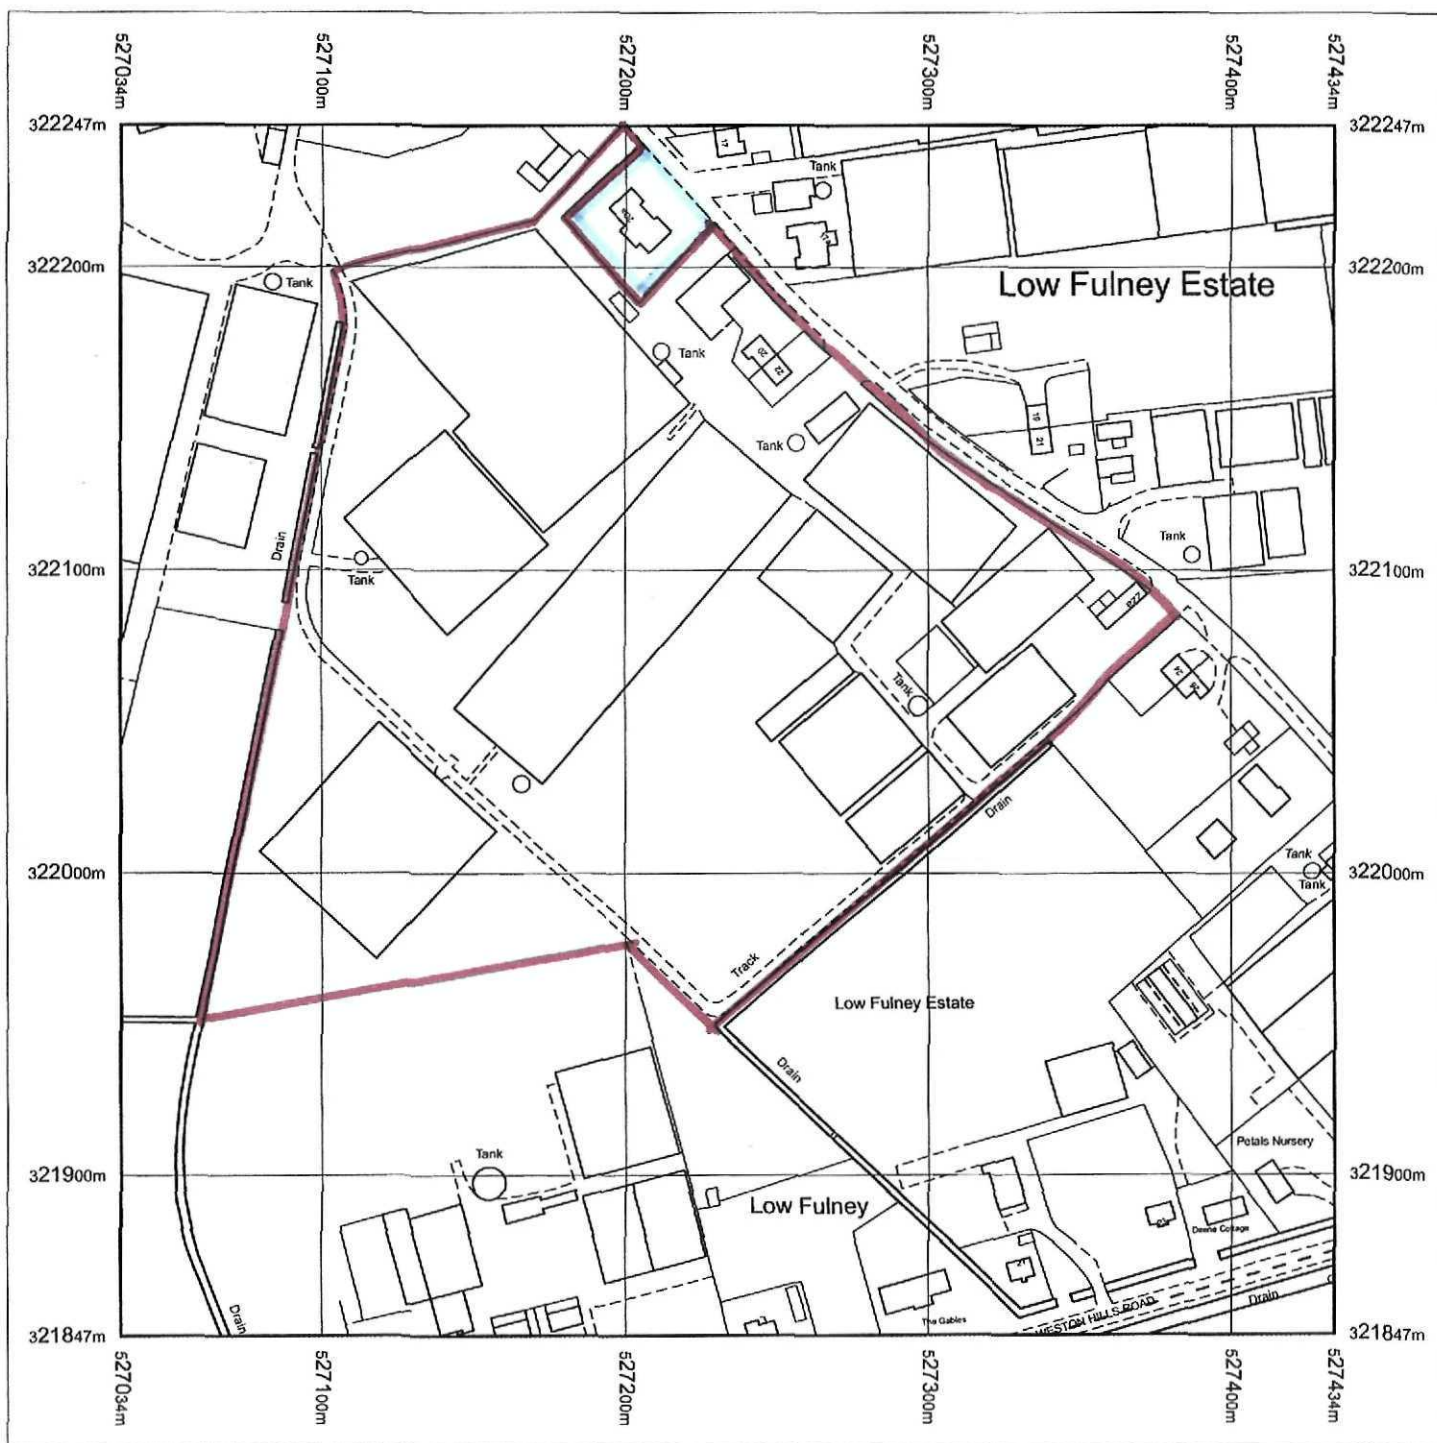

Produced 25.01.2010 from the Ordnance Survey National Geographic Database and incorporating surveyed revision available at this date. © Crown Copyright 2010.


Reproduction in whole or part is prohibited without the prior permission of Ordnance Survey.

Ordnance Survey, the OS Symbol and OS Sitemap are registered trademarks of Ordnance Survey, the national mapping agency of Great Britain.

The representation of a road, track or path is no evidence of a right of way.

The representation of features as lines is no evidence of a property boundary.

DRWG NO 299/LP1

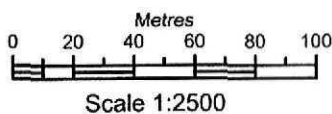

Supplied by: **Bookmark Spalding Ltd**  
Serial number: 00093000  
Centre coordinates: 527234 322047

Further information can be found on the OS Sitemap Information leaflet or the Ordnance Survey web site:  
[www.ordnancesurvey.co.uk](http://www.ordnancesurvey.co.uk)

SHDC  
Planning & Development  
28 SEP 2010  
Ref: 0804-10



PLAN OF TYPICAL THREE BAY  
 3.2M BAYS x 3 = 9.6M

# BLOCK PLAN

SCALE 1/500

DRWG No 299/BP1

PROPOSED EXTENSION TO EXISTING GLASSHOUSES / REPLACEMENT OF  
 OLD EXISTING GLASSHOUSE STRUCTURES & NEW RESERVOIR  
 FOR:-  
 WILSON NURSERY LTD.

SHDC  
 Planning & Development  
 28 SEP 2010  
 Ref: 6804-10