DO NOT SCALE

DATE	REVISIONS

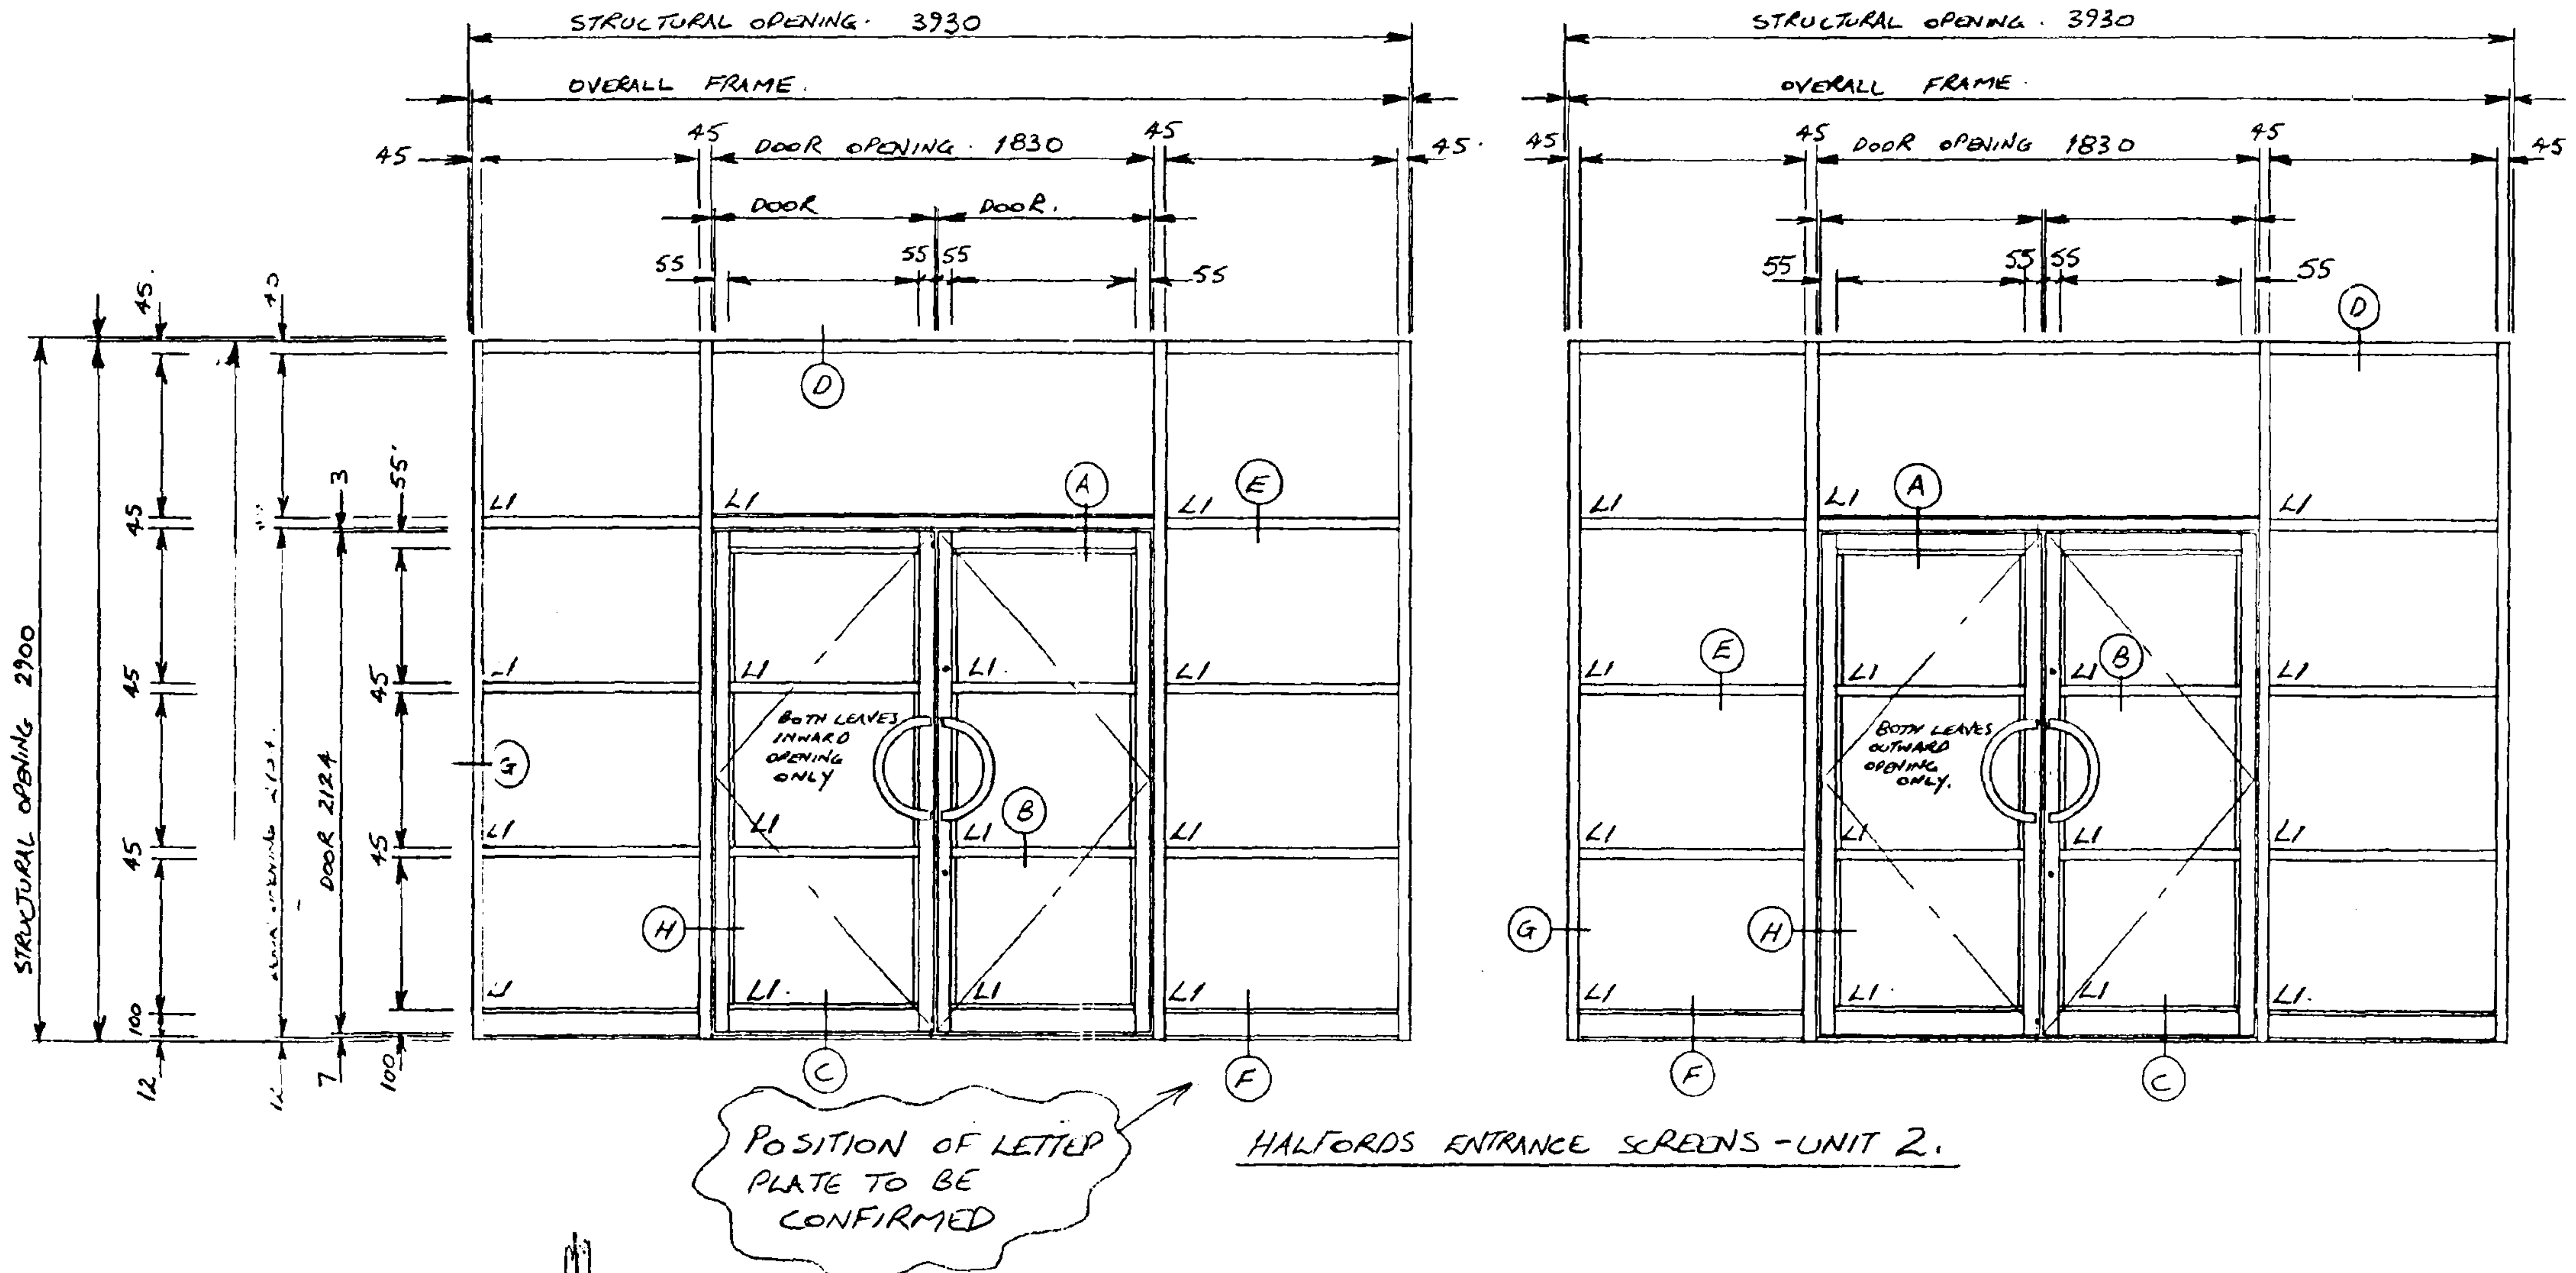
STRUCTURAL OPENING · 3930
OVERALL FRAME.
45
DOOR OPENING · 1830
DOOR
DOOR.
55
55 55
STRUCTURAL OPENING 2900
DOOR 2124
100
12
7
3
L1
A
B
C
D
E
F
G
H
BOTH LEAVES INWARD OPENING ONLY
BOTH LEAVES OUTWARD OPENING ONLY.
POSITION OF LETTER PLATE TO BE CONFIRMED

HALFORDS ENTRANCE SCREENS - UNIT 2.

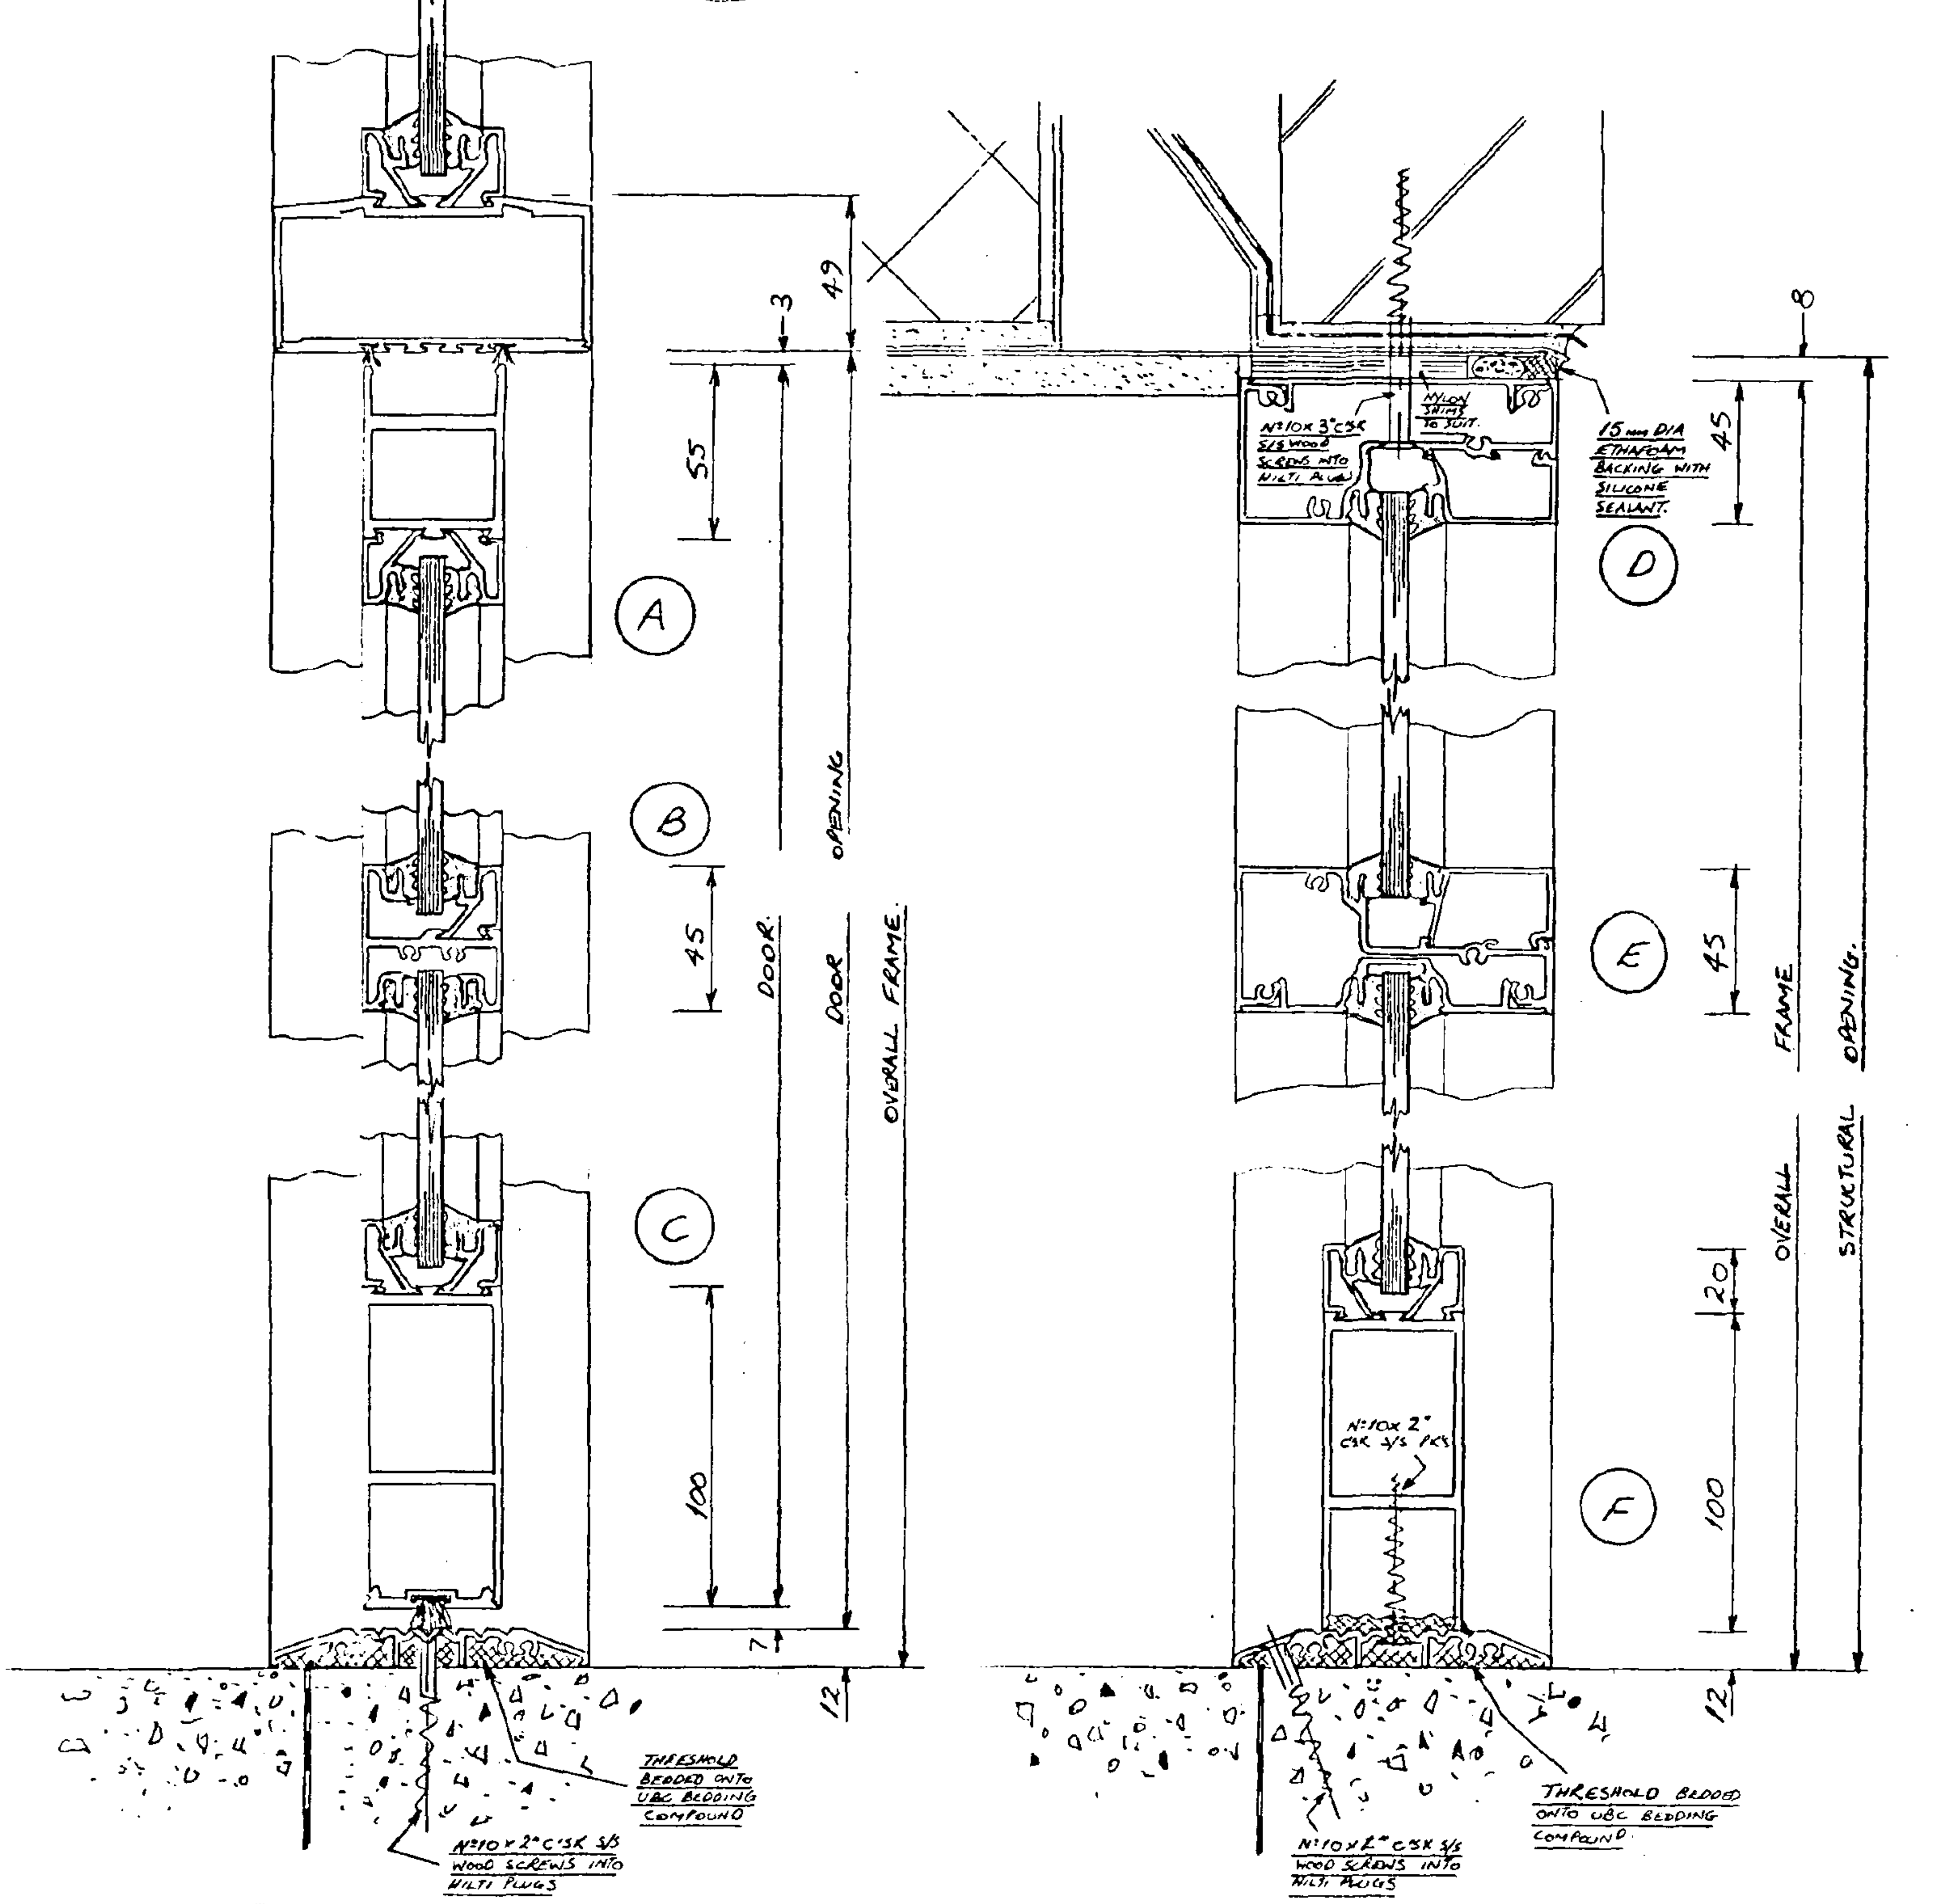
A
B
C
D
E
F
49
3
55
45
100
7
12
8
20
DOOR.
DOOR
OPENING
OVERALL FRAME.
FRAME
OPENING.
OVERALL
STRUCTURAL
Nº10 x 3" C'SK S/S WOOD SCREWS INTO HILTI PLUGS
NYLON SHIMS TO SUIT.
15mm DIA ETHAFOAM BACKING WITH SILICONE SEALANT.
Nº10 x 2" C'SK S/S PKS
THRESHOLD BEDDED ONTO UBC BEDDING COMPOUND
Nº10 x 2" C'SK S/S WOOD SCREWS INTO HILTI PLUGS

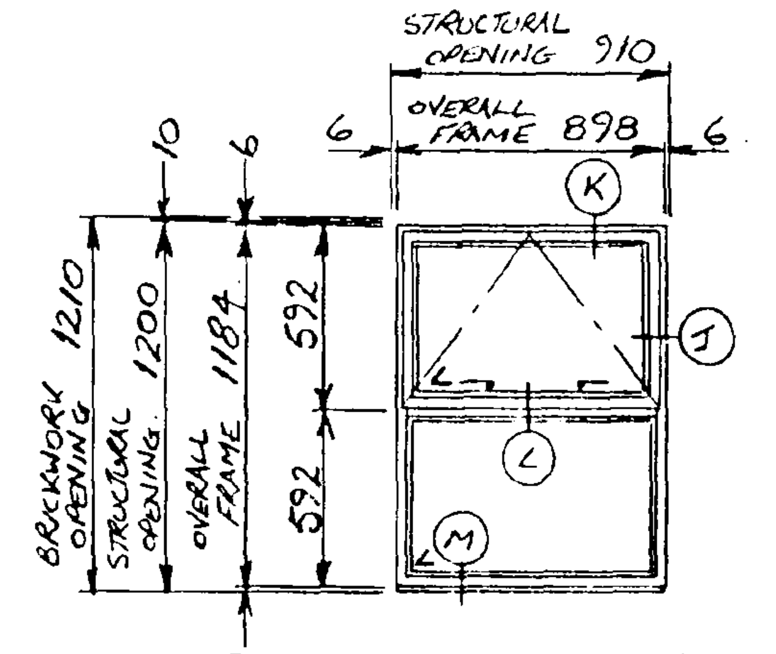

ALUMINIUM WINDOWS.
6 Nº REQ'D THUS
TO UNIT 1.

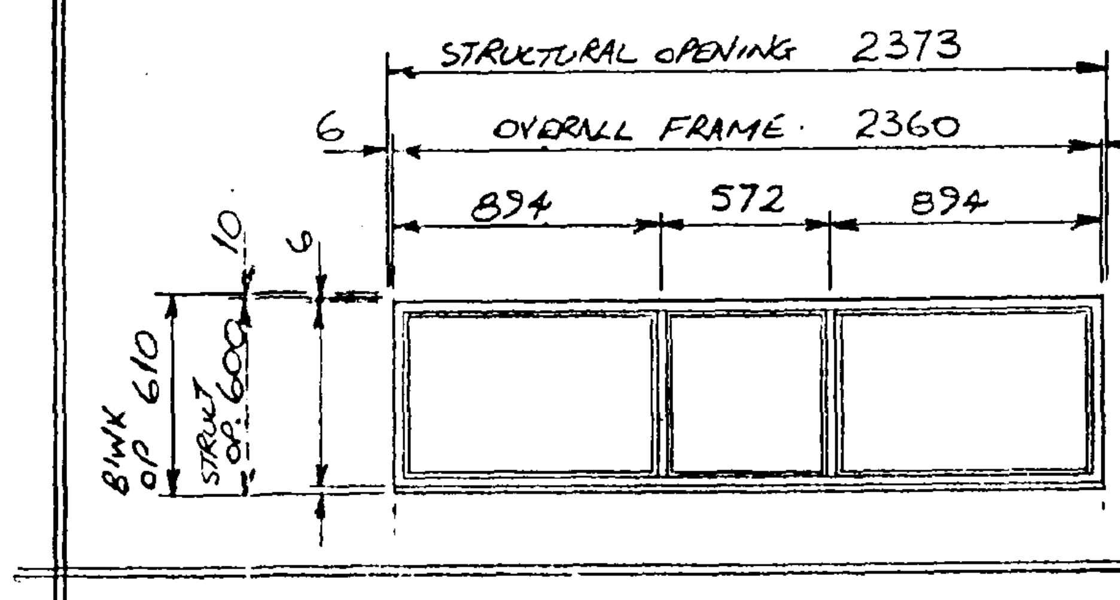

WHITE UPVC WINDOWS
2 Nº REQ'D THUS TO
TOILET BLOCK.

MANUFACTURED FROM STD UPVC PROFILES, TO INCLUDE CILL

GLAZED WITH SEALED UNITS, EXTERNAL SKIN 6.4 CLEAR LAM INTERNAL SKIN 6mm STIPPOLYTE. TO INCLUDE 2 Nº TRICKLE VENTS PER WINDOW.

ALUMINIUM WINDOWS FABRICATED FROM EXTRUDED ALUMINIUM SECTIONS OF THE STANDARD 50mm THERMALLY IMPROVED CASEMENT SUITE. FINISH TO BE POLYESTER POWDER COATED BS 00 E55 WHITE. TOP HUNG VENTS TO OPERATE ON 16" FRICTION SIDE ARMS & FITTED WITH WHITE LOCKING HANDLES TO ENABLE HAND OPERATION. GLAZING TO BE WITH STD 24mm SEALED UNITS, COMPRISING 6.4mm CLEAR 3 PLY LAMINATE INNER & OUTER, WITH 12mm AIR SPACE. EXTERNAL POINTING TO BE WITH WHITE ARBOSIL 1096 GUN APPLIED SILICONE SEALANT

UNIT 2 - HALFORDS ENTRANCE SCREENS FABRICATED FROM EXTRUDED ALUMINIUM SECTIONS OF THE STANDARD 100X45 NON THERMAL GROUND FLOOR TREATMENTS SUITE, WITH DOORS TO SUIT. FINISH TO BE POLYESTER POWDER COATED MAH CO 44 PANTONE 300 BLUE. is This correct

DOORS TO OPERATE ON CONCEALED OVERHEAD CLOSERS WITH RETENTION HOLD OPEN FACILITY, SINGLE ACTION TO OPEN AS DESCRIBED ON ELEVATION. FITTED WITH HEWI 550.40 KS PULL HANDLES (COLOUR TO BE CONFIRMED.), AND FLUSH BOLTS TO TOP & BOTTOM OF SLAVE LEAVES. FITTED WITH KABA DEADLOCKS (2 Nº TO EACH PAIR OF DOORS). UPPER LOCK TO HAVE CYLINDER OUTSIDE WITH CYLINDER THUMBTURN INSIDE. LOWER LOCK TO HAVE CYLINDER INSIDE & OUTSIDE.

GLAZING TO BE WITH 10.8mm CLEAR LAMINATE GLASS.

EXTERNAL POINTING TO BE WITH ARBOSIL 1090 GUN APPLIED SILICONE SEALANT (COLOUR TO BE CONFIRMED).

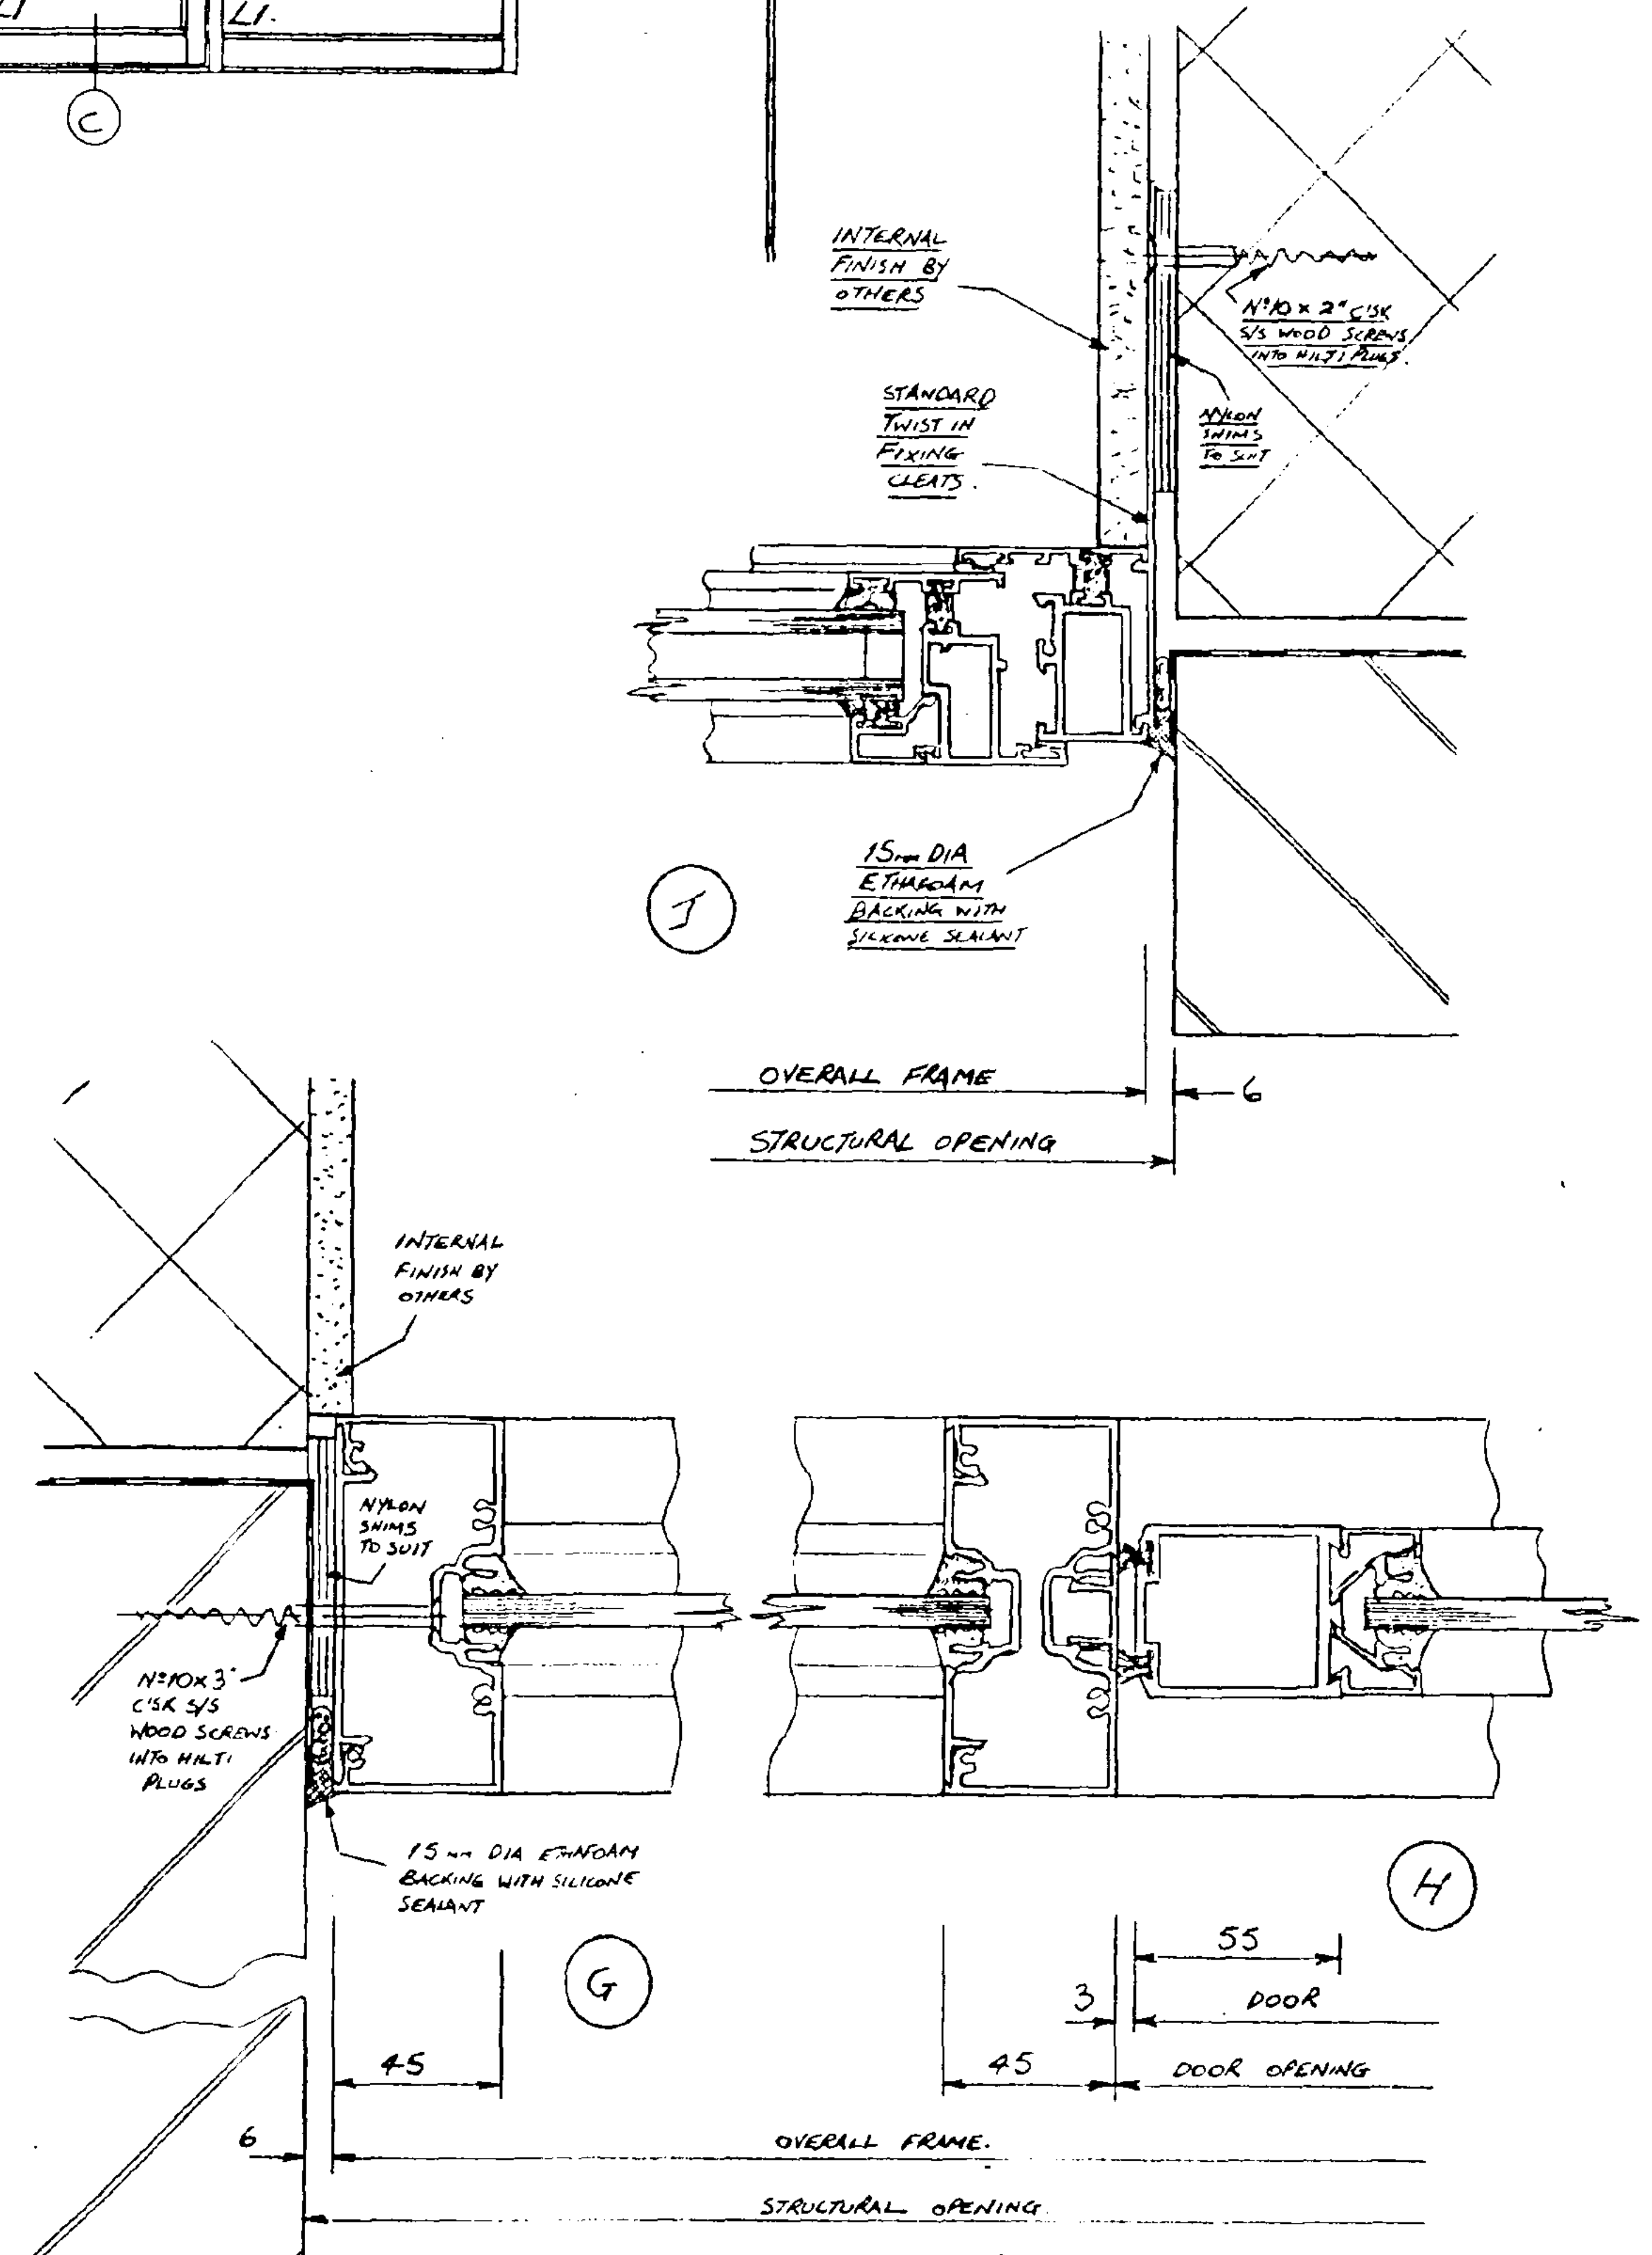
INTERNAL FINISH BY OTHERS
STANDARD TWIST IN FIXING CLEATS.
Nº10 x 2" C'SK S/S WOOD SCREWS INTO HILTI PLUGS.
NYLON SHIMS TO SUIT
15mm DIA ETHAFOAM BACKING WITH SILICONE SEALANT
J
OVERALL FRAME
STRUCTURAL OPENING
6
INTERNAL FINISH BY OTHERS
NYLON SHIMS TO SUIT
Nº10 x 3" C'SK S/S WOOD SCREWS INTO HILTI PLUGS
15mm DIA ETHAFOAM BACKING WITH SILICONE SEALANT
G
H
45
55
3
DOOR
DOOR OPENING
OVERALL FRAME.
STRUCTURAL OPENING

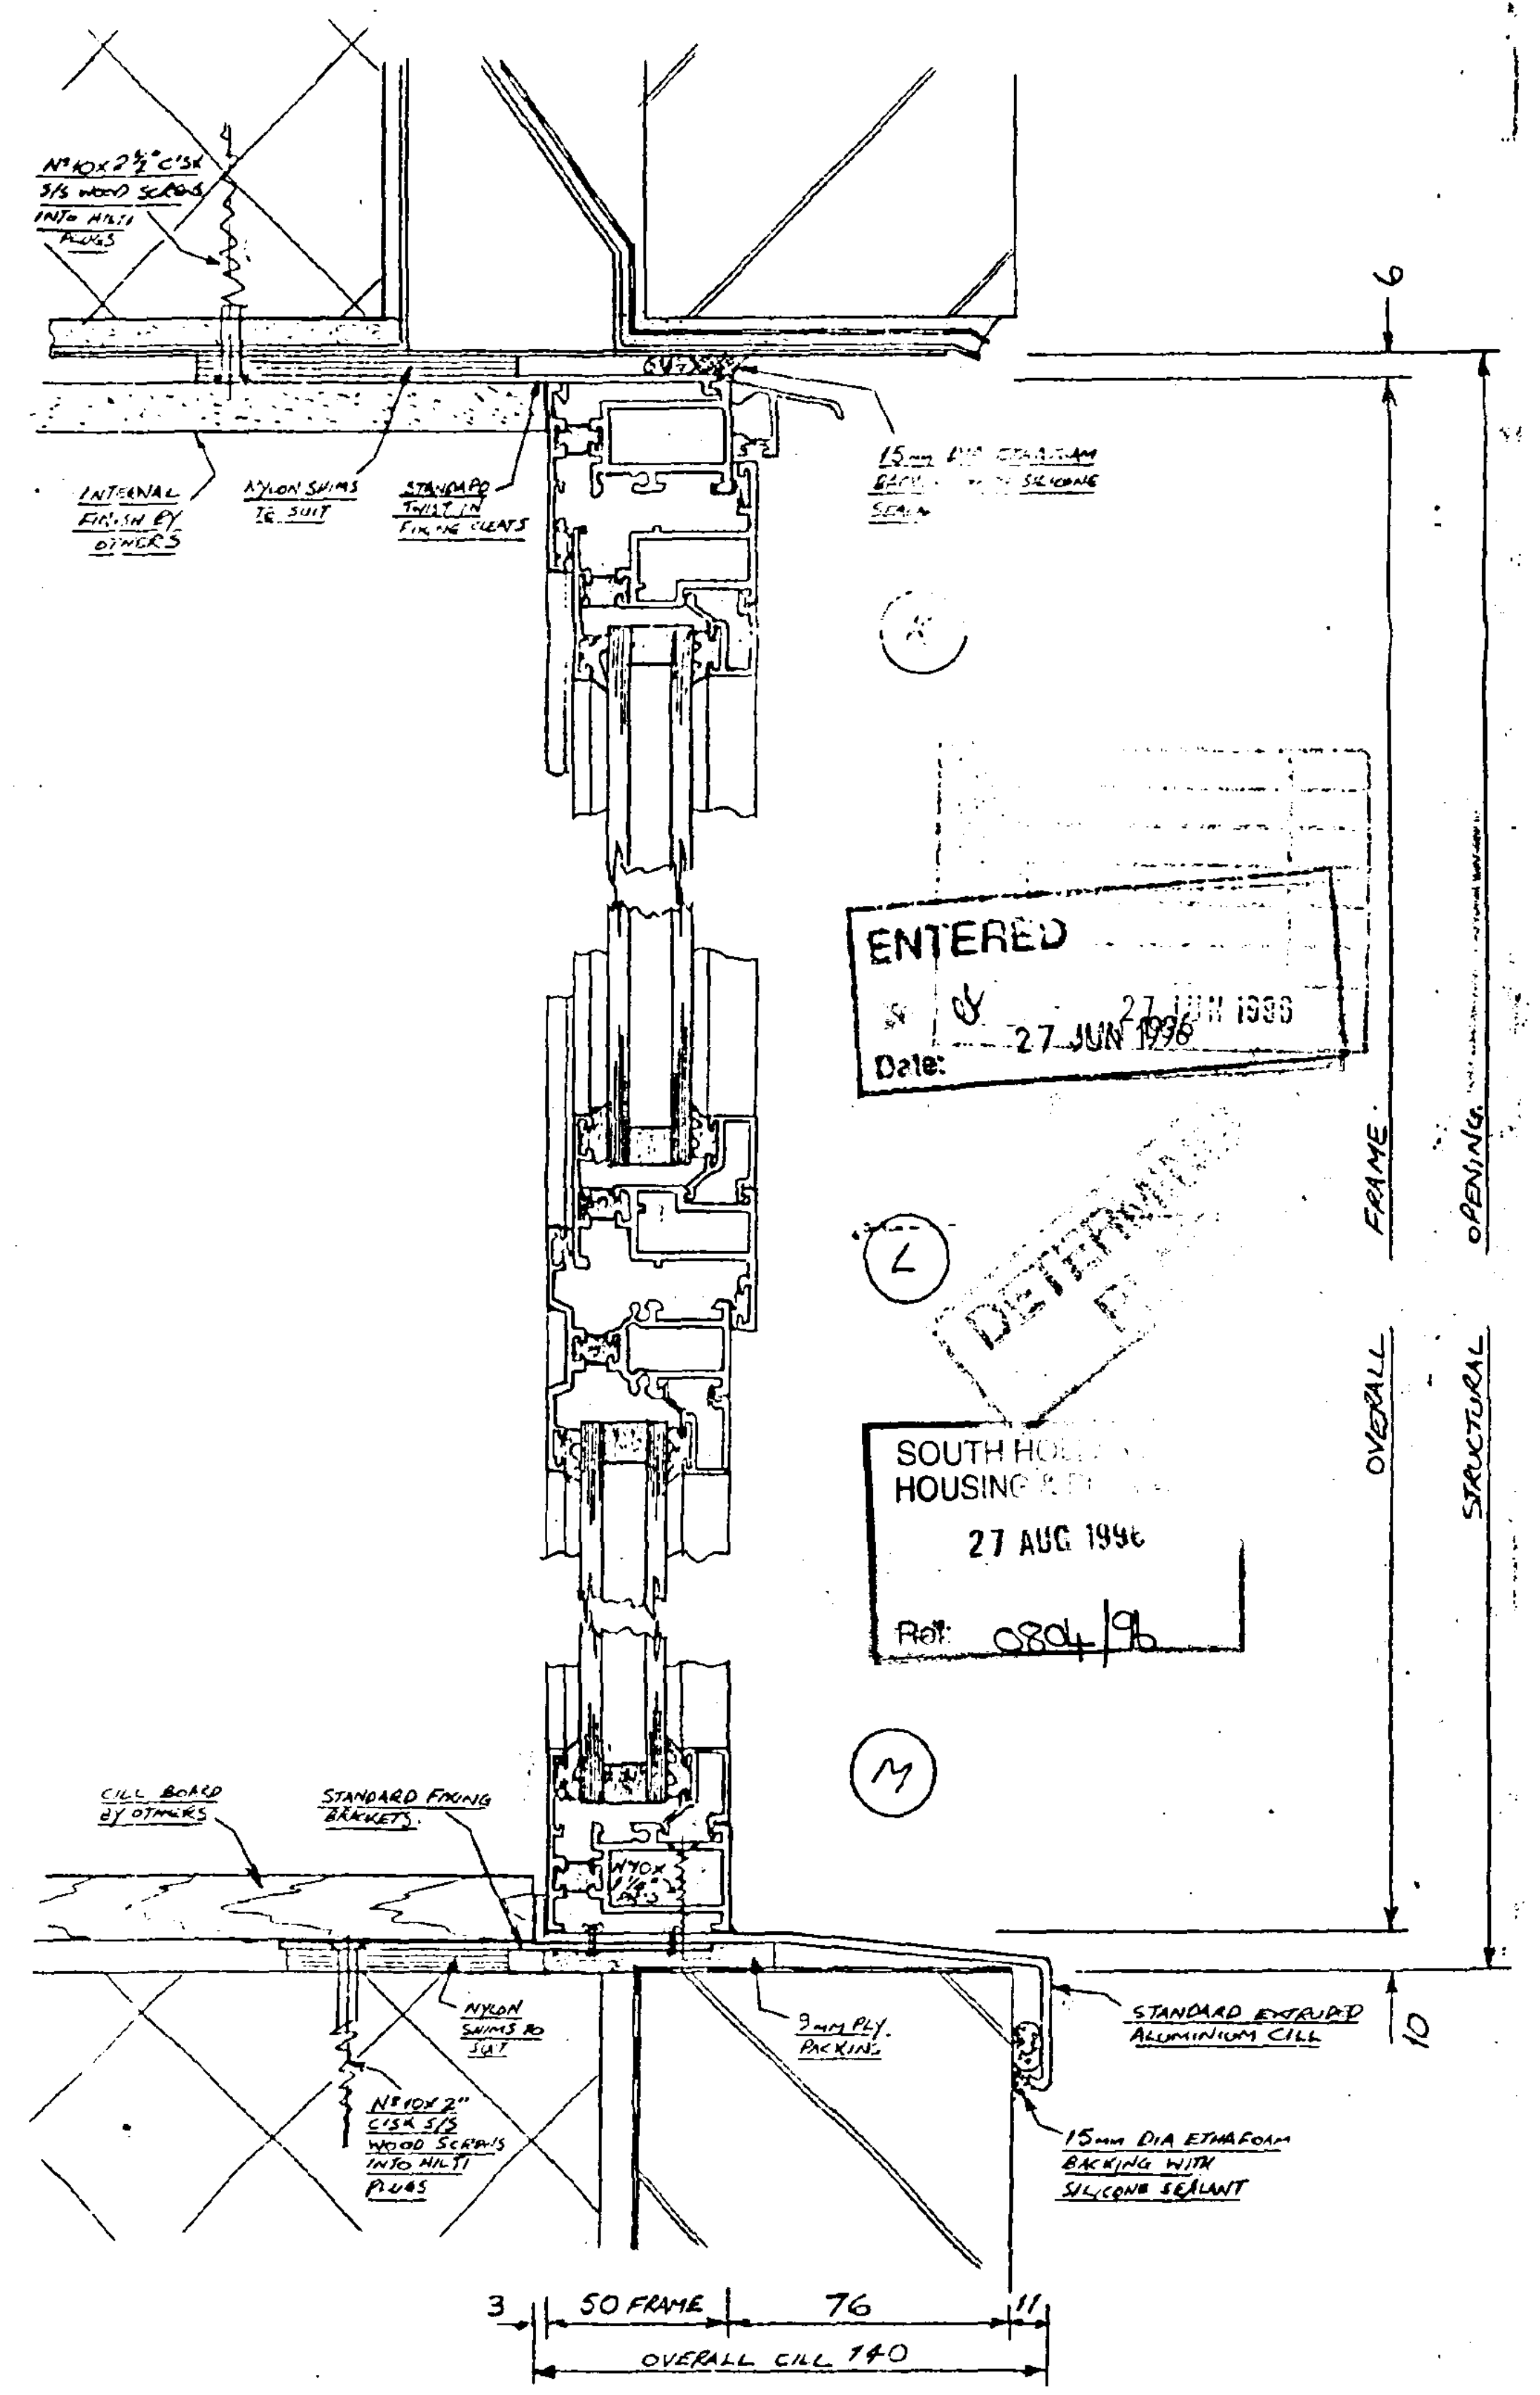
Nº10 x 2½" C'SK S/S WOOD SCREWS INTO HILTI PLUGS
INTERNAL FINISH BY OTHERS
NYLON SHIMS TO SUIT
STANDARD TWIST IN FIXING CLEATS
15mm DIA ETHAFOAM BACKING WITH SILICONE SEALANT
6
K
L
M
OVERALL FRAME.
STRUCTURAL OPENING.
CILL BOARD BY OTHERS
STANDARD FIXING BRACKETS.
NYLON SHIMS TO SUIT
Nº10 x 2" C'SK S/S WOOD SCREWS INTO HILTI PLUGS
9mm PLY. PACKING.
STANDARD EXTRUDED ALUMINIUM CILL
15mm DIA ETHAFOAM BACKING WITH SILICONE SEALANT
10
3
50 FRAME
76
11
OVERALL CILL 140

ENTERED
27 JUN 1996
Date: 27 JUN 1996

DETERMINED

SOUTH HO
HOUSING
27 AUG 1996
Ref: 0804/96

THIS DRAWING IS THE COPYRIGHT OF ALLIED GLAZING SYSTEMS LTD. AND MUST NOT BE REPRODUCED IN WHOLE OR IN PART WITHOUT THE WRITTEN CONSENT OF THE COMPANY.

REVISIONS/NOTES

ALLIED GLAZING SYSTEMS LTD.
62, CYCLOPS STREET
SHEFFIELD S4 8EH

DRAWN BY J. HARRISON

APPROVED.

CLIENT BOWMER & KIRKLAND LTD.

SITE RETAIL UNITS
THE HOLLANDS MARKET
SWAN STREET
SPALDING

DRG. NO. 11 209
JOB NO. 2996
SCALE 1:25, 1:2
DATE JUNE 1996

TEL: SHEFFIELD
(0114) 2433585

ALLIED GLAZING SYSTEMS LIMITED

- SHOPFRONTS
- WINDOWS
- SECURITY SCREENS
- CURTAIN WALLING
- DISPLAY CASES
- MAINTENANCE
- GLAZING PRODUCTS.

DRAWING No. 11 209