



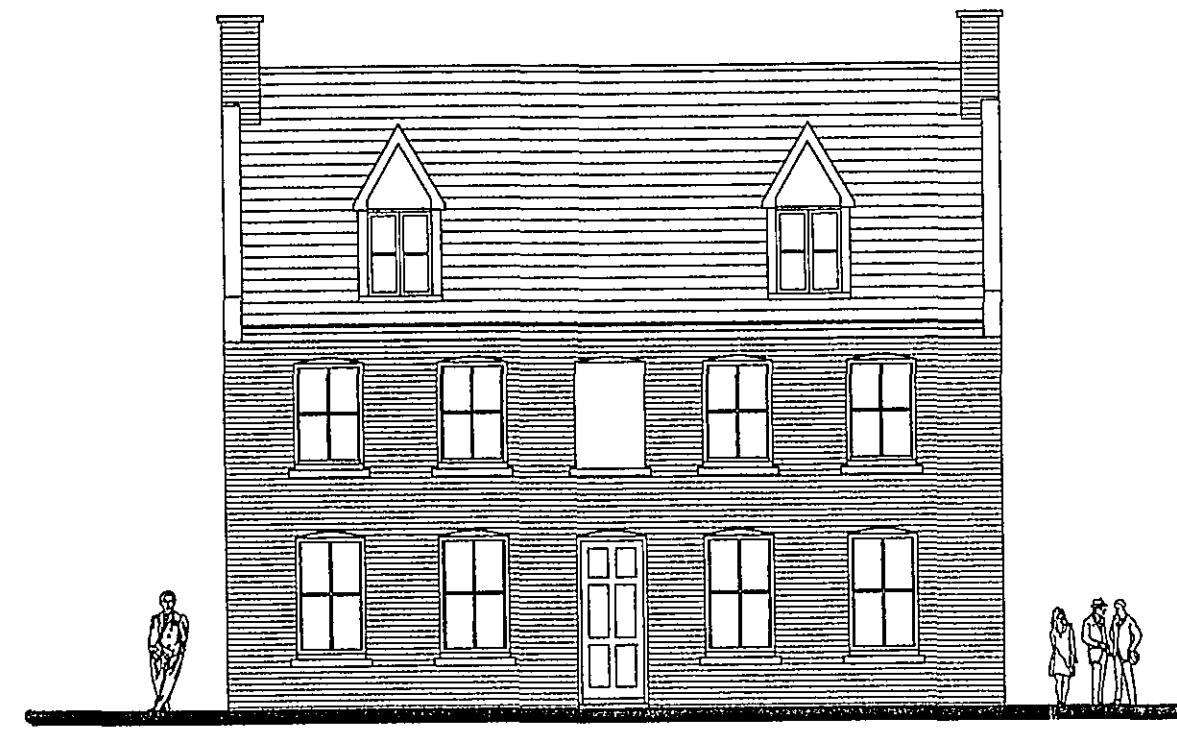


ELEVATION TO DOUBLE STREET

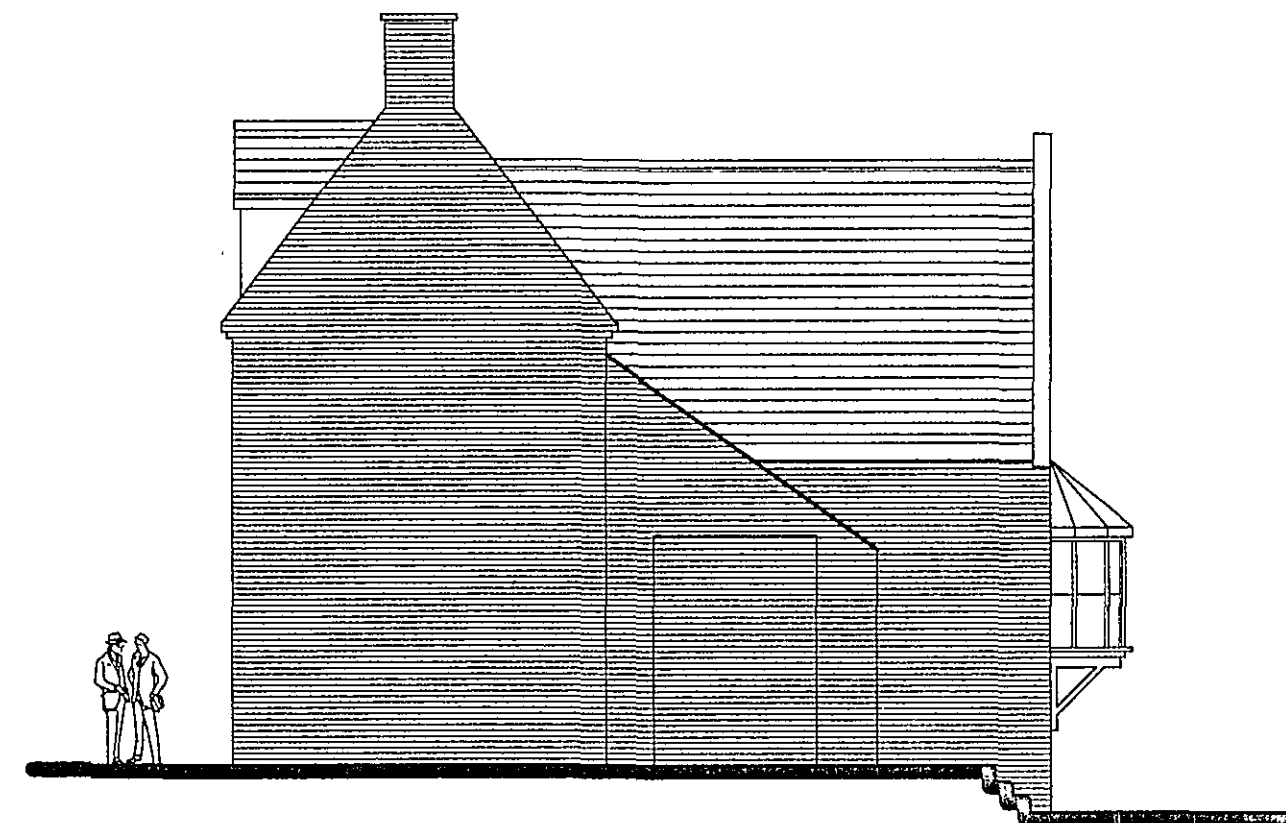


EAST ELEVATION




SOUTH ELEVATION

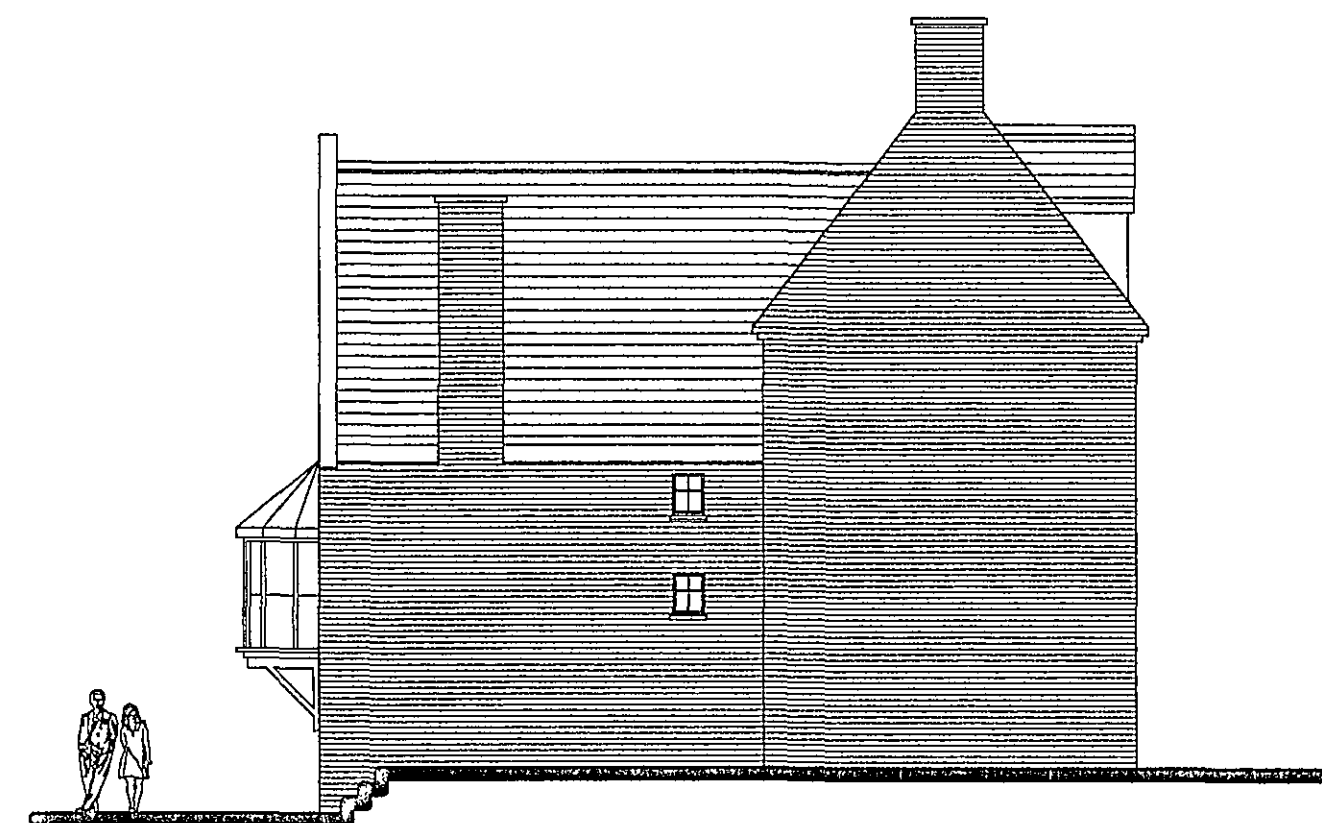


NORTH ELEVATION

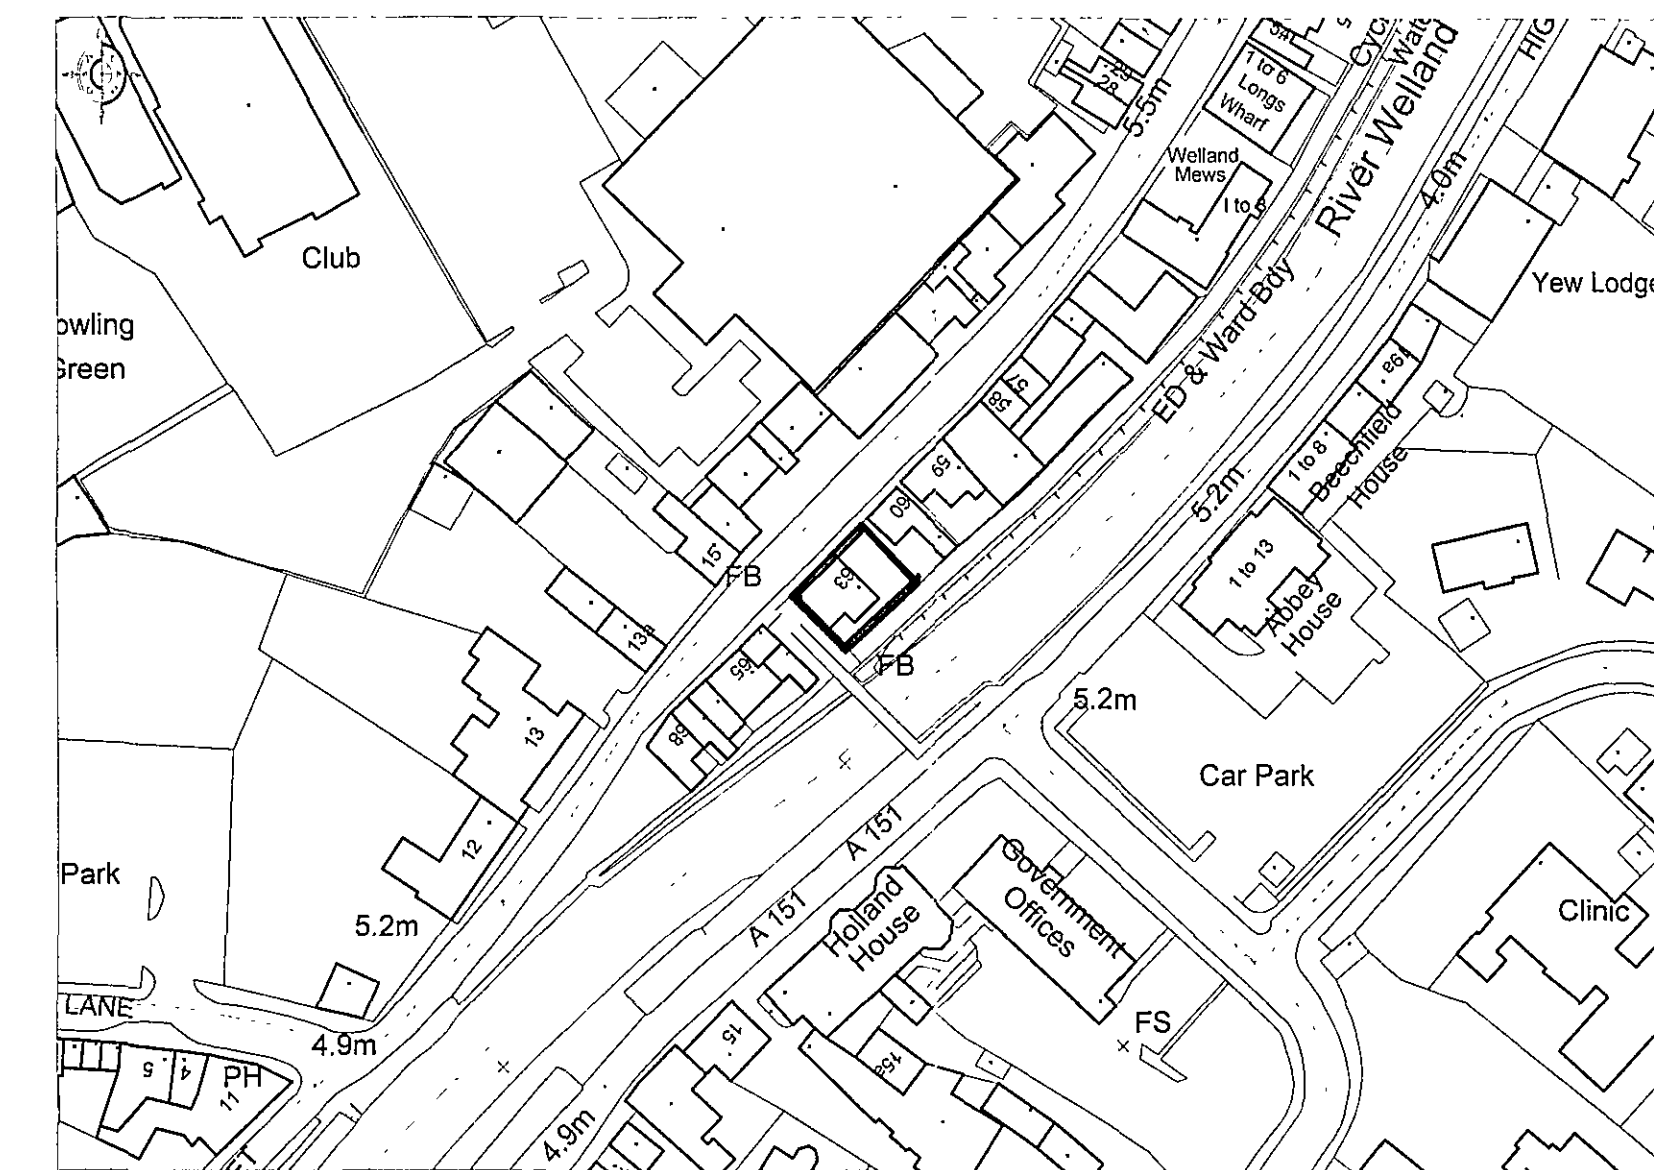


LOCATION PLAN

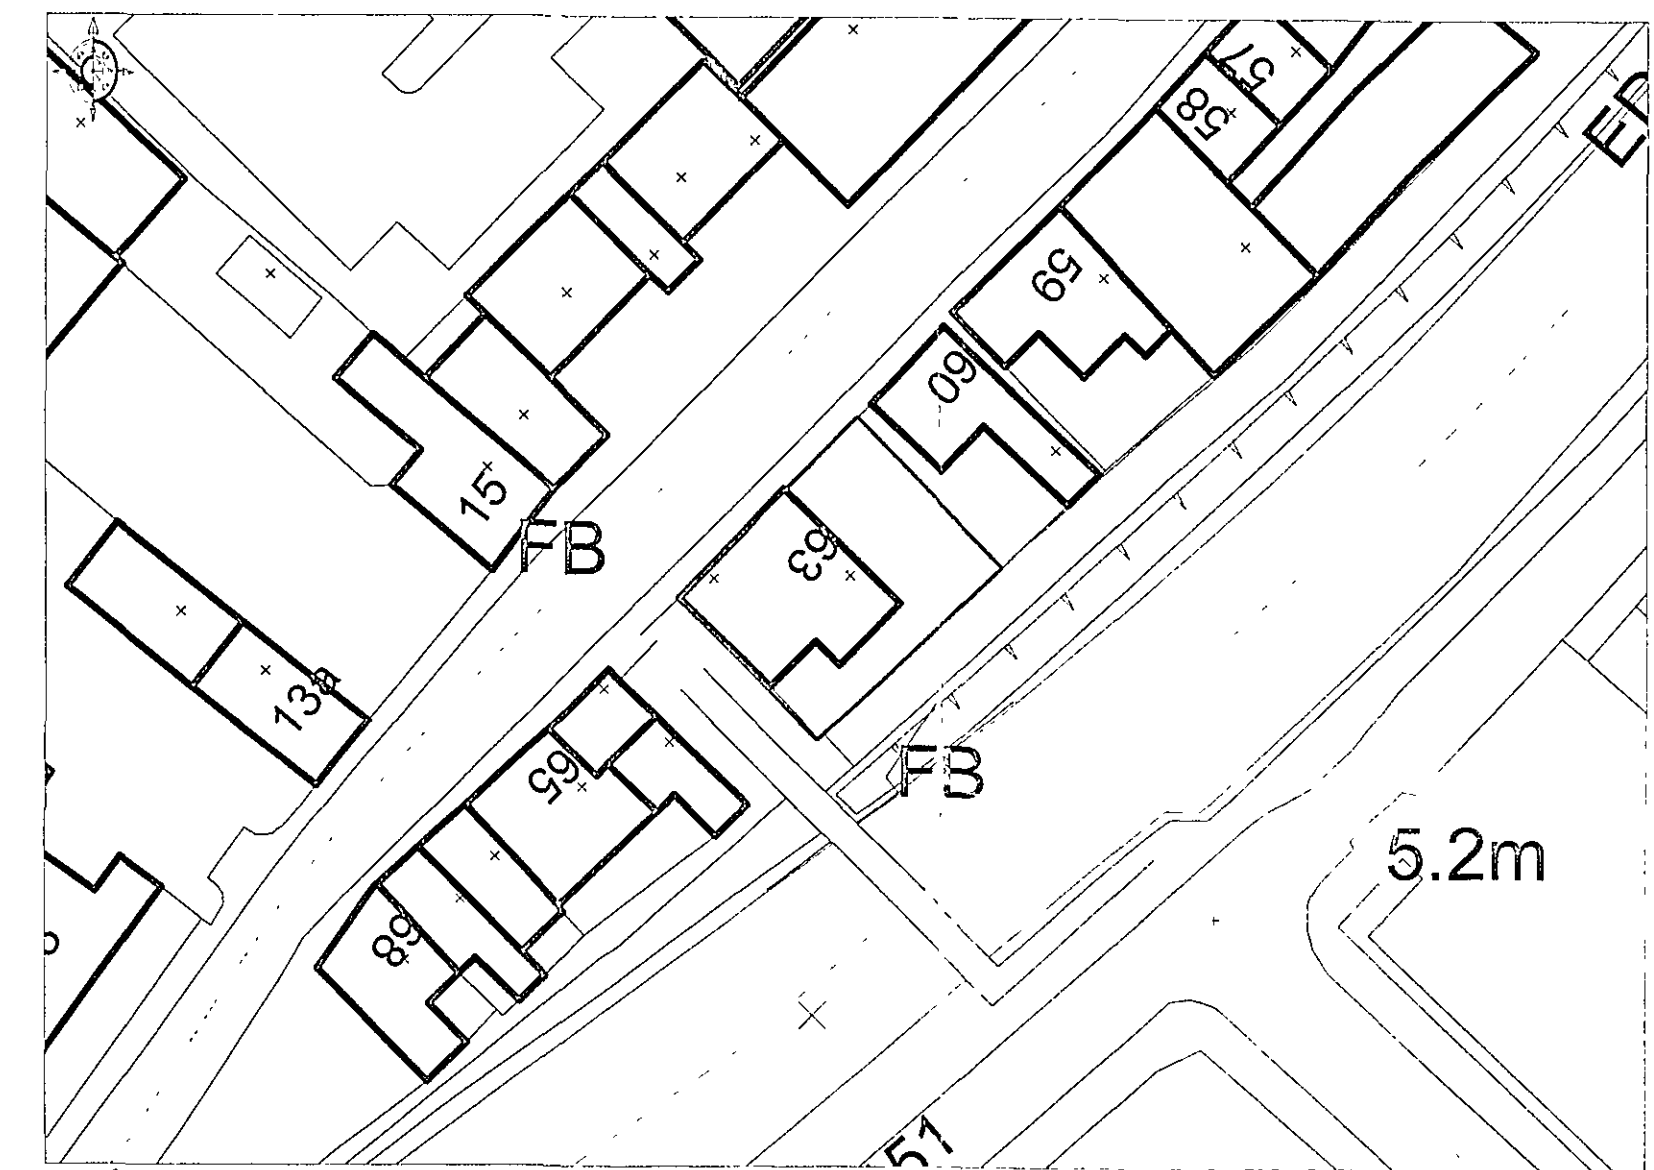

BLOCK PLAN

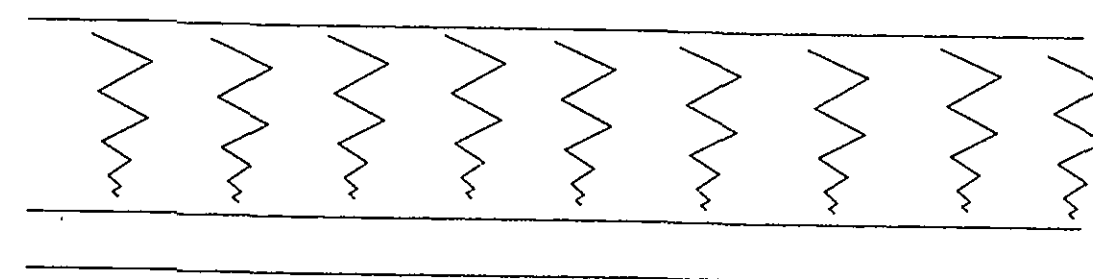


Public footpath

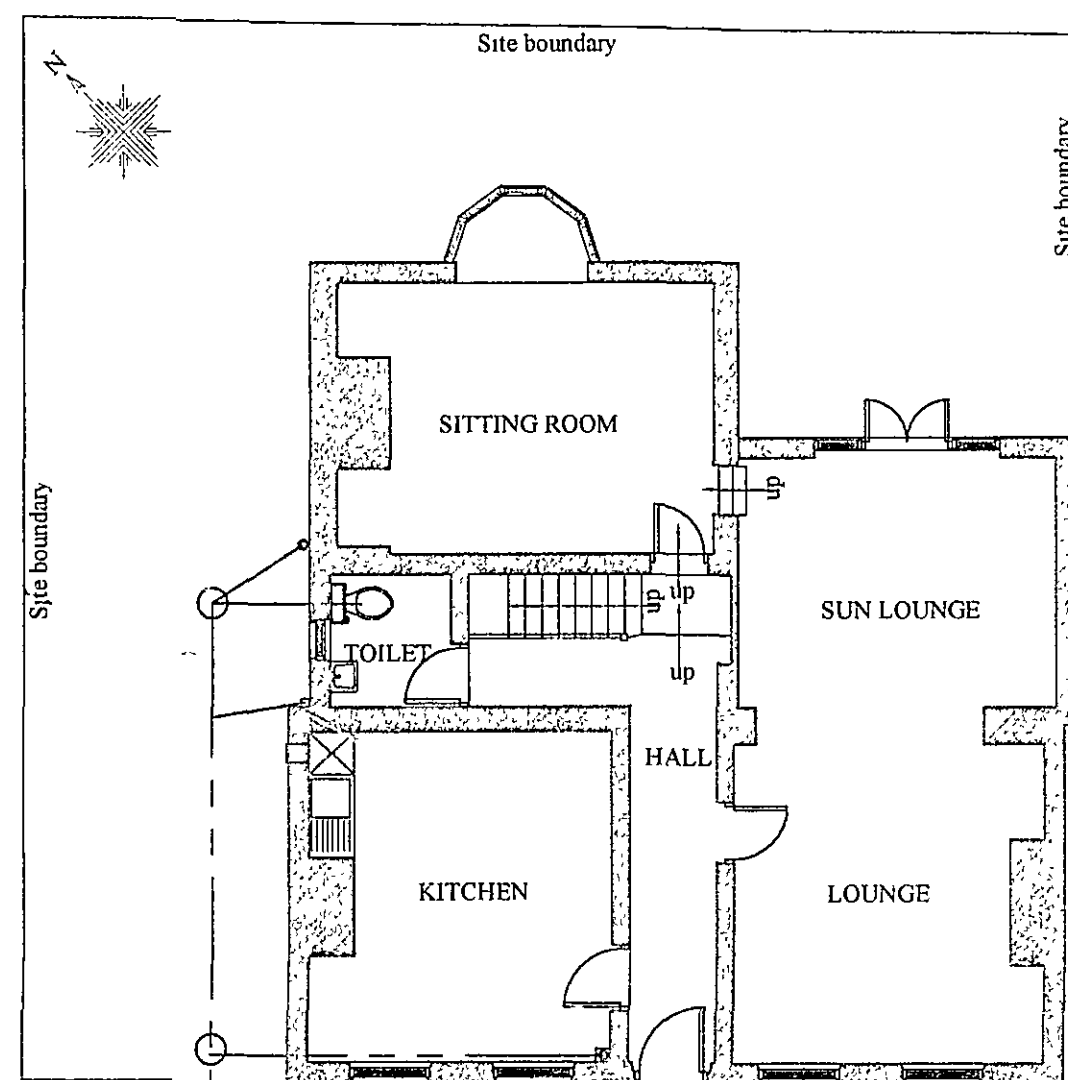


GROUND FLOOR PLAN

DOUBLE STREET

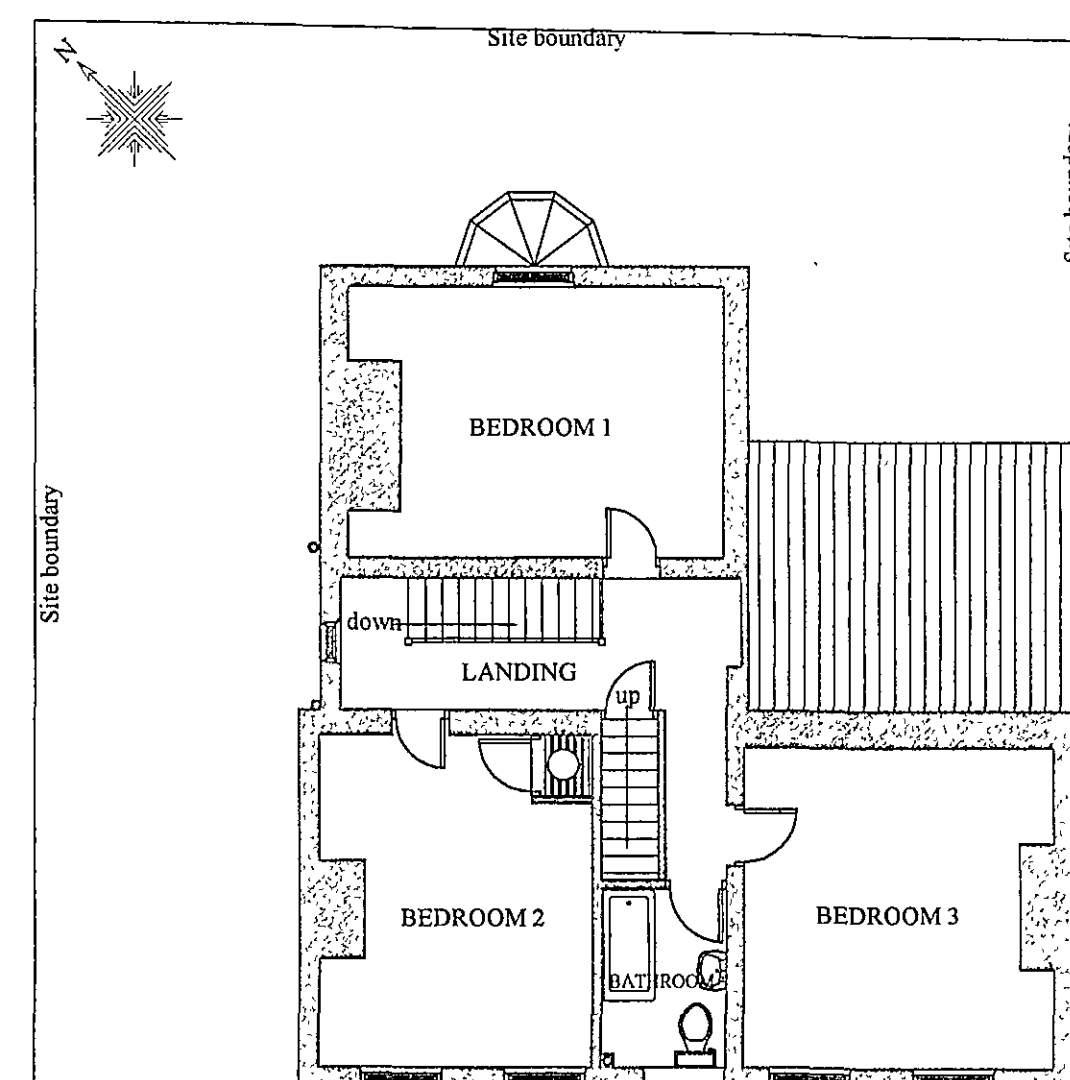


FIRST FLOOR PLAN

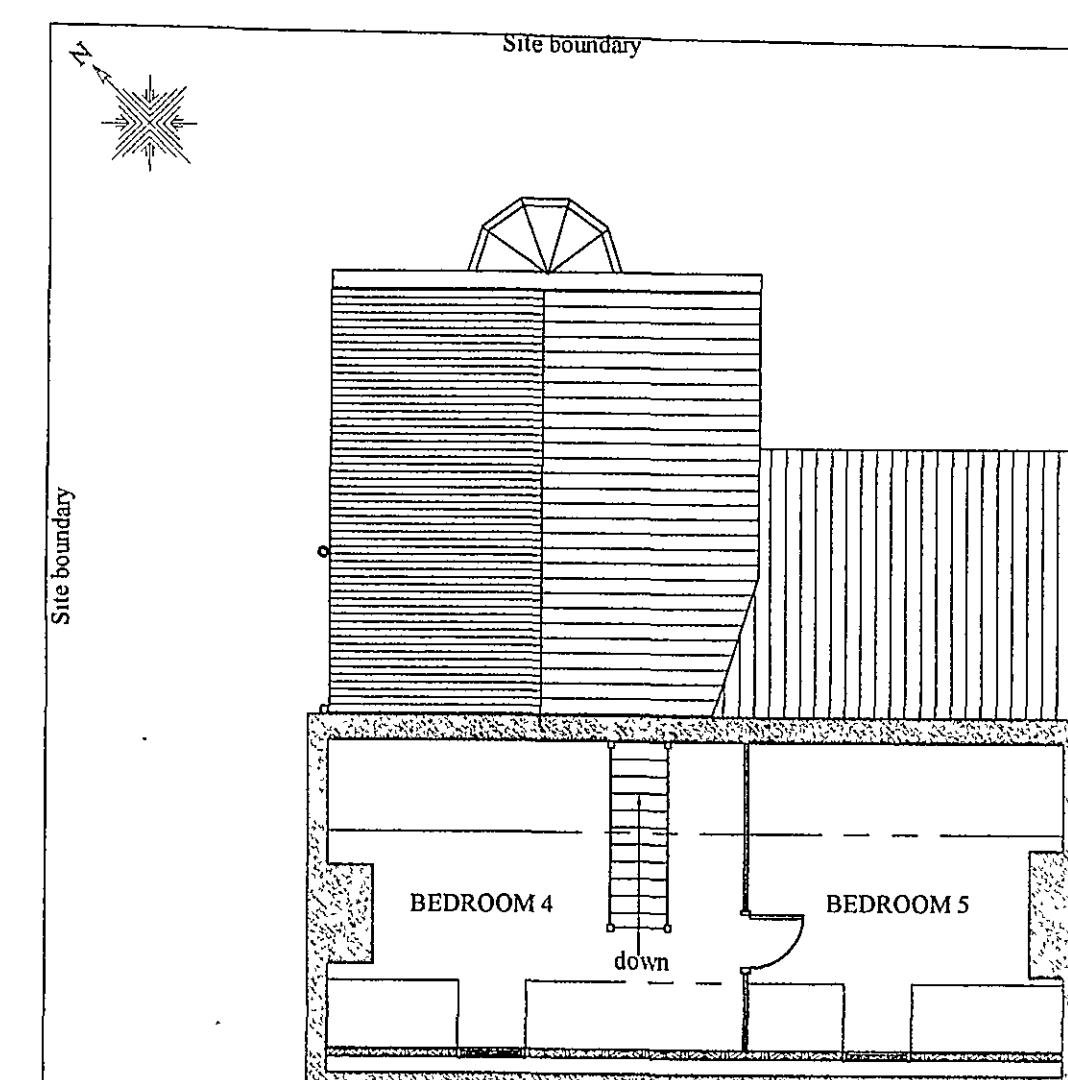

SECOND FLOOR PLAN

DETERMINED  
PLAN

17 JUL 2008  
Ref: 0506108

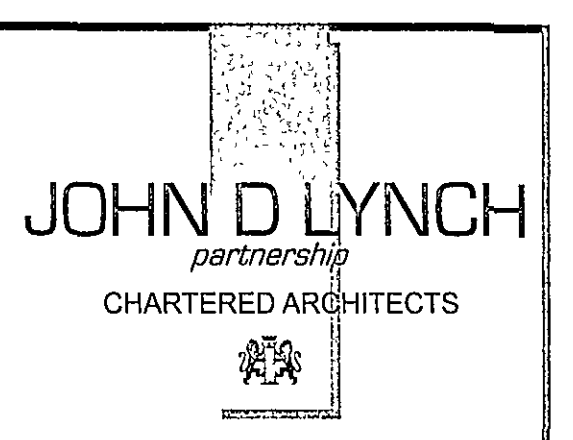

Client  
Ms Teresa Knapp

Project  
Listed building rectification  
works and Change of Use  
from Offices to Residential

Drawing  
Plans & elevations of dwelling  
Approved under Listed  
Building Consent in March  
1985.

Date  
March 2008

Job No  
1677

Scale  
1:100, 1:500, 1:1250

Revisions

John D Lynch Dip Arch (Dundee) ARIBA, AABC  
28 Havetock Street, Spalding, Lincs PE11 1QP  
Tel: 01775 724187, Fax: 01775 724187  
Mobile: 07506749642  
Email: johndlynch@arch@aol.com