



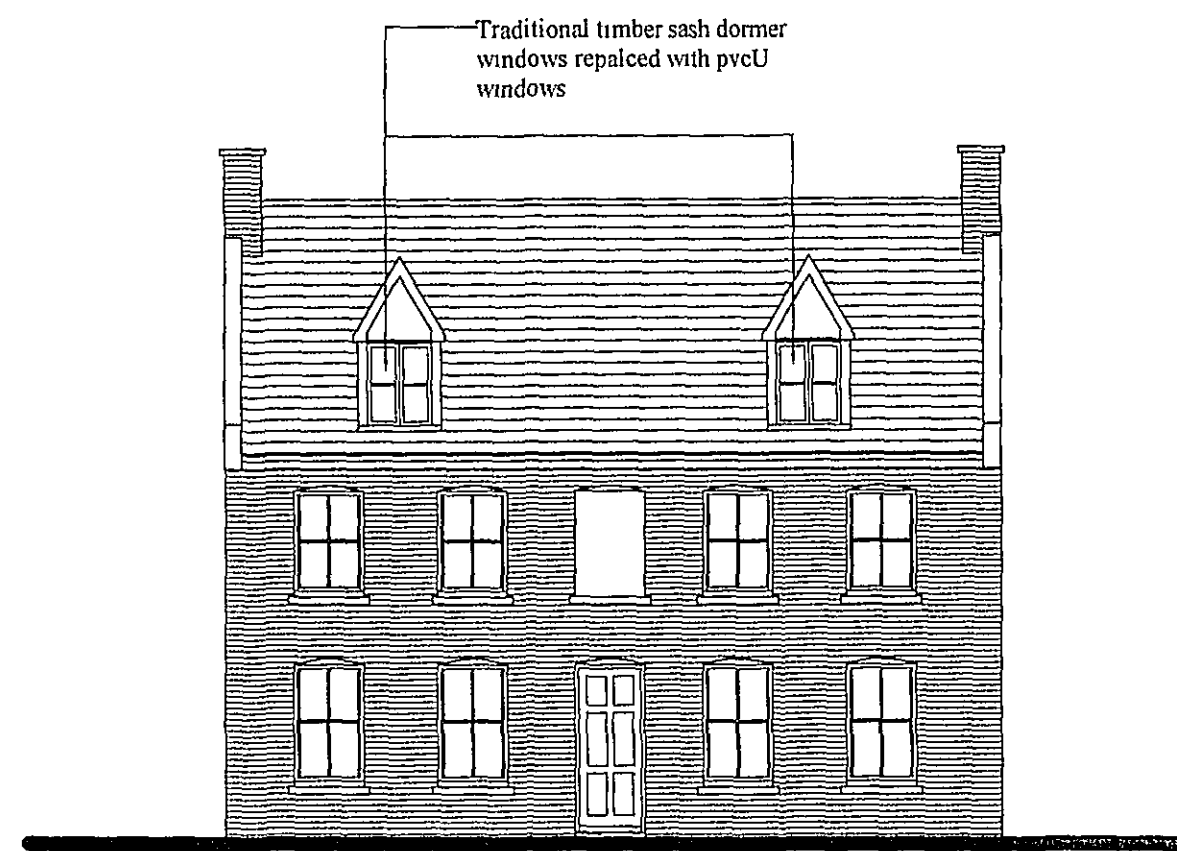

ELEVATION TO DOUBLE STREET




EAST ELEVATION

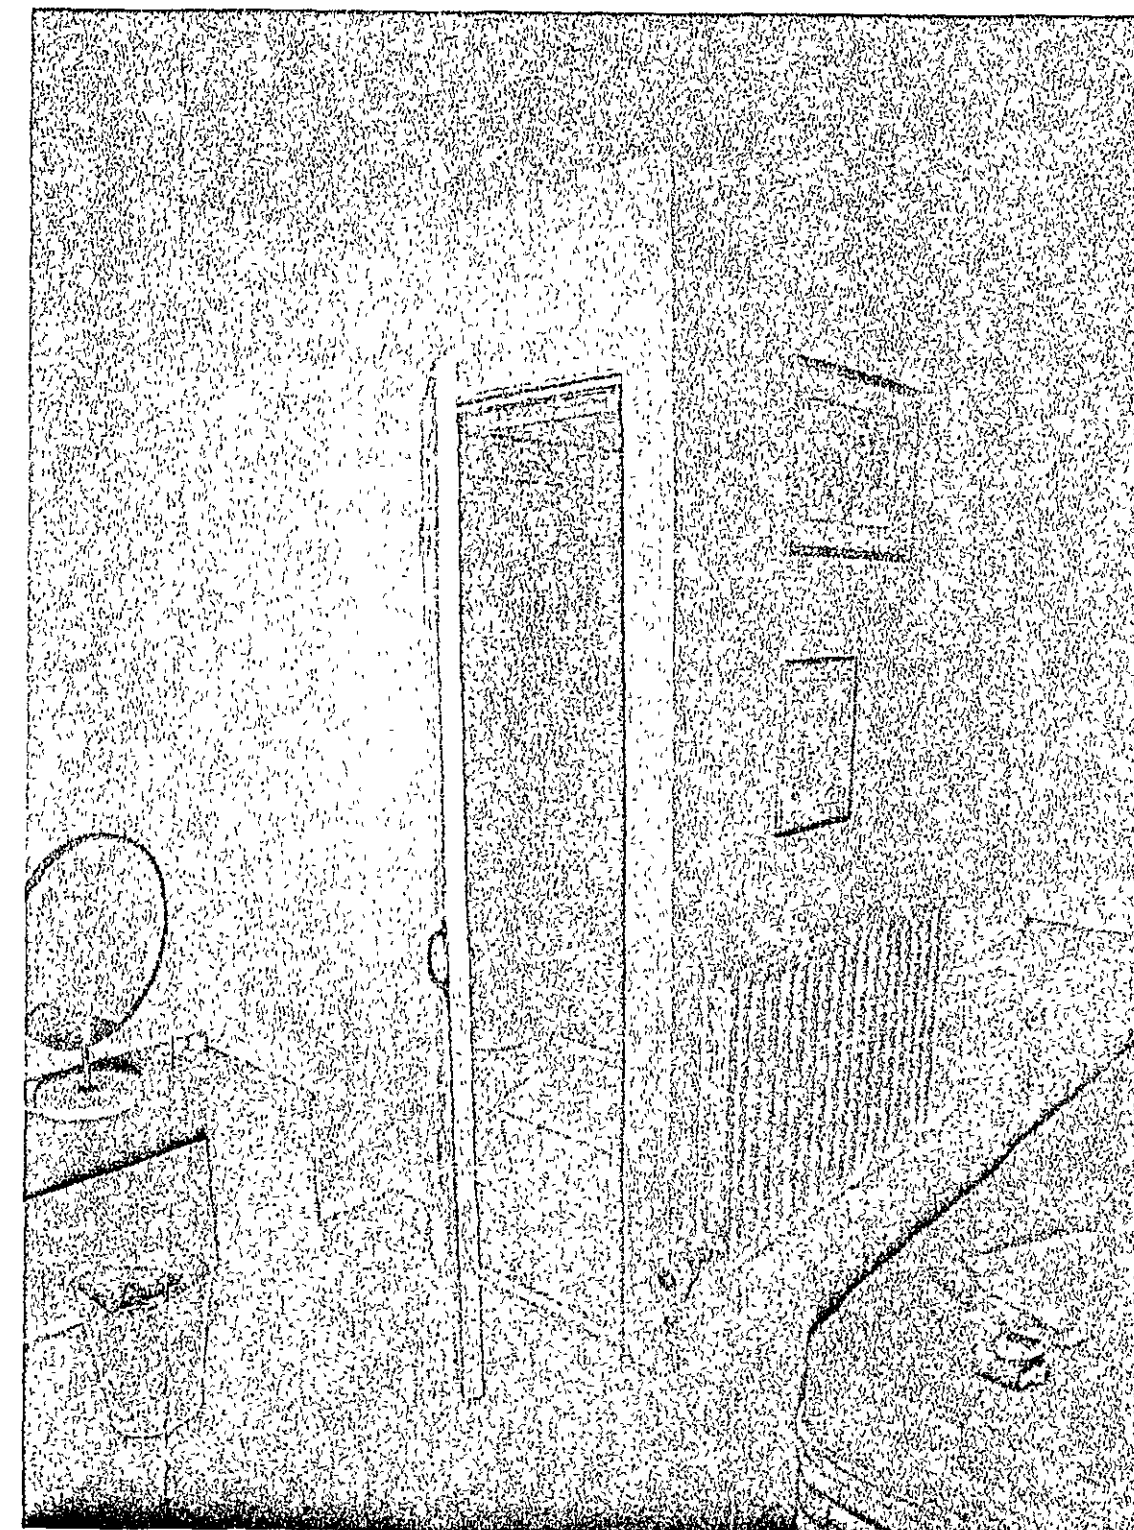


PHOTOGRAPH OF GROUND FLOOR NORTH WEST BEDROOM




PHOTOGRAPH OF FIRST FLOOR NORTH WEST BEDROOM

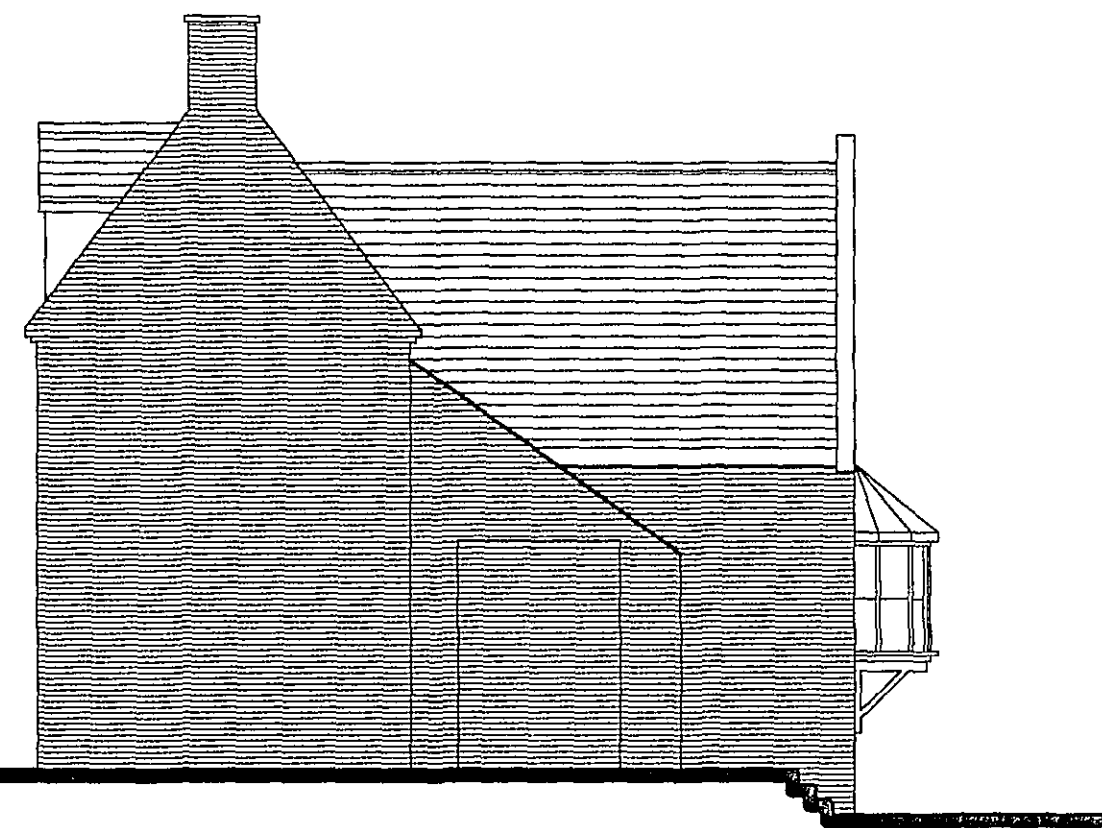


SOUTH ELEVATION

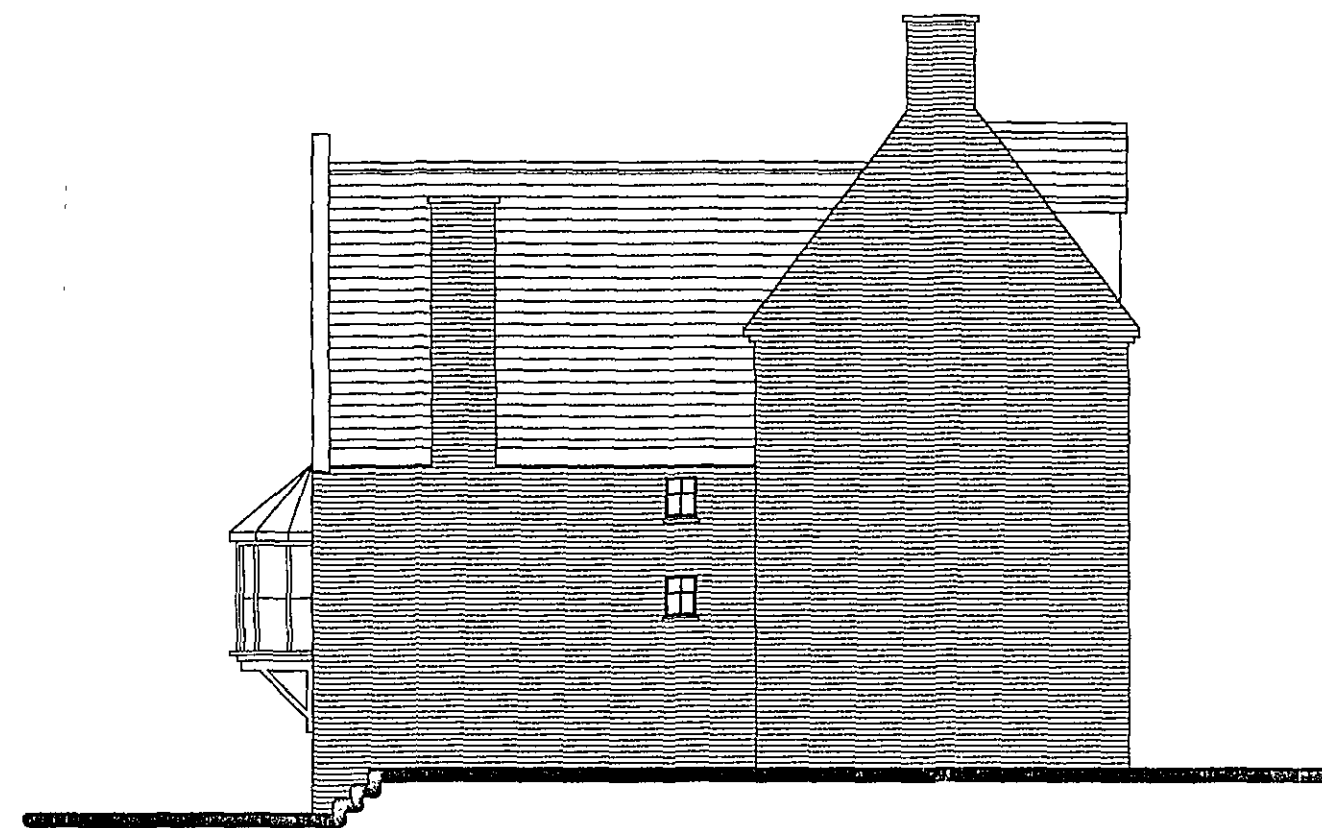

NORTH ELEVATION

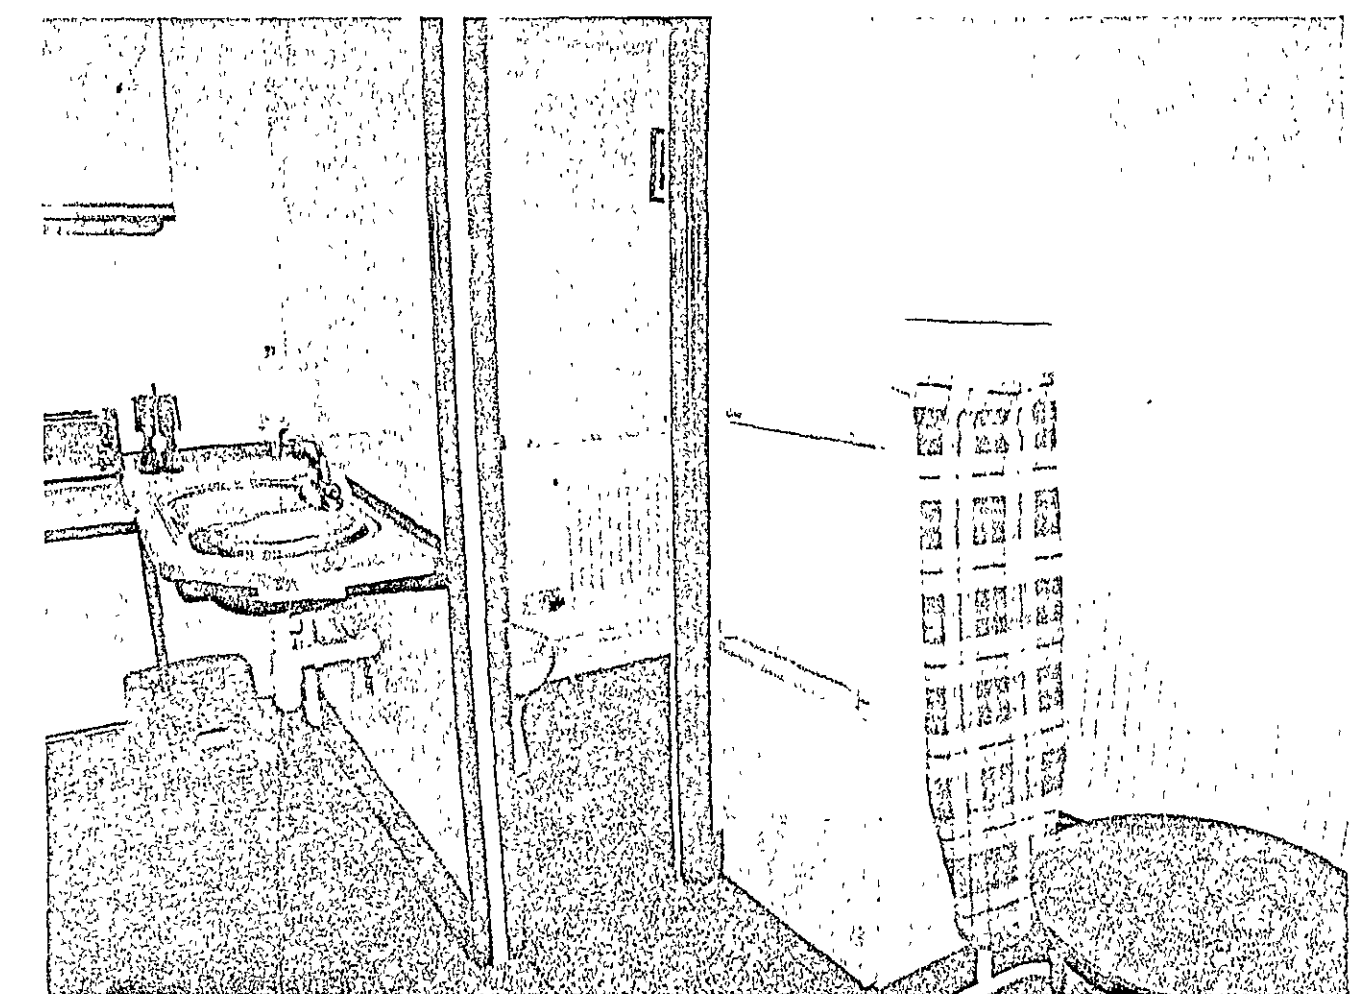


PHOTOGRAPH OF FIRST FLOOR SOUTH WEST BEDROOM

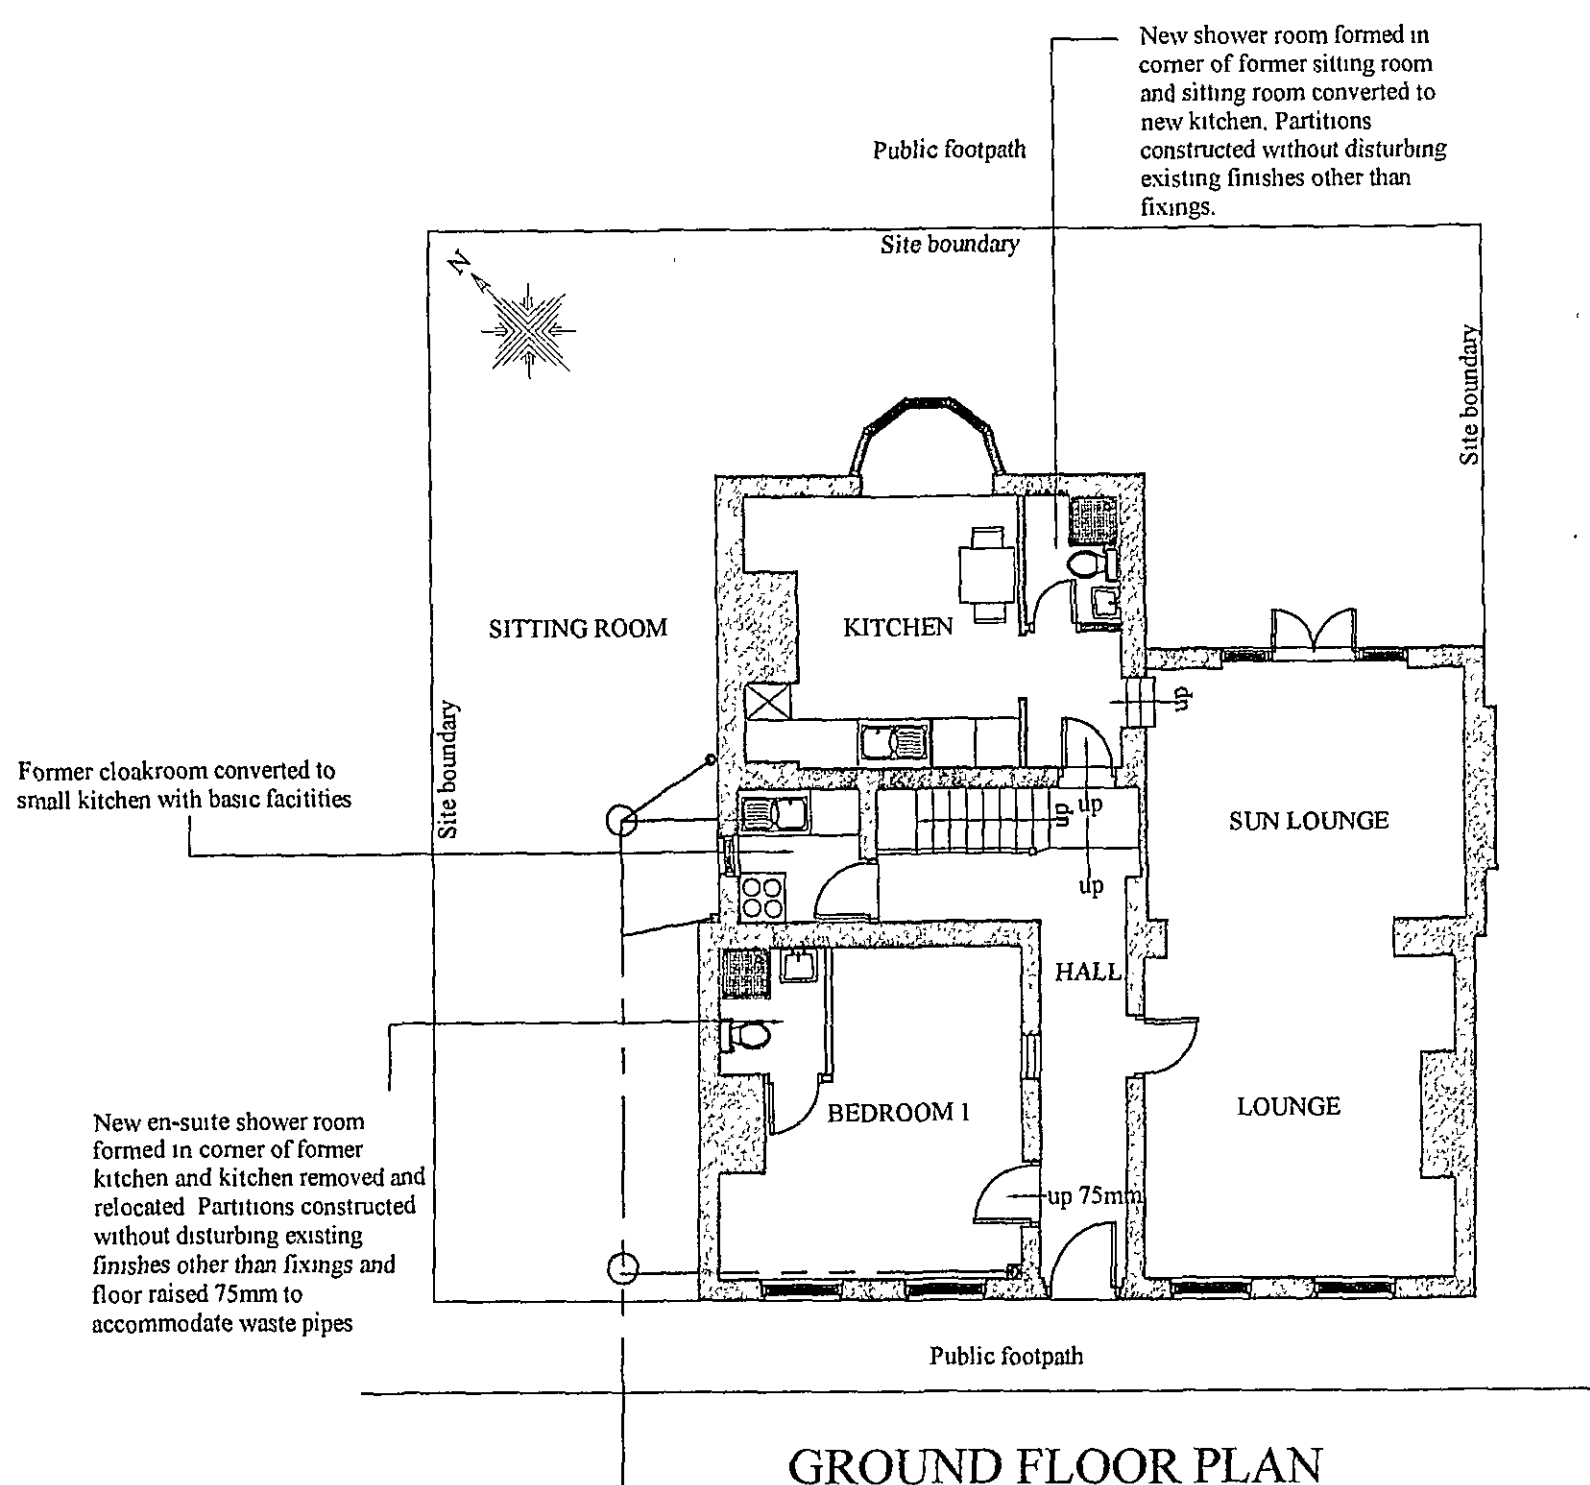


GROUND FLOOR PLAN


DOUBLE STREET

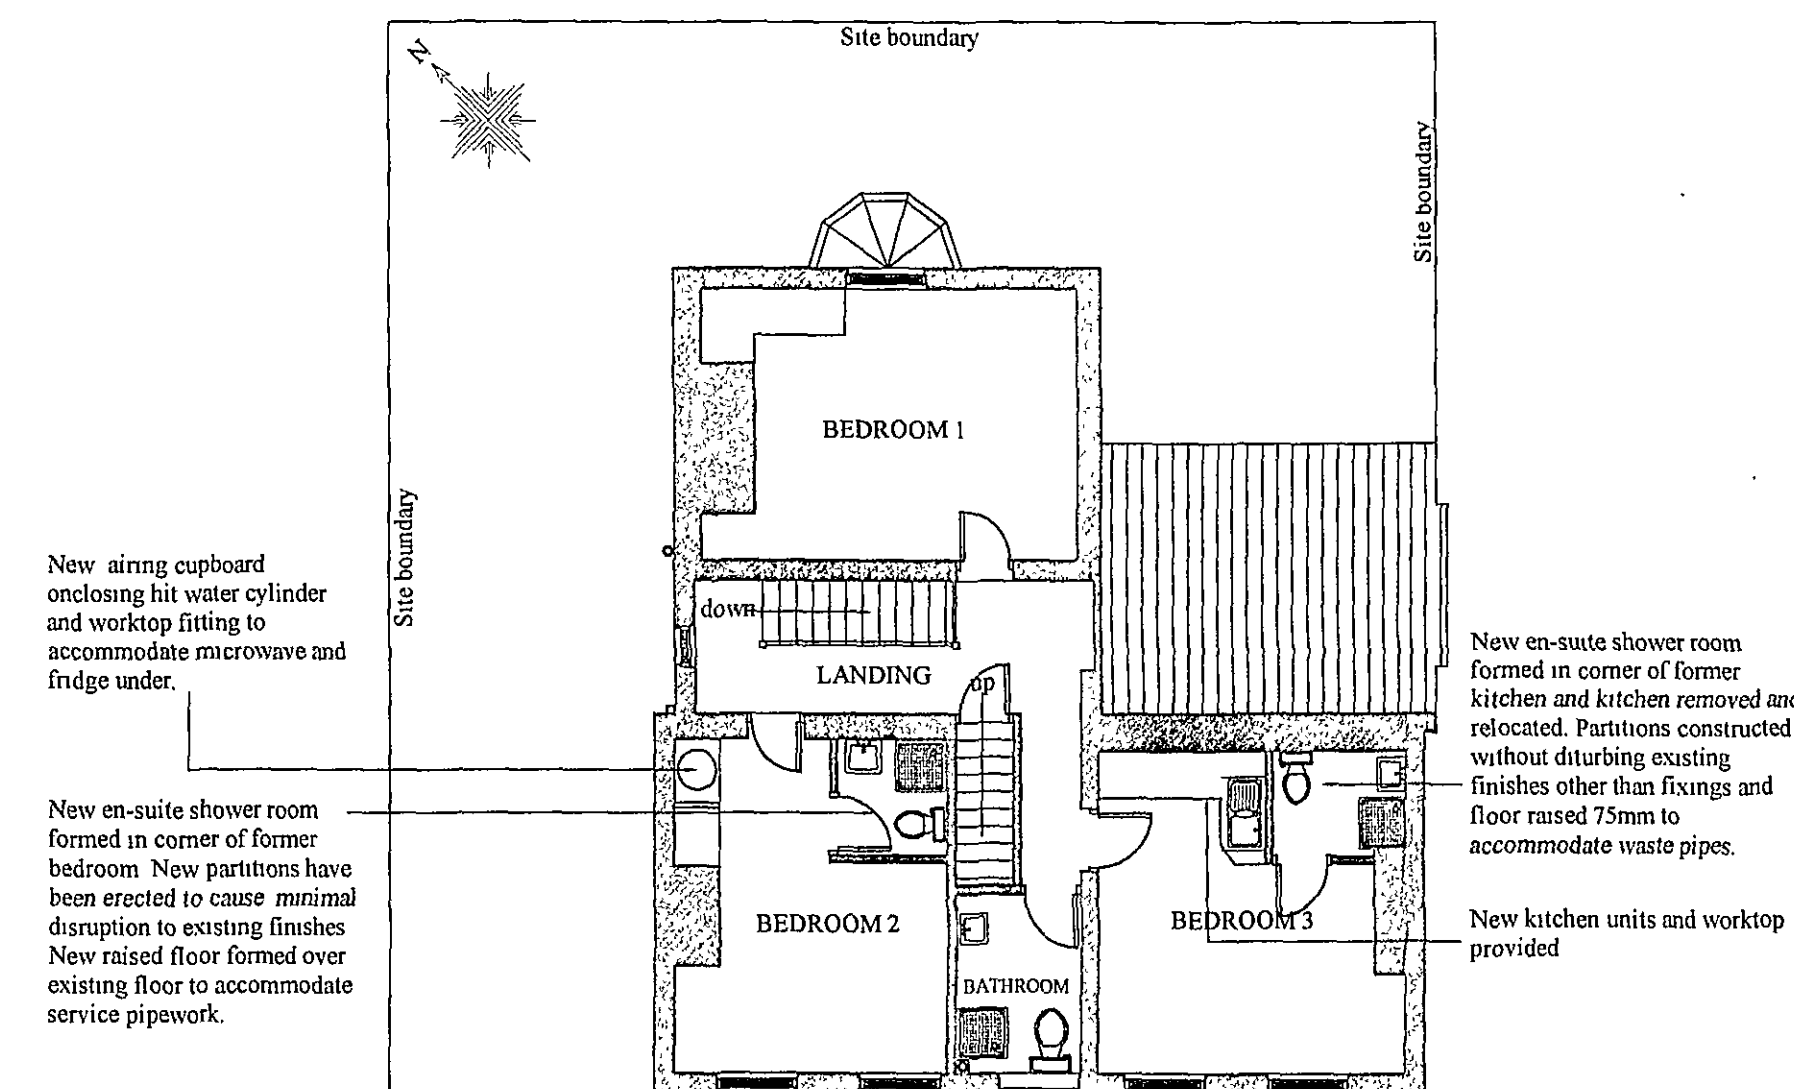

FIRST FLOOR PLAN

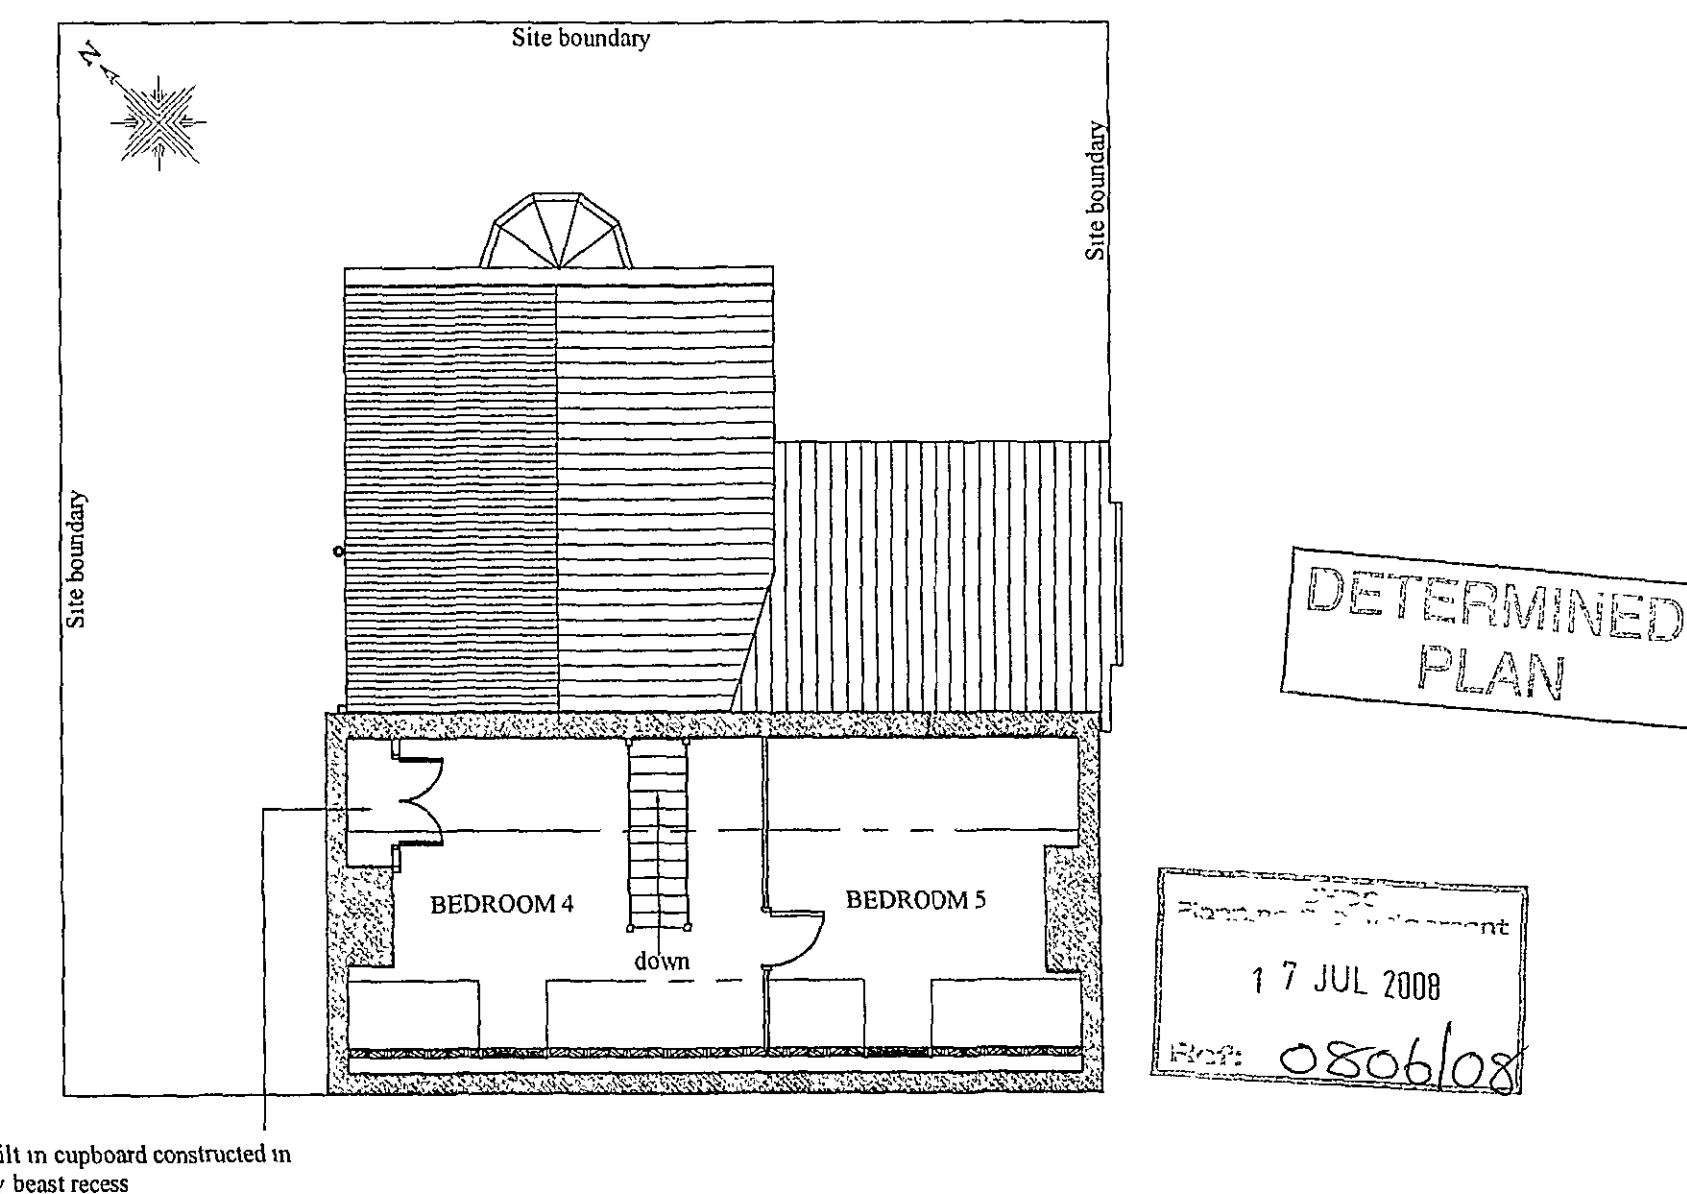

SECOND FLOOR PLAN

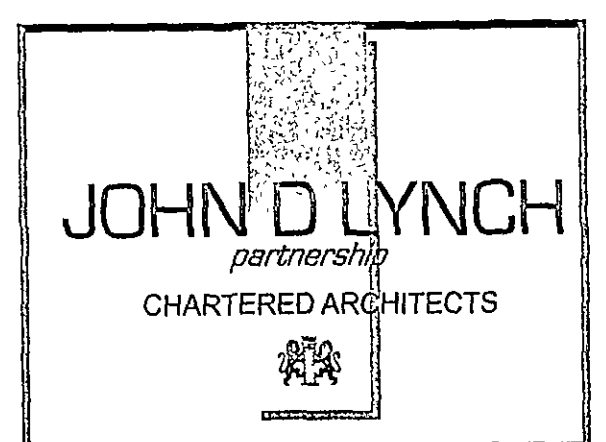

Client
Ms Teresa Knapp

Project
Listed building rectification works and Change of Use from Offices to Residential

Drawing
Plans & elevations of dwelling as altered after Listed Building Consent in March 1985.

Date
March 2008

Job No.
1677

Scale
1:100.

Revisions

John D Lynch Dip Arch (Dundee) ARIBA, AABC
28 Havelock Street, Spalding, Lincs PE11 1QF
Tel 01775 724187, Fax 01775 724187
Mobile 07500769642
Email: johndlyncharch@aol.com