


THIS DRAWING IS FOR THE
PURPOSE OF OBTAINING
PLANNING PERMISSION ONLY

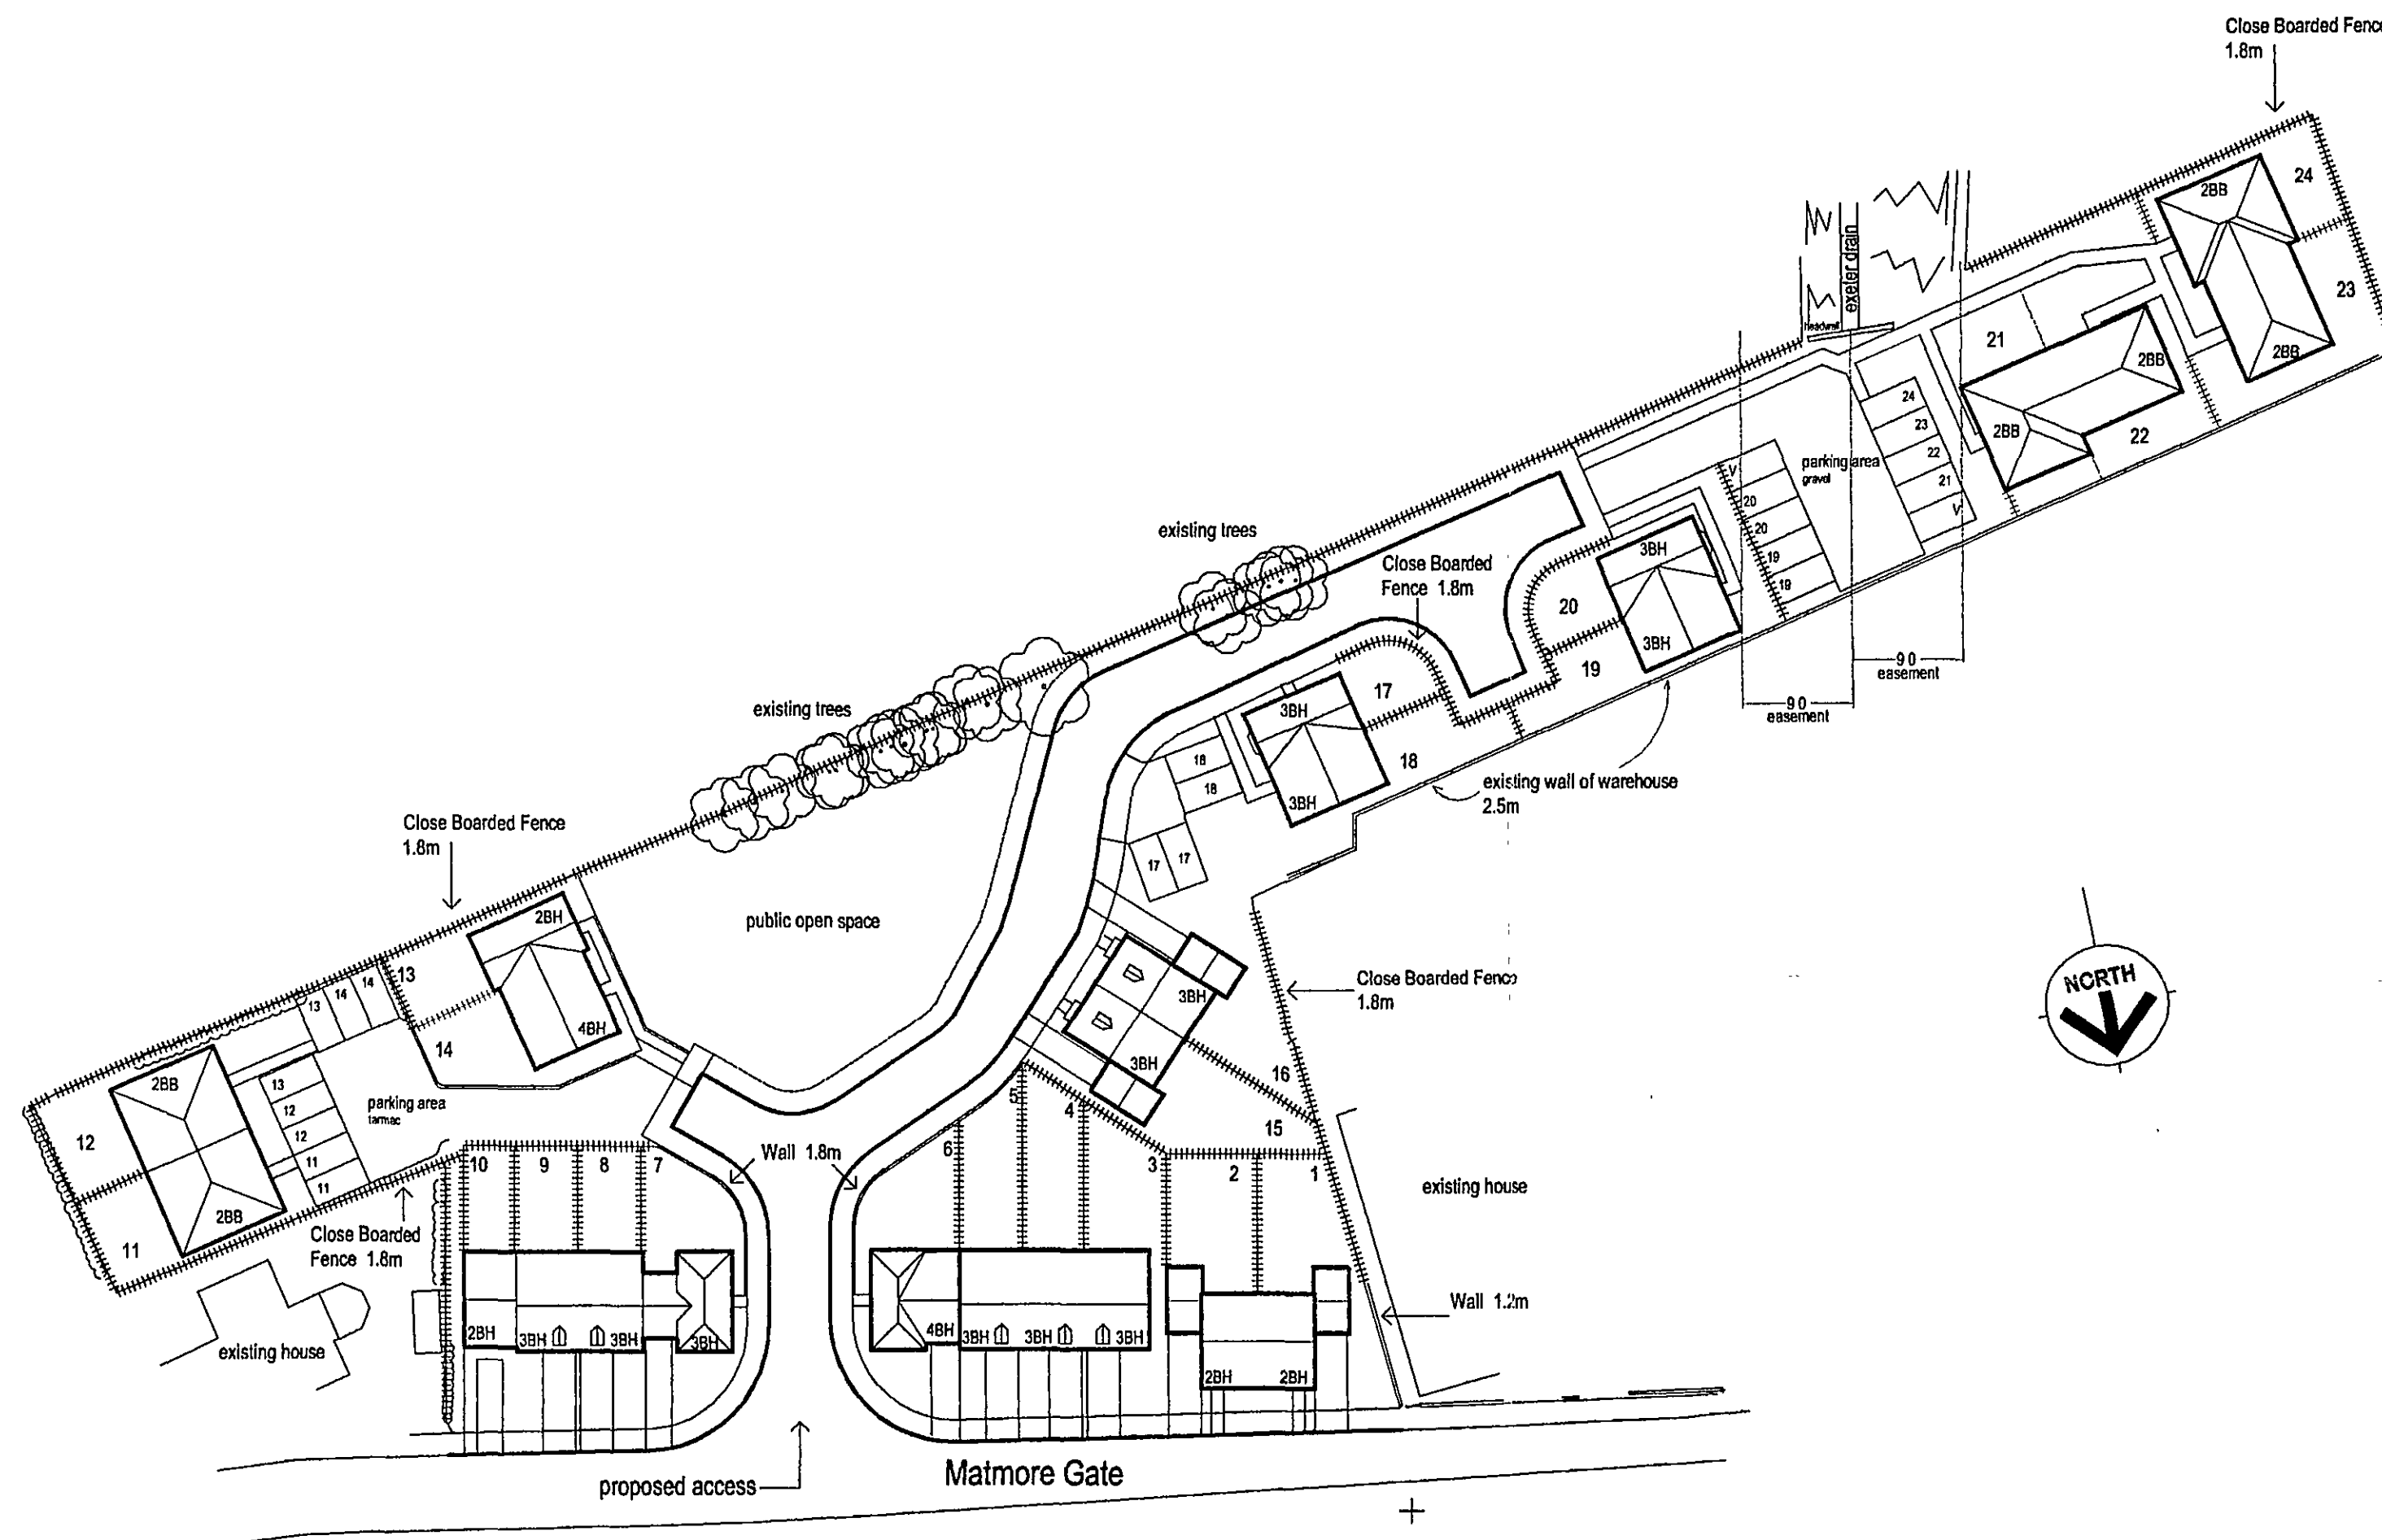

PROPOSED SITE CONCEPT

SHDC
Planning & Development
10 JUL 2007
Ref: 807/07

**DETERMINED
PLAN**

DRAWING
06 JUL 2007
ISSUED

Rev B Fences added 06-07-07
Rev A Plots 11&12 moved back in line with existing house 30-04-07



Fulney Hall,
69 Holbeach Road
Spalding, Lincolnshire,
PE12 6ER

Tel: 01775 716718
Fax: 01775 716715

Website: www.sovereignhomes.co.uk

SITE REF
**RESIDENTIAL DEVELOPMENT AT
MATMORE GATE, SPALDING, Lincs**

DRAWING
SITE LAYOUT

DRAWN **SCALE** **DATE** **DWG NO**
KTC 1:500 29-01-07