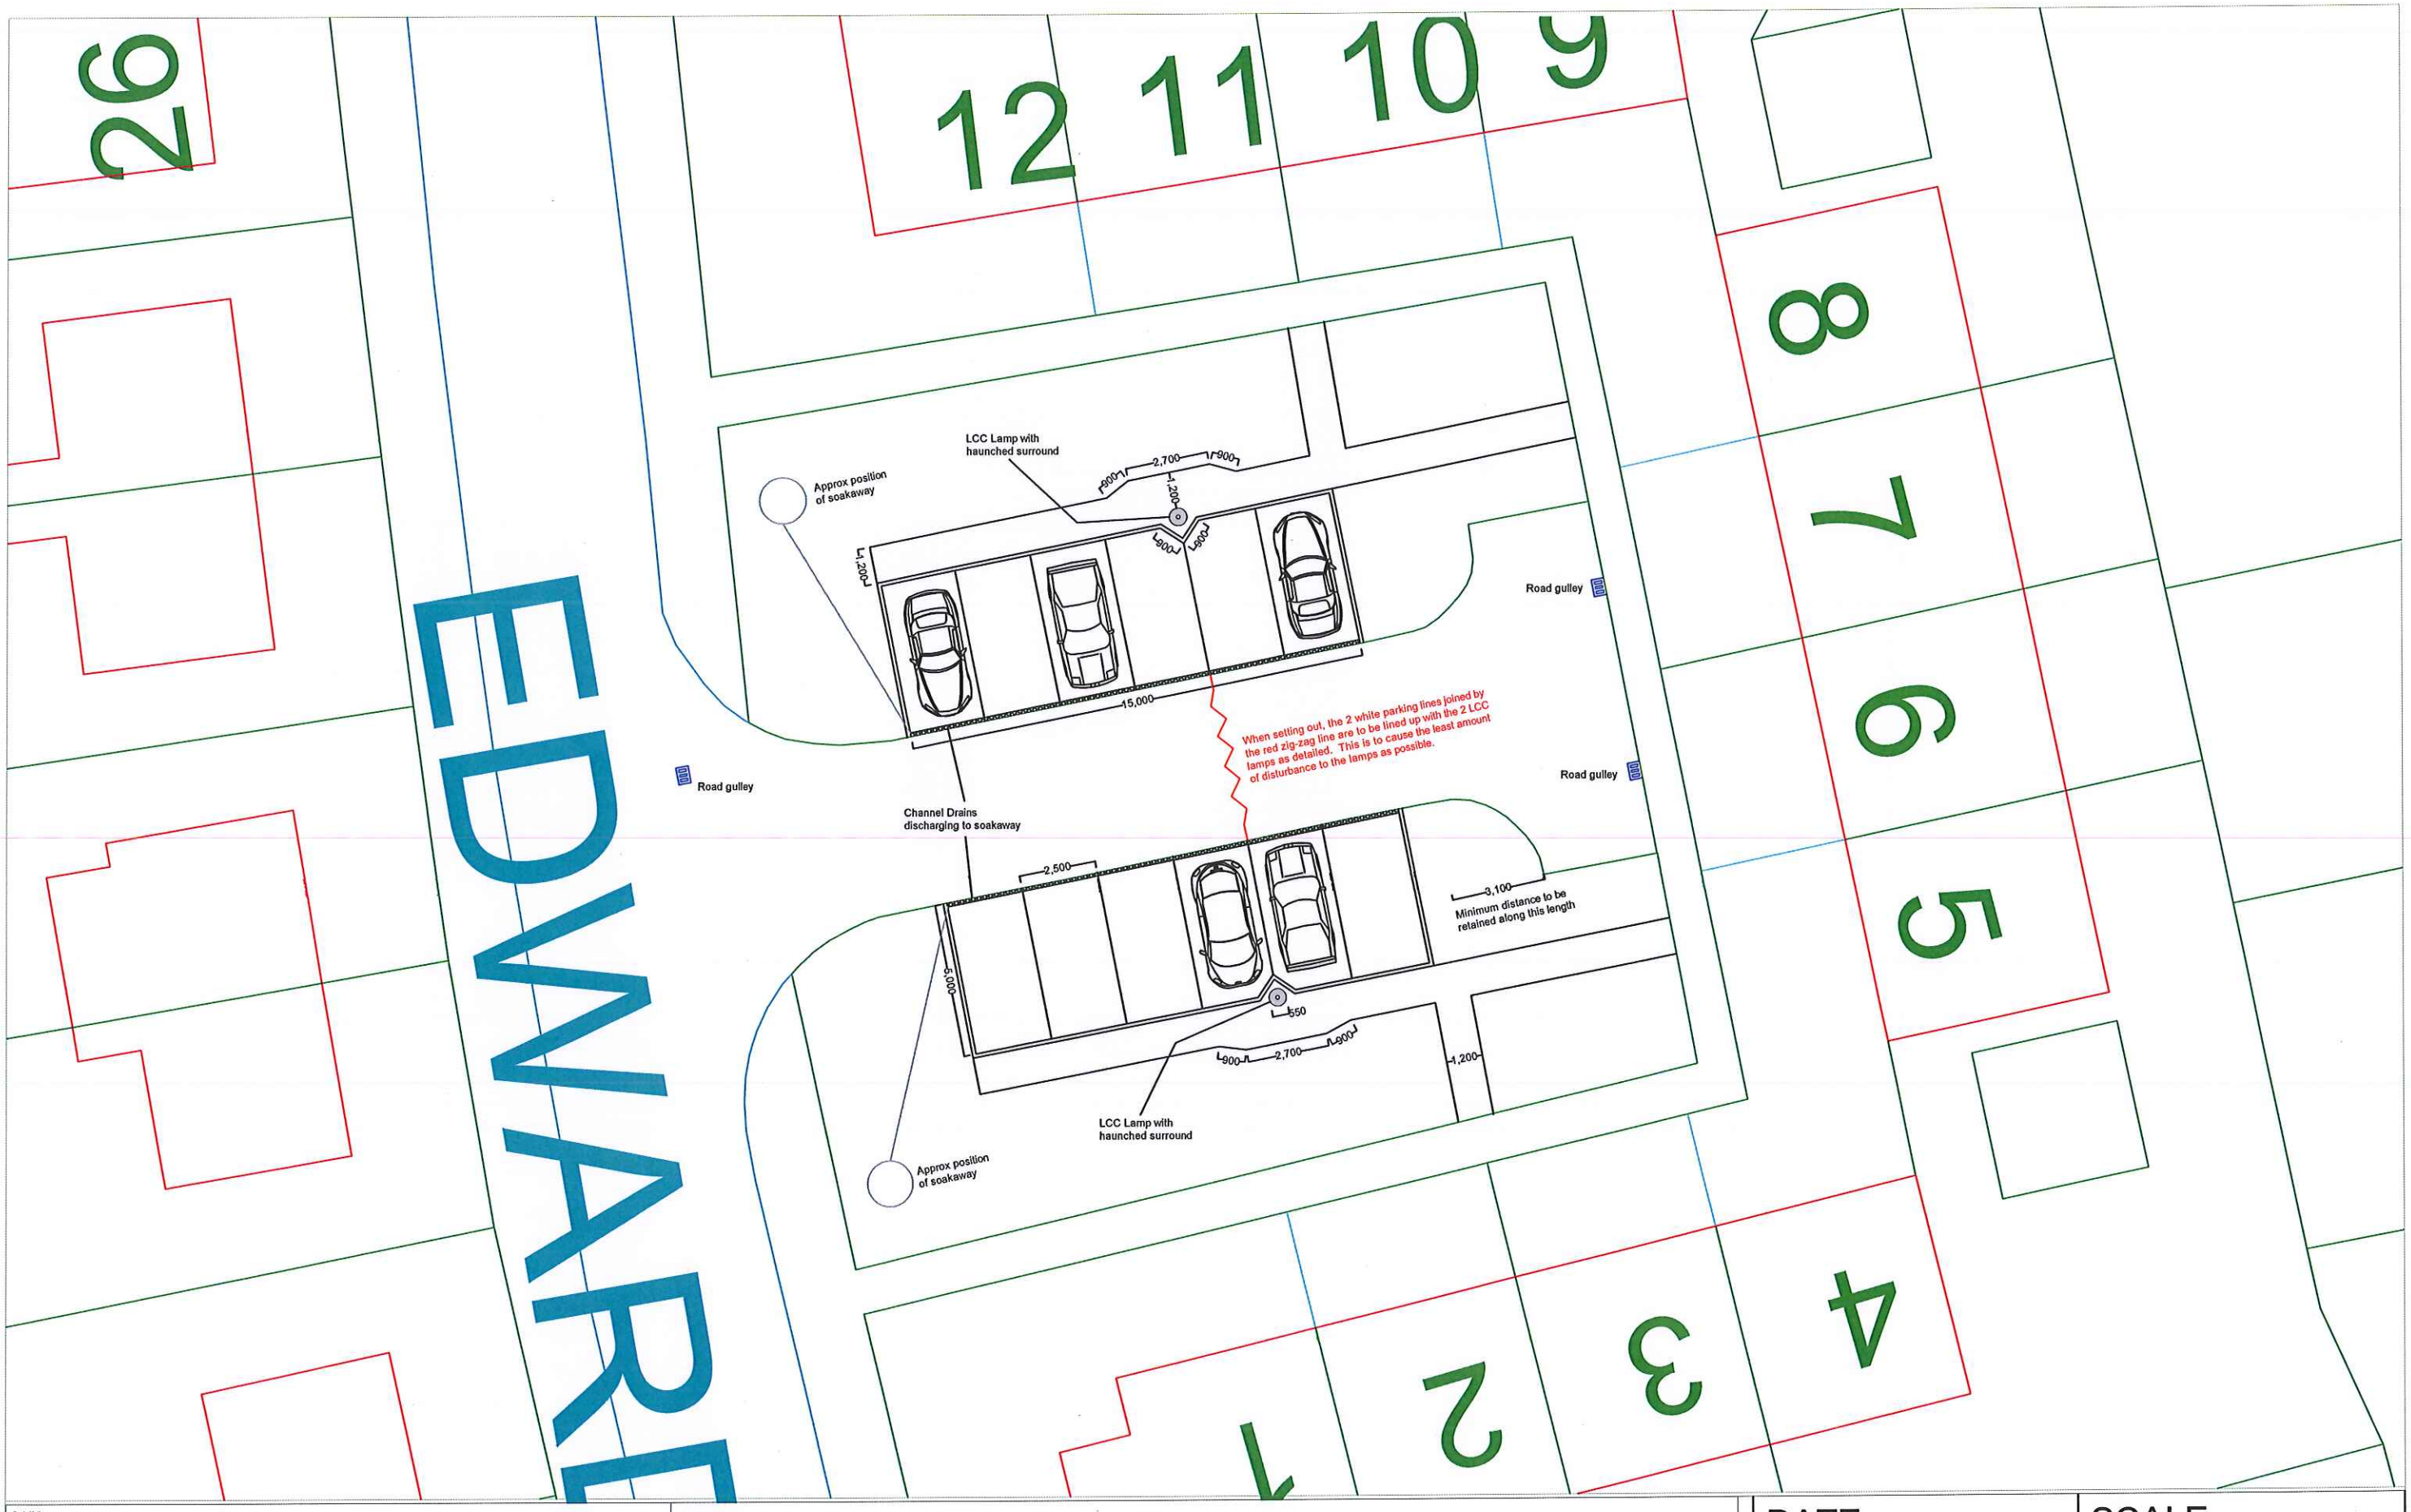


SOUTH HOLLAND DISTRICT COUNCIL

Property Services
South Holland District Council
Council Offices
Priory Road
Spalding
Lincs. PE11 2XE

Tel: (01775) 761161
Fax: (01775) 761048

PROJECT

POPLAR COURT , SPALDING, PE11 1NR
PROPOSED - 12 PARKING BAYS & ASSOCIATED FOOTPATH

DATE	SCALE
2015-16	1:200
DRAWN	DRAWING No.
C. SHINKIN	02 / 02