




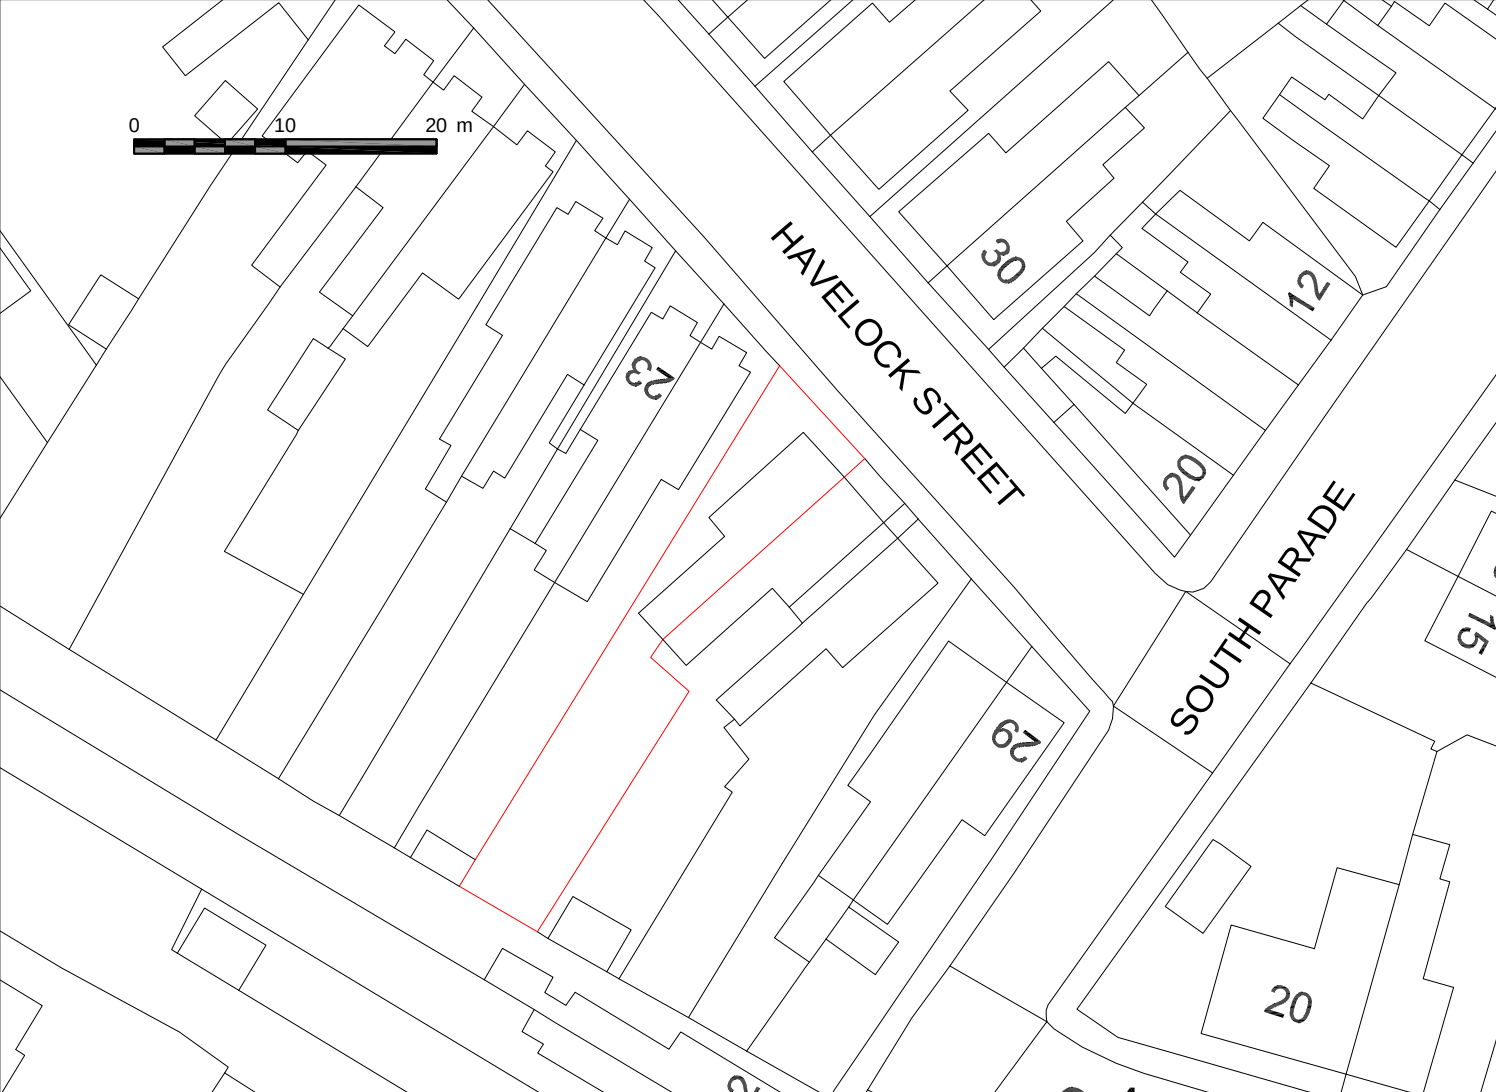


Existing Block Plan
Scale: 1/500

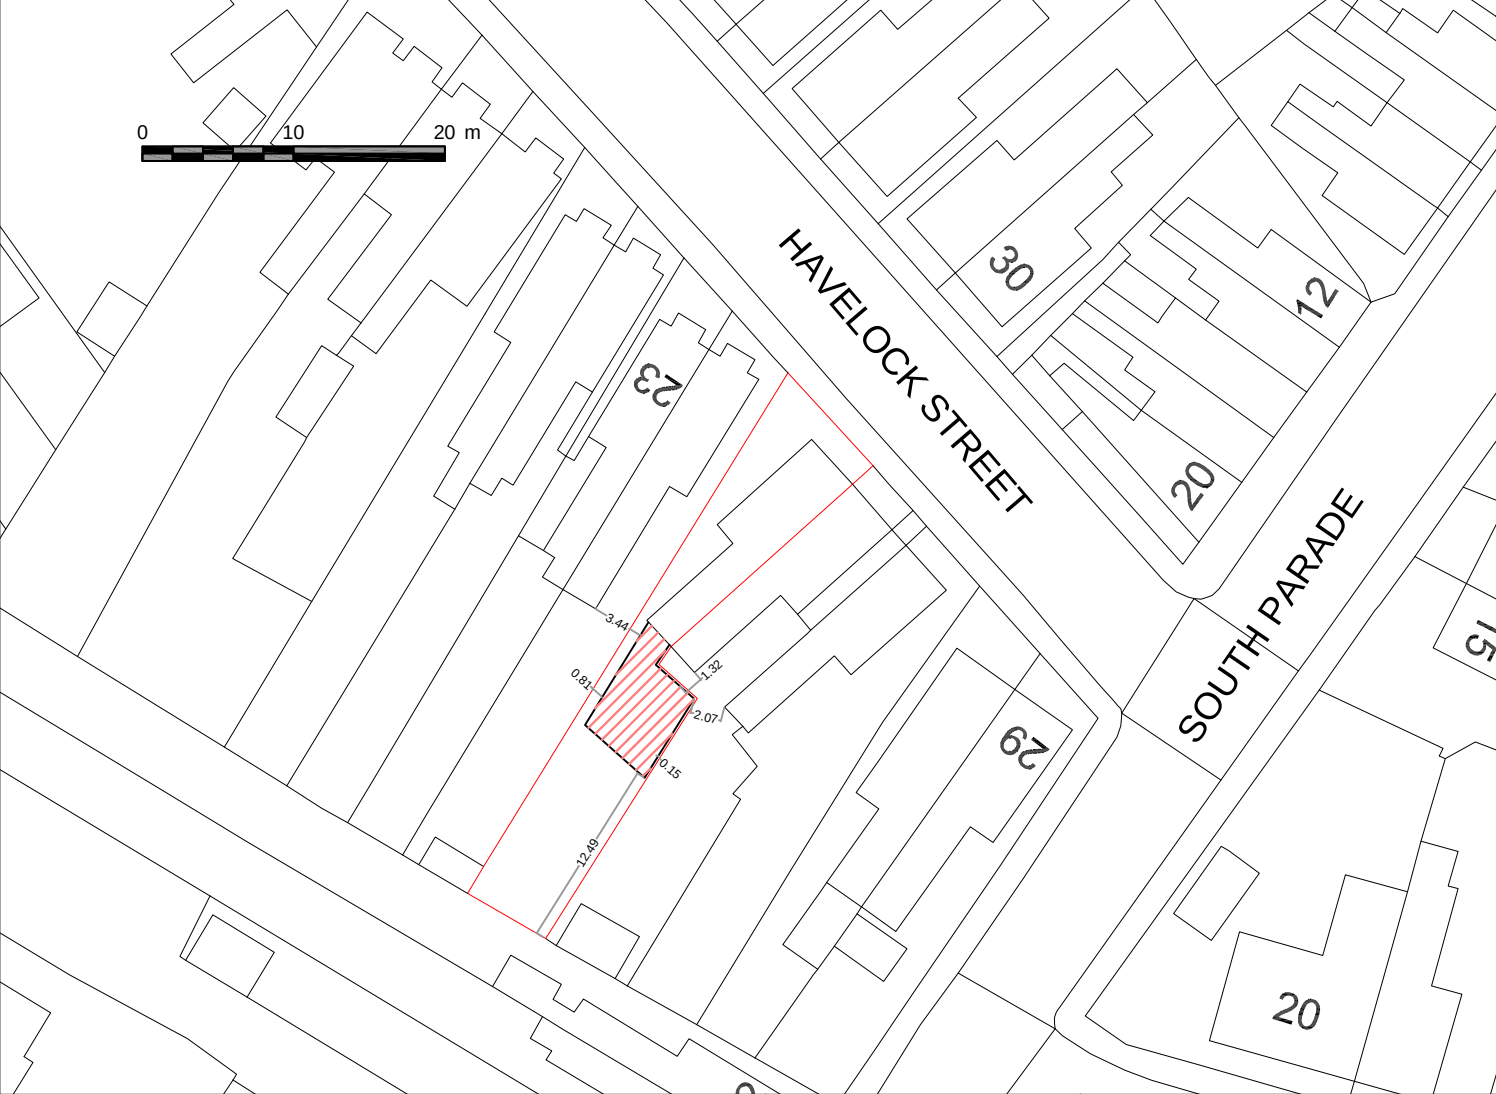

Proposed Block Plan
Scale: 1/500

NORTH

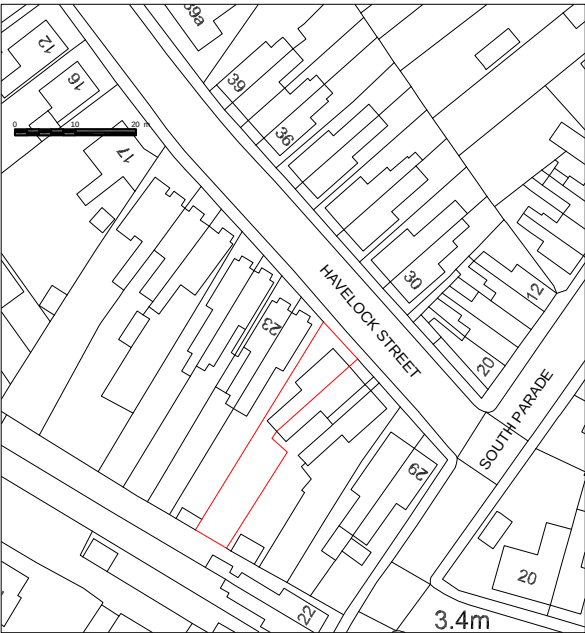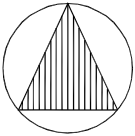

Location Plan
Scale: 1/1250

Address		
25 Havelock Street		
Drawing Title		
Location Existing and Proposed Block Plan		
Scale: 1/1250 and 1/500 @ A3	Drawn: MI	15/08/25
Drawing No:	001	Rev