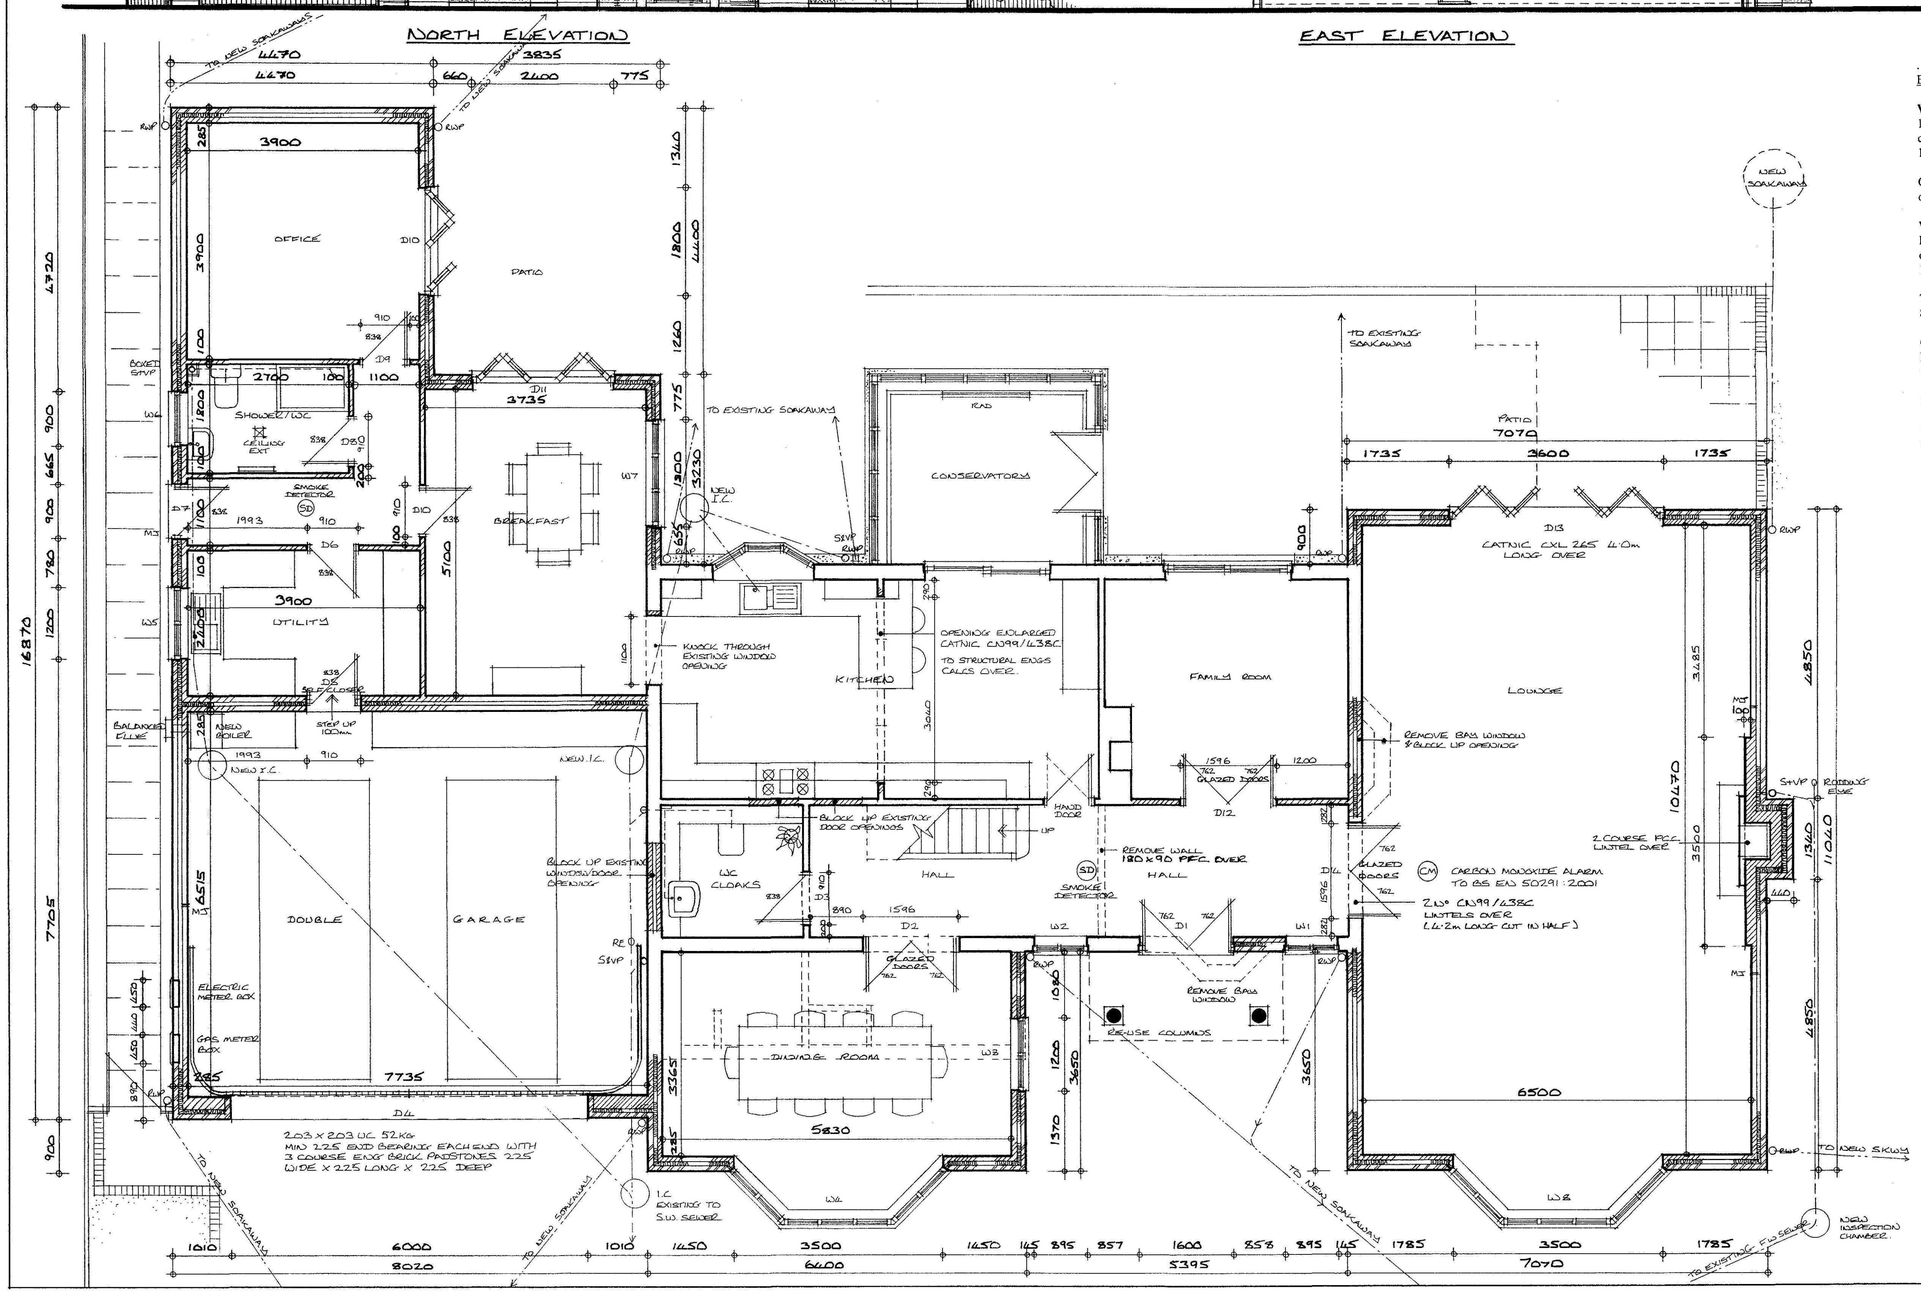


NORTH ELEVATION

EAST ELEVATION


NEW SOAKAWAY
TO NEW SOAKAWAY
TO NEW SOAKAWAY
TO EXISTING SOAKAWAY
NEW SOAKAWAY
TO EXISTING SOAKAWAY
TO NEW SOAKAWAY
TO NEW SOAKAWAY
TO NEW SOAKAWAY
TO EXISTING F/W SEWER
NEW INSPECTION CHAMBER
OFFICE
PATIO
BREAKFAST
CONSERVATORY
UTILITY
KITCHEN
FAMILY ROOM
LOUNGE
DINING ROOM
HALL
HALL
WC CLOAKS
DOUBLE GARAGE
SHOWER/WC
CEILING EXT
SMOKE DETECTOR
NEW B.
NEW I.C.
BALANCED FLUE
ELECTRIC METER BOX
GAS METER BOX
BOILER EXT
SMOKE DETECTOR
RAD
RAD
RAD