HOLLAND ROAD

PARISH CHURCH DAY SCHOOL

SURGERY

9151
443.81

SOUTH HOLLAND DC
HOUSING & PLANNING
18 AUG 1995

PROPOSED HOUSING, ASCOUGHFEE PRIMARY SCHOOL, SPALDING. Aug '95

D - Demolition Works Scale: 1:500 Dwg No: 95623/07

Associates - Architects

LANDSCAPE SCHEDULE

Cotoneaster horizontalis		22.
Cotoneaster dammeri		2, 13, 26
Lavendula Spica 'Hidcote'		3, 14, 18, 21, 28
Lonicera Pileata		7, 9, 15, 17, 33
Hypericum Patulum 'Hidcote'		1, 4, 8, 12, 16, 23, 27, 29
Viburnum Tinus		6, 10, 19, 24, 31, 35
Pyracantha Atalantioides		5, 11, 17, 25, 30, 32
RF	Robinia Frizzii	
RP	Betula Pendula	
PF	Platus Floribunda	
PA	Prunus Avium	

BRICK & TILE SCHEDULE


BRICKS

PLOTS 1-5 Butterley Chamwood Natural Facing Bricks
Butterley Cavendish Ochre Smooth Detailing


PLOT 6 Redland Chailey Stock
Butterley Chamwood Natural Georgian Arches.

TILES


ALL PLOTS Redland Cambrian Slate
PLOTS 1-5 Continental Red Ridge Tiles
PLOT 6 Grey Ridge Tiles.

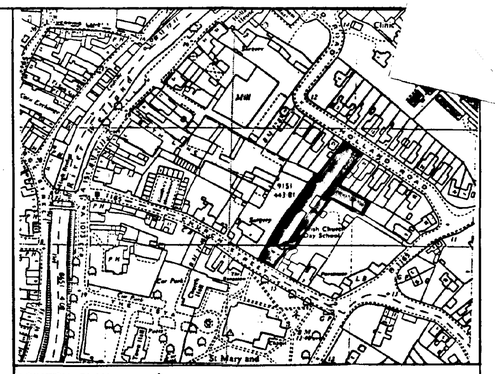

LOCATION PLAN
SCALE 1:2500 N
(C) Crown Copyright

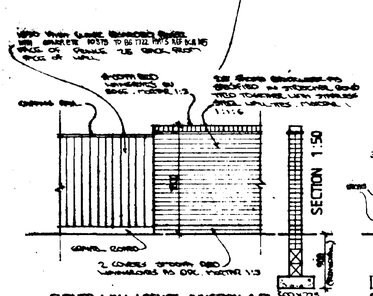

CURVED WALL / FENCE JUNCTION 1:50

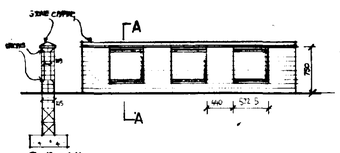

Section A-A
WALL DETAILS FRONTAGE PLOT 1 1:50



CHURCH STREET
STREETSCAPE ELEVATION

DETERMINED PLAN

SOUTH HOLLAND DC
HOUSING & PLANNING
04 AUG 1995
Ref: 0809/95

© This drawing is copyright.

Contractors must check all dimensions on Site. Only figured dimensions are to be worked from. Any foundation depths indicated are indicative only and must be in accordance with the consulting engineers design and/or agreed on Site with the local authority during excavations. Any discrepancies in the information contained herein must be reported to the Architect before work proceeds.

Project PROPOSED HOUSING DEVELOPMENT
OFF CHURCH STREET / HOLLAND ROAD SPALDING

Drwg. SITE PLAN

Scale 1:200 Date JULY '95

Drwg. no. 95623 /01 Rev.

architects · designers · planning consultants
Old School House · 36 Boston Road · Sleaford
Lincolnshire · NG34 7EZ · Tel: 0529 414141
Fax: 0529 415757


clive wicks associates

©




FRONT ELEVATION


REAR ELEVATION

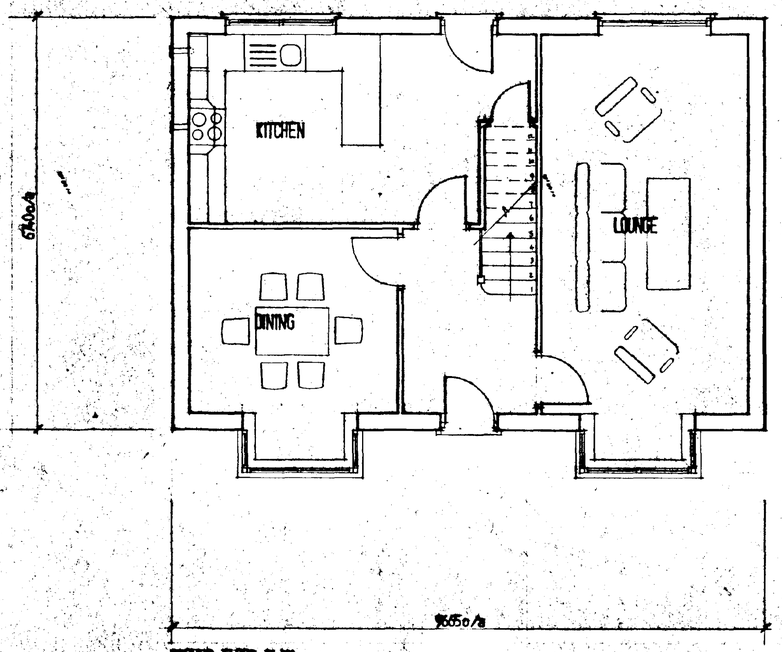


GROUND FLOOR PLAN

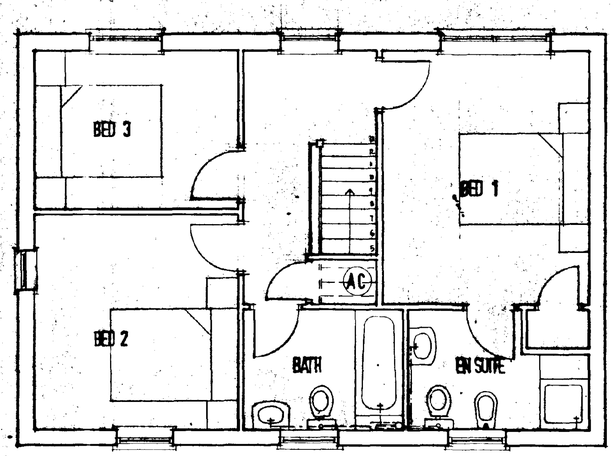

FIRST FLOOR PLAN

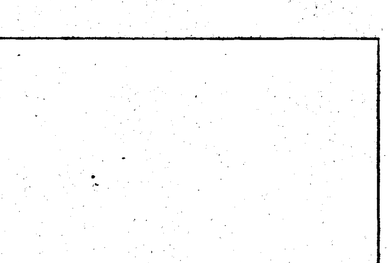

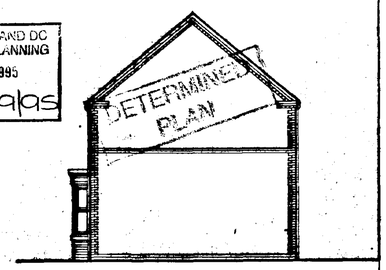

SOUTH HOLLAND DC
HOUSING & PLANNING
0 4 AUG 1995
Ref: 0809/95

SIDE ELEVATIONS

FLOOR AREA 115m² (1239 sq ft)

© This drawing is copyright

Contractors must check all dimensions on Site. Only figured dimensions are to be worked from. Any foundation depths indicated are indicative only and must be in accordance with the consulting engineers design and/or agreed on Site with the local authority during excavations. Any discrepancies in the information contained herein must be reported to the Architect before work proceeds.

Project PROPOSED HOUSING DEVELOPMENT
OFF CHURCH STREET/HOLLAND ROAD, SPALDING.


Drwg. PLOT 1

Scale 1:50 1:100 | Date JULY '95

Drwg. no. 95 623 /02 | Rev.


architects · designers · planning consultants
Old School House · 36 Boston Road · Sleaford
Lincolnshire · NG34 7EZ · Tel: 0529 414141
Fax: 0529 415757

clive wicks associates

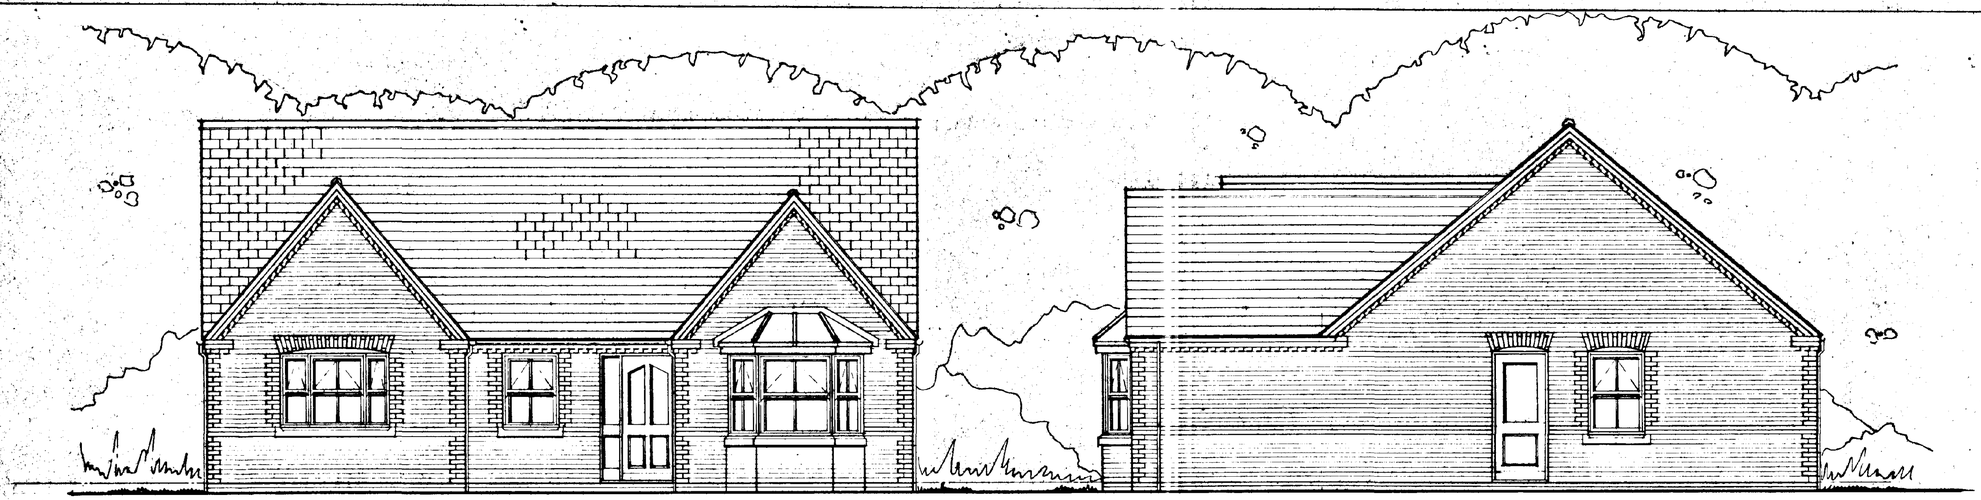


FRONT ELEVATION


SIDE ELEVATION

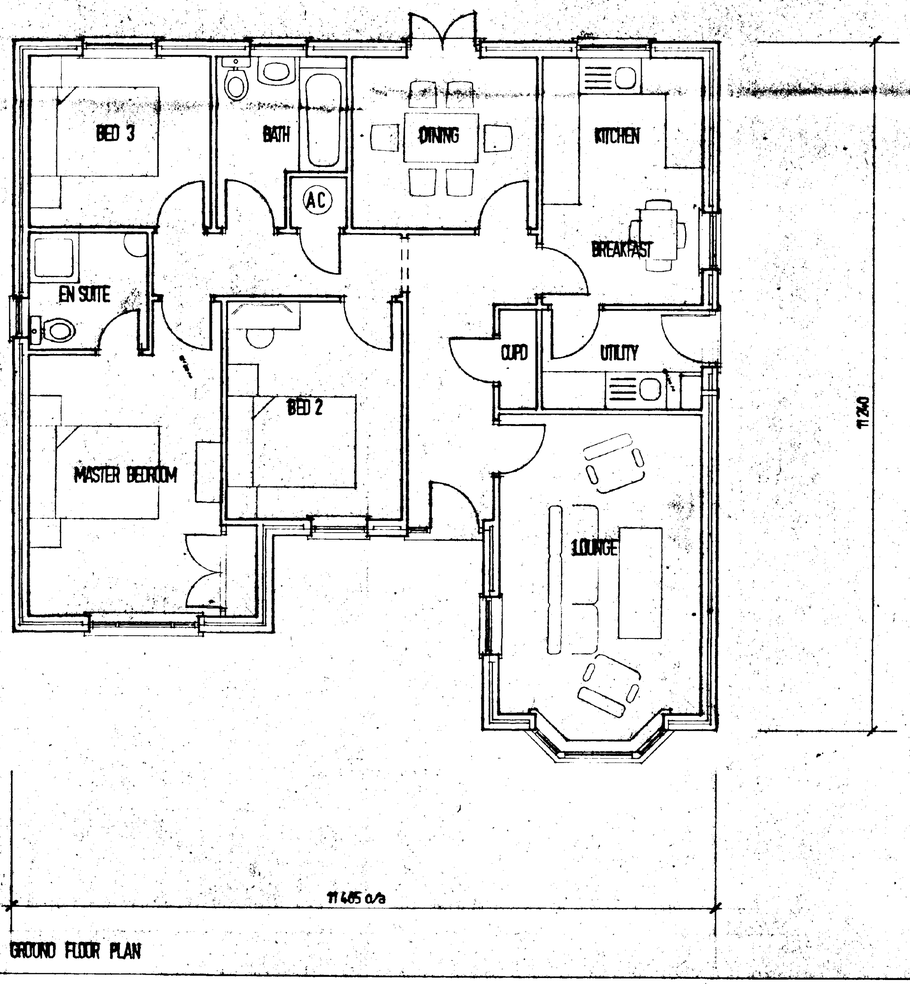

GROUND FLOOR PLAN

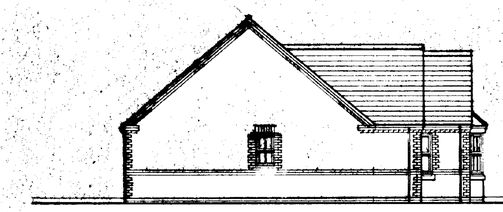

SIDE ELEVATION

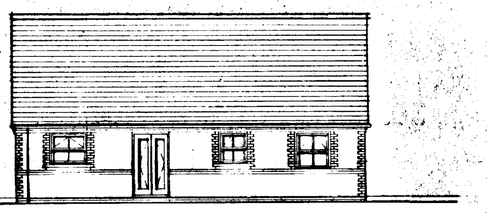

REAR ELEVATION

SOUTH HOLLAND DC
HOUSING & PLANNING
04 AUG 1995
Ref: 0809/95

DETERMINED PLANS

FLOOR AREA = 99.47m² (1070.3 sq ft)

This drawing is copyright


Contractors must check all dimensions on Site. Only figured dimensions are to be worked from. Any foundation depths indicated are indicative only and must be in accordance with the consulting engineers design and/or agreed on Site with the local authority during excavations. Any discrepancies in the information contained herein must be reported to the Architect before work proceeds.

Project: PROPOSED HOUSING DEVELOPMENT OFF CHURCH STREET / HOLLAND ROAD, SPALDING.	
Drwg. PLOTS 2 & 3	
Scale 1:50, 1:100	Date JULY '95
Drwg. no. 95 623 /03	Rev. A

architects · designers · planning consultants
Old School House · 36 Boston Road · Sleaford
Lincolnshire · NG34 7EZ · Tel: 0529 414141
Fax: 0529 415757

clive wicks associates


©

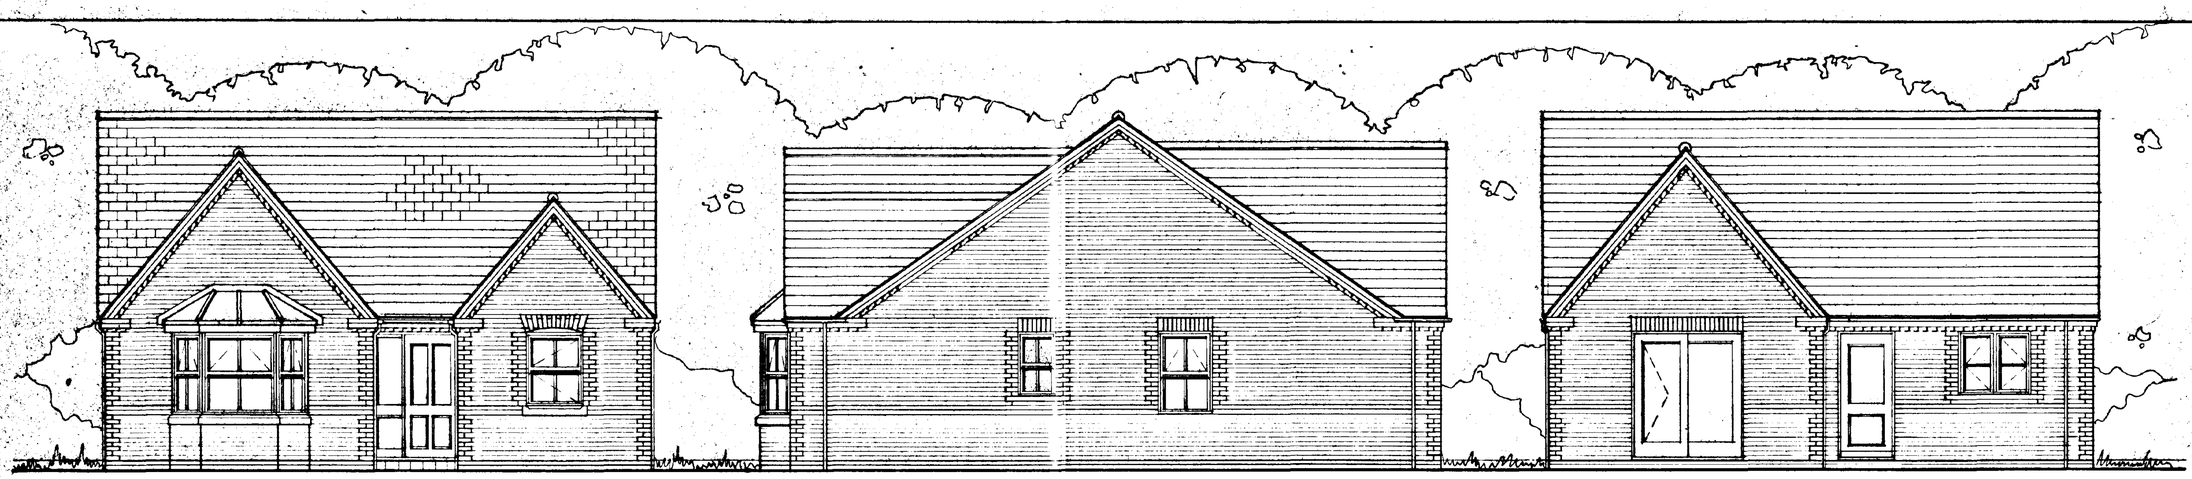


FRONT ELEVATION

SIDE ELEVATION

REAR ELEVATION

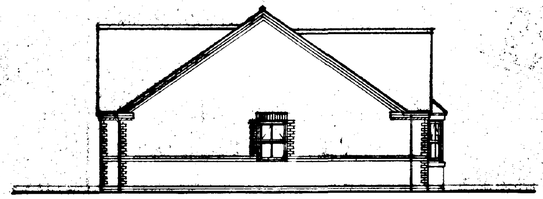

SIDE ELEVATION

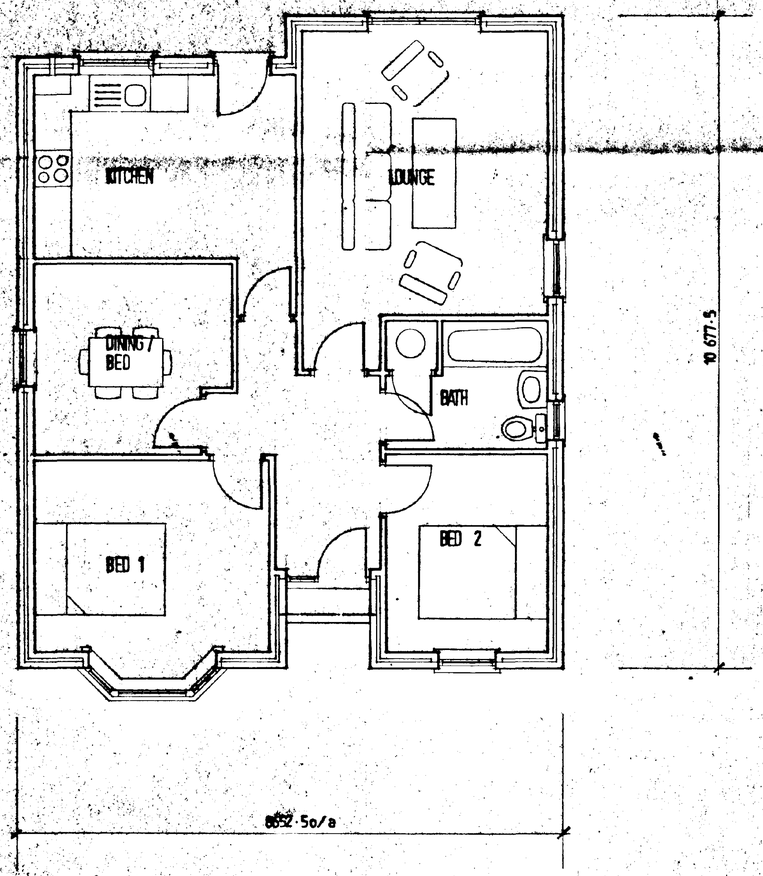

GROUND FLOOR PLAN

SOUTH [illegible]
HOUSING & PLANNING
04 AUG 1995
Ref: 0809/95

DETERMINED PLAN

[illegible] 27 July '95

Floor Area 77·62m² (835sq ft)

© This drawing is copyright.


Contractors must check all dimensions on Site. Only figured dimensions are to be worked from. Any foundation depths indicated are indicative only and must be in accordance with the consulting engineers design and/or agreed on Site with the local authority during excavations. Any discrepancies in the information contained herein must be reported to the Architect before work proceeds.

Project: PROPOSED HOUSING DEVELOPMENT, OFF CHURCH STREET / HOLLAND ROAD, SPALDING.	
Drwg. PLOTS 4+5	
Scale 1:50 1:100	Date JULY '95
Drwg. no. 95 623 /05	Rev. A

architects · designers · planning consultants
Old School House · 36 Boston Road · Sleaford
Lincolnshire · NG34 7EZ · Tel: 0529 414141
Fax: 0529 415757

clive wicks associates


©

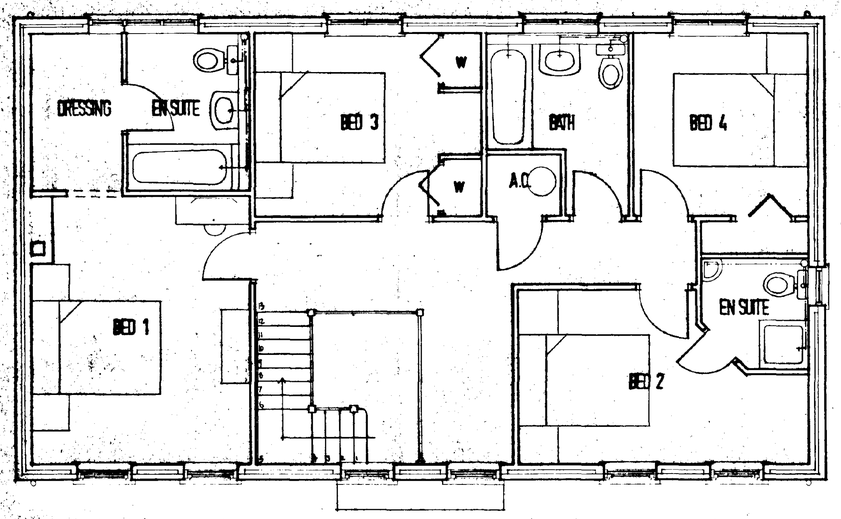


FIRST FLOOR PLAN



FRONT ELEVATION

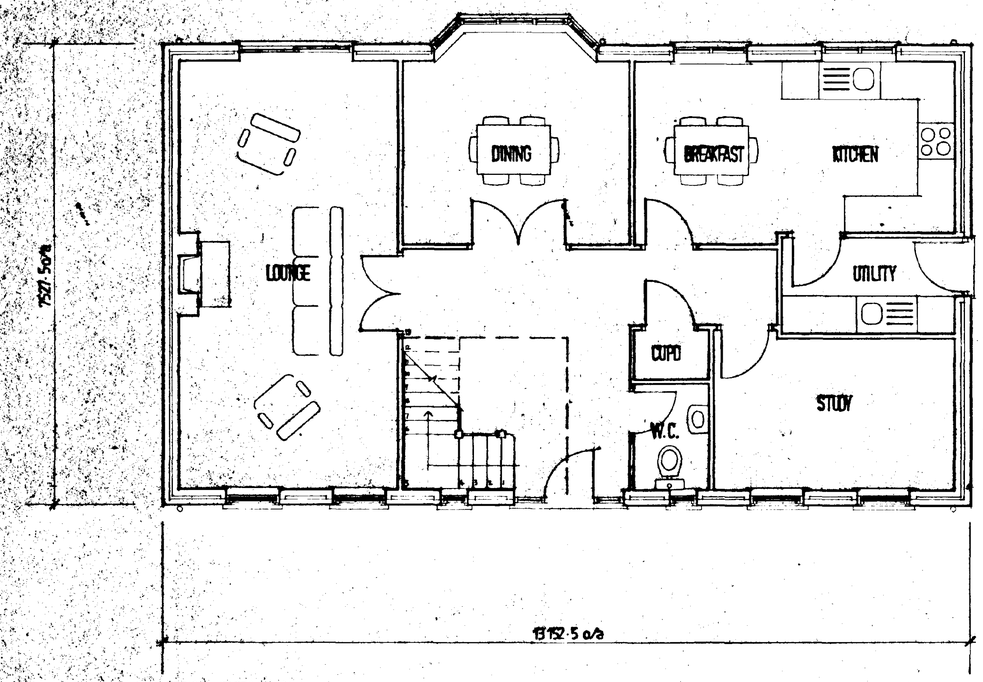


GROUND FLOOR PLAN

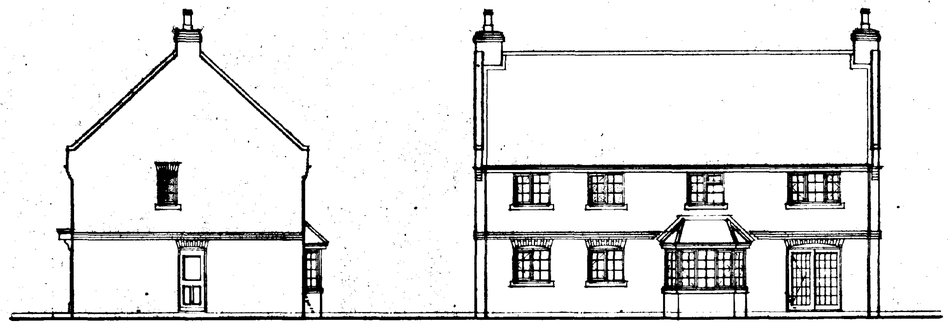

SIDE ELEVATION

REAR ELEVATION

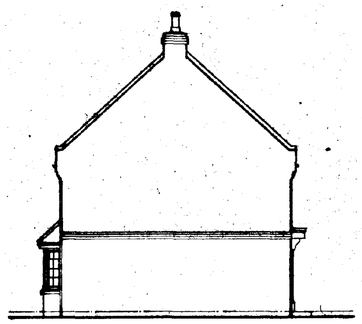

SIDE ELEVATION

SOUTH HOLLAND DC
HOUSING & PLANNING
04 AUG 1995
Ref: 0809/95

DETERMINED
PLAN.

FLOOR AREA 177·5m (1909·5sq ft)

© This drawing is copyright


Contractors must check all dimensions on Site. Only figured dimensions are to be worked from. Any foundation depths indicated are indicative only and must be in accordance with the consulting engineers design and/or agreed on Site with the local authority during excavations. Any discrepancies in the information contained herein must be reported to the Architect before work proceeds.

Project: PROPOSED HOUSING DEVELOPMENT, OFF CHURCH ST/HOLLAND ROAD SPALDING.	
Drwg.: PLOT 6 PLANS & ELEVATIONS	
Scale: 1:50, 1:100	Date: JULY '95
Drwg. no.: 95 623/06	Rev.


architects · designers · planning consultants
Old School House · 36 Boston Road · Sleaford
Lincolnshire · NG34 7EZ · Tel: 0529 414141
Fax: 0529 415757

clive wicks associates


©

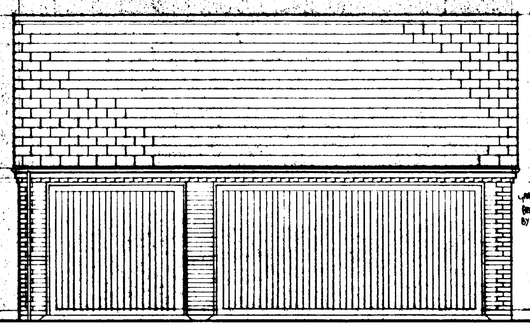


FRONT ELEVATION PLOTS 1&2

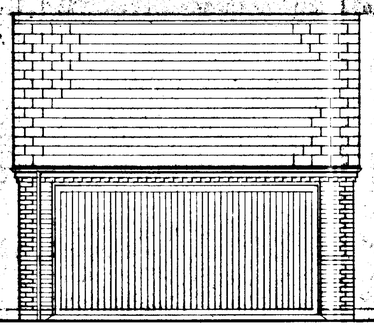


FRONT ELEVATION PLOT 3

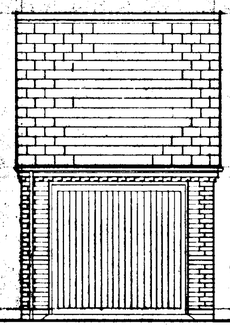


FRONT ELEVATION PLOTS 4&5

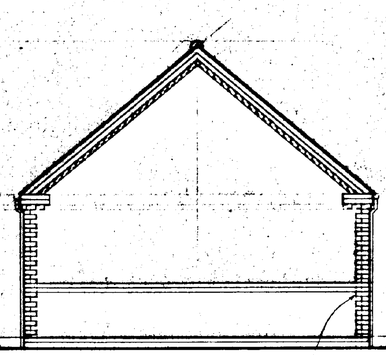



SIDE ELEVATION TO ALL BLOCKS (BRICK DETAILING DOES NOT APPLY TO PLOT 6)

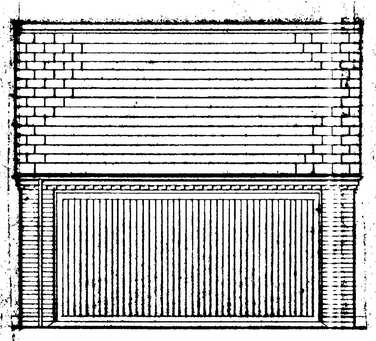

FRONT ELEVATION PLOT 6

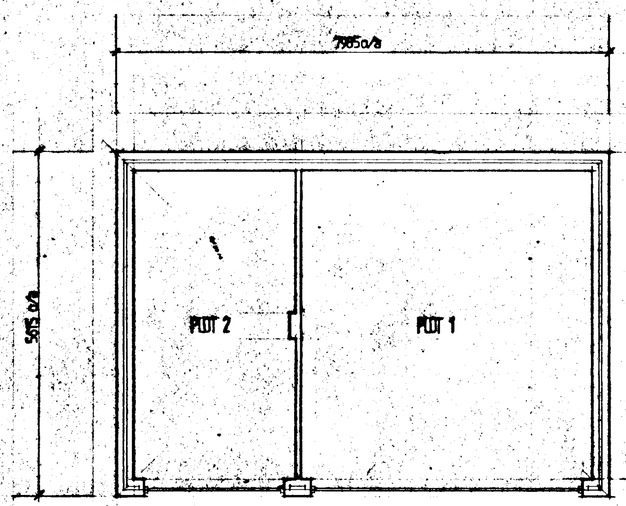

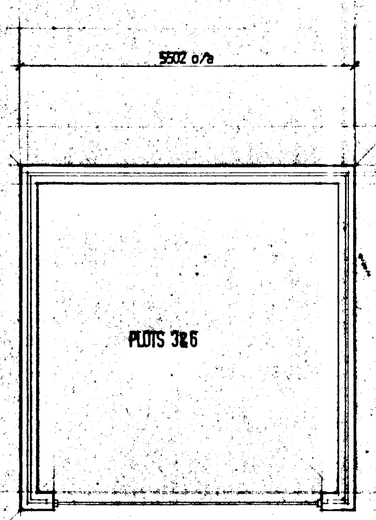

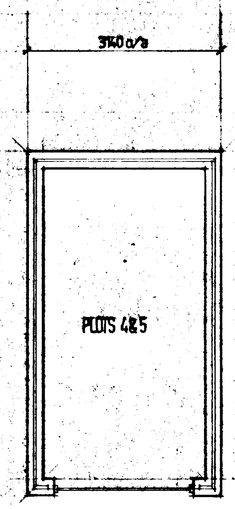

FLOOR PLANS

SOUTH HOLLAND DC
HOUSING & PLANNING
04 AUG 1995
Ref: 0809/95

DETERMINED PLAN

© This drawing is copyright.
Contractors must check all dimensions on Site. Only figured dimensions are to be worked from. Any foundation depths indicated are indicative only and must be in accordance with the consulting engineers design and/or agreed on Site with the local authority during excavations. Any discrepancies in the information contained herein must be reported to the Architect before work proceeds.

Project: PROPOSED HOUSING DEVELOPMENT, OFF CHURCH STREET / HOLLAND ROAD, SPALDING.

Drwg: GARAGES

Scale: 1:50 | Date: JULY '95

Drwg. no: 95 623 /07 | Rev.

architects · designers · planning consultants
Old School House · 36 Boston Road · Sleaford
Lincolnshire · NG34 7EZ · Tel: 0529 414141
Fax: 0529 415757

clive wicks associates

©

UBD G6148

GRAVEL DRIVE/PARKING

EXISTING INSPECTION CHAMBER

CONCRETE FOOTPATH

EXISTING HOUSE (SEMI)

GLASS

GRASS

EXISTING 3M HIGH BOUNDARY HEDGING

BOUNDARY

3M HIGH HEDGING

CONCRETE DRIVEWAY

CONCRETE PAVING SLABS

PR. ACCESS GATE

PERSONNEL GATE

EXISTING 1.8M CLOSE BOARDED TIMBER FENCE

3M HIGH DENSE HEDGING

EXISTING MATURE HORSECHESTNUT TREE

GRASS

PUBLIC FOOTPATH

DROP KERB

GULLY

STONE GATE

SUMMIT 5279 9937

SOUTH KESTEVEN DISTRICT COUNCIL
HOUSING & PLANNING
04 AUG 1995
Ref: 0810/95

CONTRACTOR TO CHECK ALL DIMENSIONS ON SITE BEFORE WORK COMMENCES.

revision	date	init.	revision details

PODDINGTONS

Architectural Design Consultants

43 Double Street, Spalding, Lincs PE11 2AA
Tel: 0775 761856 & 768296. Fax: 0775 710218

project
PROPOSED FRONTAGE WALLING
WIMBERLEY COTTAGE, STONE GATE,
WESTON, NR SPALDING, LINCOLNSHIRE
FOR: MRS. MAJOR

drawing
PLAN AS EXISTING

scale	drawing no
1:50	2644/1
date: AUGUST 1995	drawn / checked