
J. L. Farms Limited – Details of landscaping and tree planting proposed to comply with clause 6 of planning permission ref H16/0418/99 dated 08 July 1999

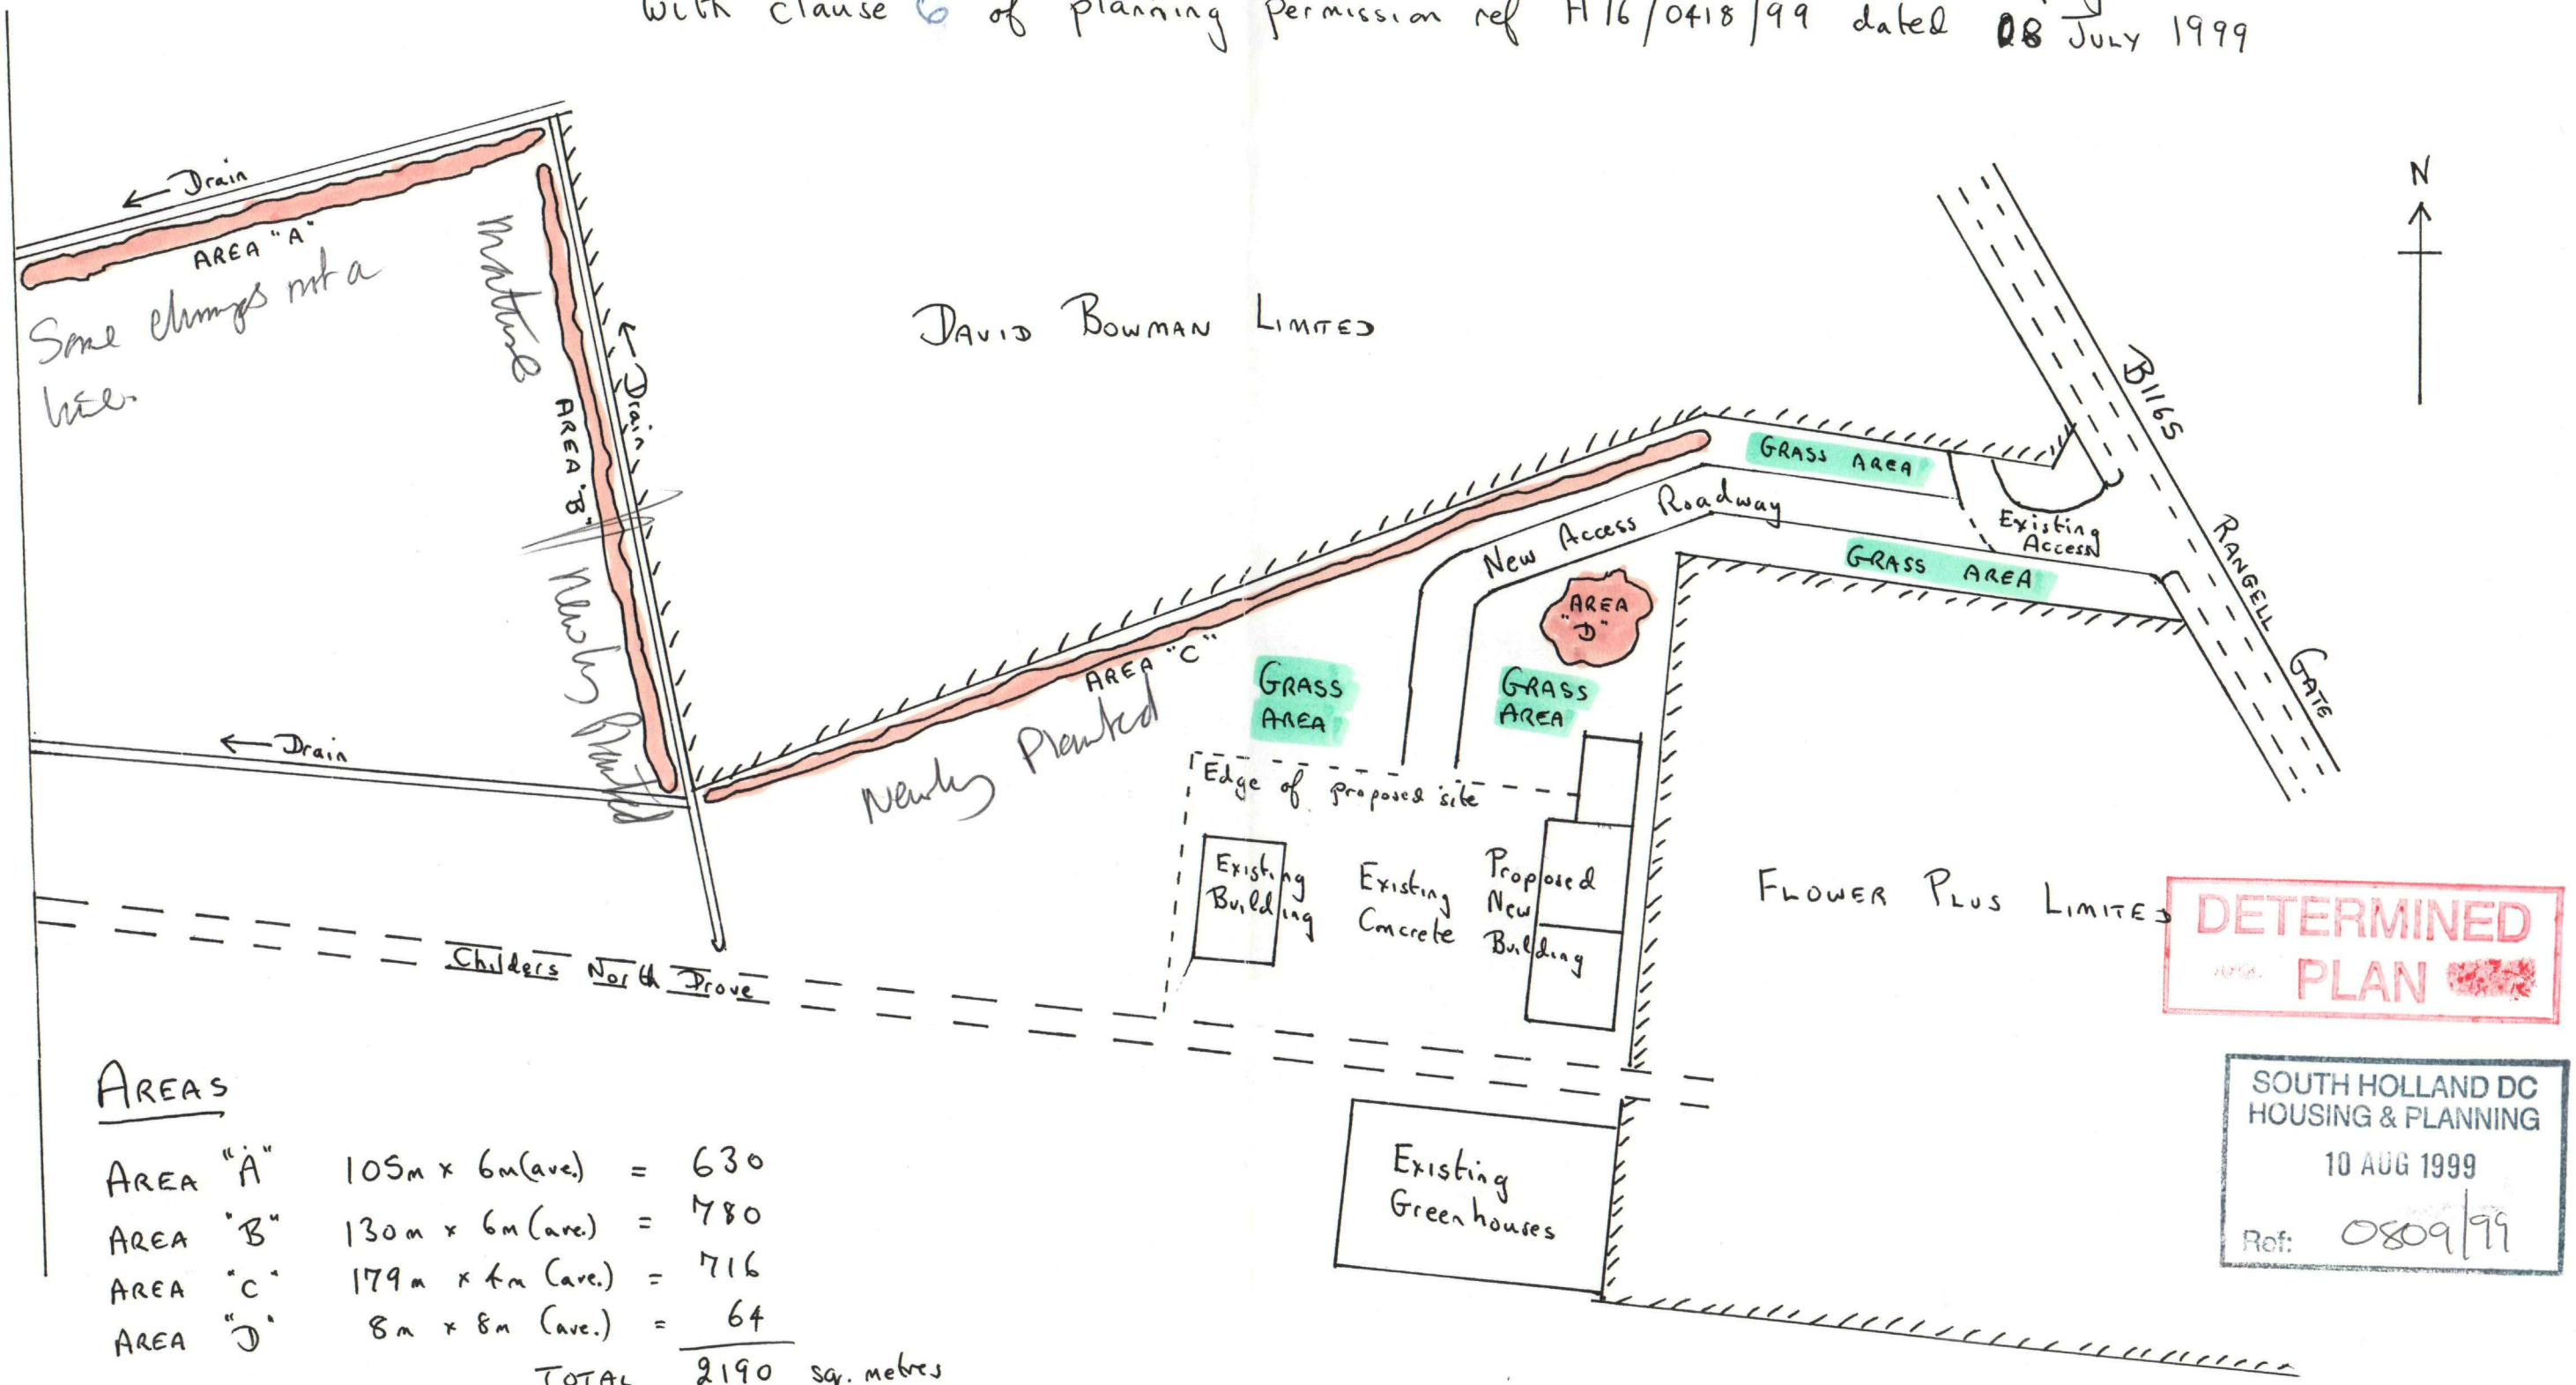

DETERMINED PLAN

SOUTH HOLLAND DC
HOUSING & PLANNING
10 AUG 1999
Ref: 0809/99

Areas

Area "A"	105m x 6m (ave.)	=	630
Area "B"	130m x 6m (ave.)	=	780
Area "C"	179m x 4m (ave.)	=	716
Area "D"	8m x 8m (ave.)	=	64
	TOTAL		2190 sq. metres

Planting

Areas "A", "B" and "C" – Mixed planting of 600 total trees, some on raised bank, comprising 90 Oak, 90 Ash, 90 Alder, 60 Silver Birch, 30 Crab Apple, 30 Aspen, 30 Bird Cherry, 30 Beech, 30 Small leared Lime, 30 Field Maple, 30 Native Black Poplar, 30 Crack Willow and 30 White Willow

Area "D" – Group planting of 10 Silver Birch (exact location to be determined when Septic Tank installed)

JLG: 20 July 1999

DRWG. No 1802/LTP1