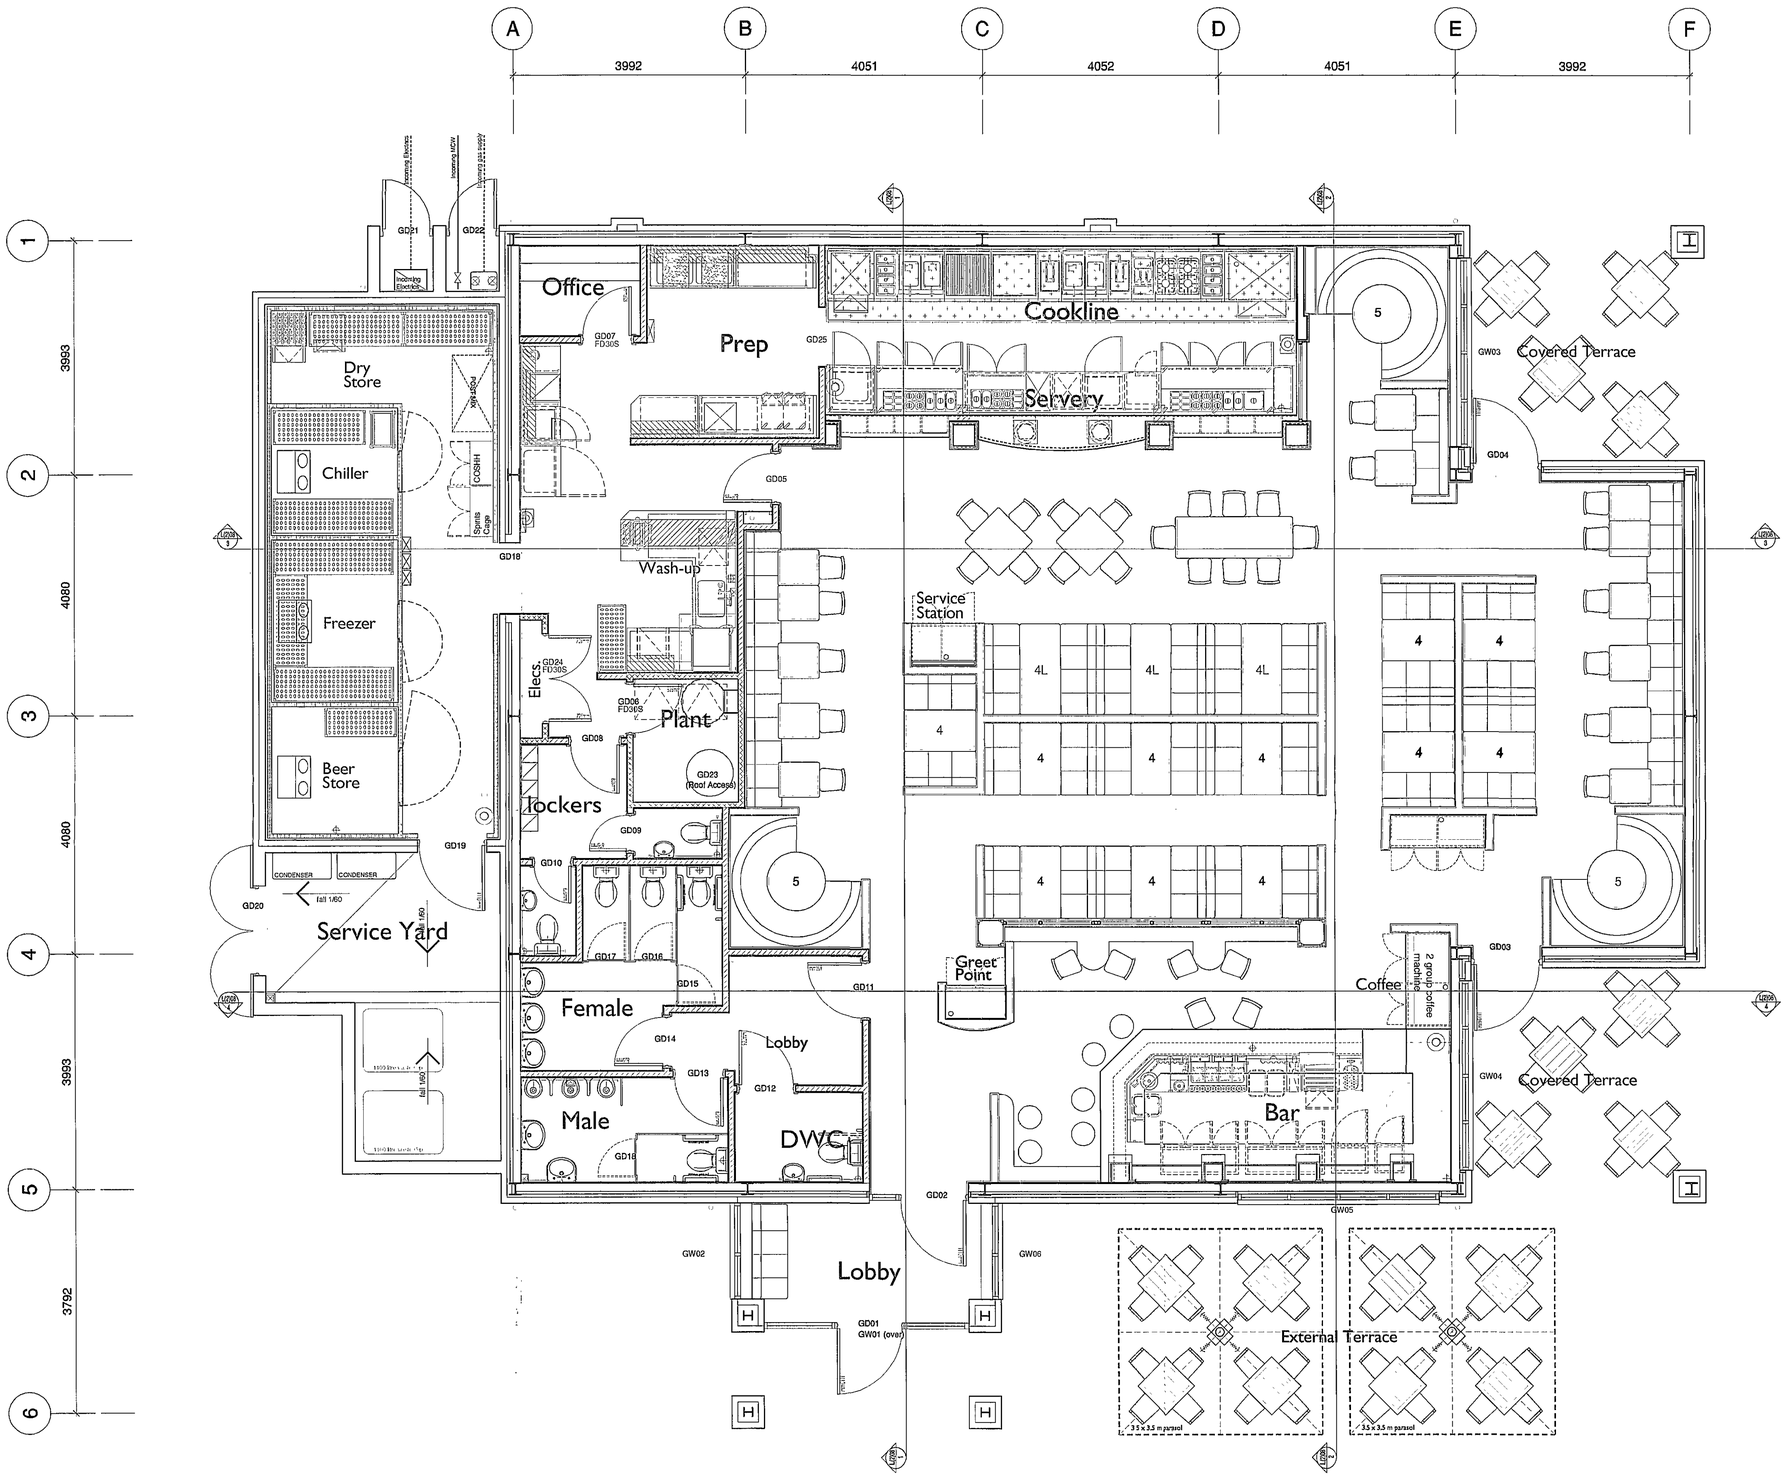


O	06/07/08	First issue
	Date	Revision

Johnson Robson Ltd
Architecture, Design & Building Technology

Unit 18, Barrowmore Enterprise Estate, Great Barrow, Chester CH3 7JA
Tel : 01829 742596 Fax : 01829 742597
Email: enquiries@johnsonrobson.co.uk

Client: The Restaurant Group plc

Project: Frankie & Benny's
Camel Gate, Spalding

Title: General Arrangement Layout Plan

Date:	June 08	Scale: 1/50 @ A1 1/100 @ A3	Job no. JR.241	Stage: F	Drawing No. L(3)01
Drawn:	SDJ				

© This drawing is subject to copyright

DETERMINED PLAN

Planning Department
18 JUL 2008
Ref: 0810108