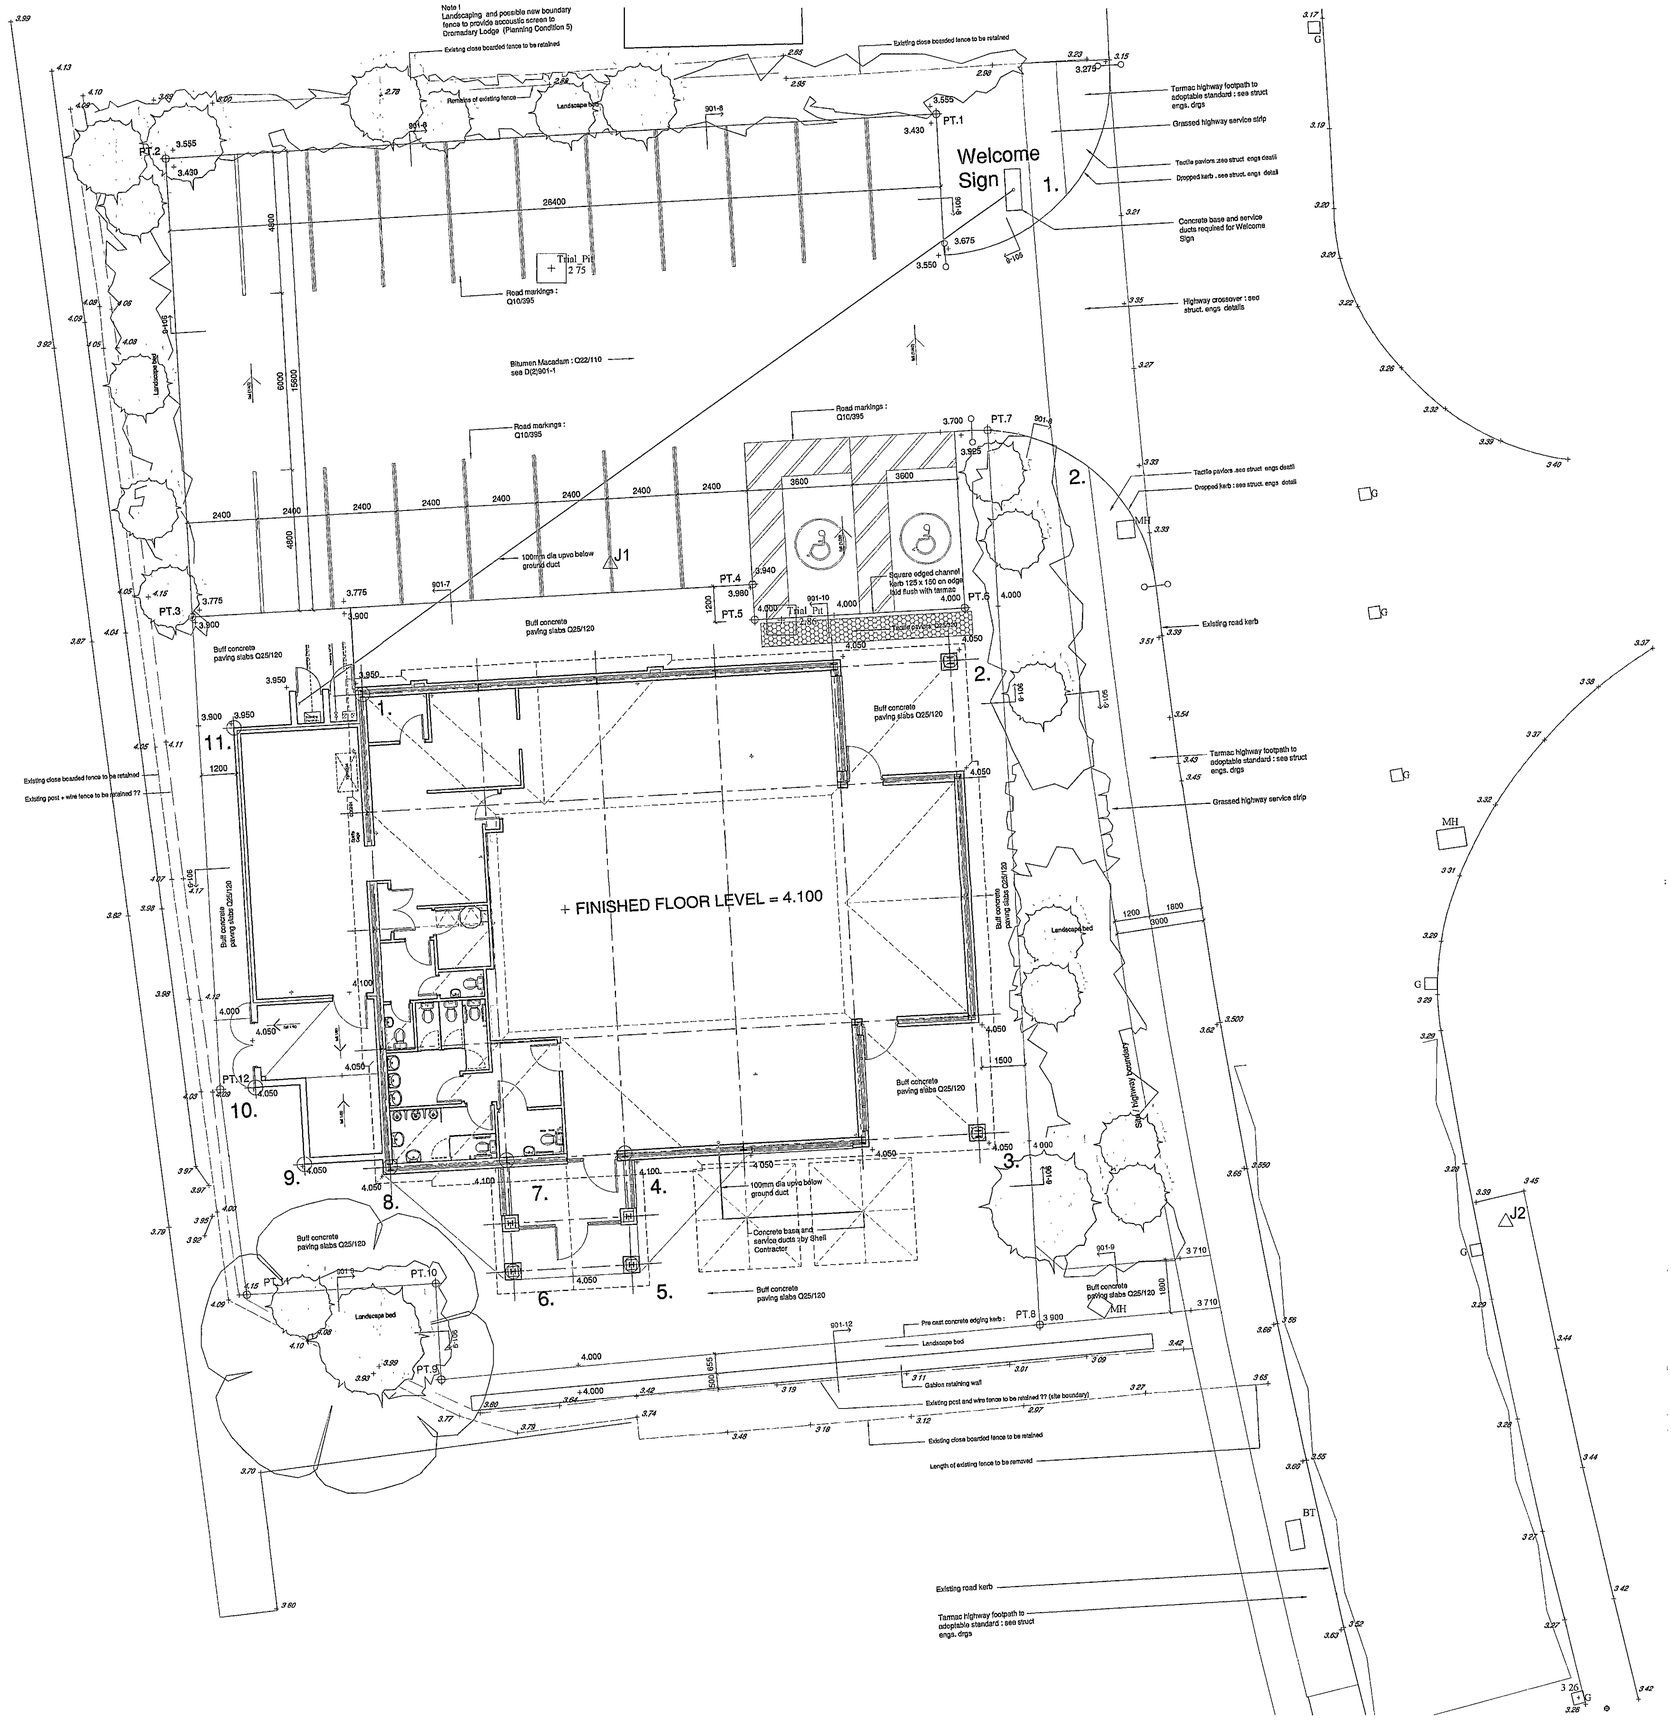



Notes :

For details of below ground drainage see Structural Engineers Drgs.

**NOTE !**

ALL CROSS REFERENCES ARE TO DRAWINGS PREFIXED 'D(2)' UNLESS INDICATED OTHERWISE

VIS: 901-21 → MEANS: D(2)901-21 →

| | |
|---|---|
| + 79.79 | DENOTES EXISTING LEVELS |
| + 80.010 | DENOTES NEW LEVELS |

Existing Coordinates Table

| Station | Description | Easting | Northing | Level AOD |
|---|---|---|---|---|
| J1 | | 526221 094 | 324079 958 | 2 933 |
| J2 | | 526251 675 | 324054 569 | 3 434 |
| J3 | | 526244 549 | 324118 343 | 3 238 |
| | | | | |

SETTING OUT FOR BUILDINGS
(ALL POINTS ARE GRID INTERSECTIONS

| | LOCATION | GRID REF. | EASTING | NORTHING |
|---|---|---|---|---|
| BUILDING | 01. | A/1 | 526212.505 | 324072.562 |
| | 02 | F/1 | 526232.696 | 324073.732 |
| | 03 | F/5 | 526233.636 | 324057.614 |
| | 04. | C/5 | 526221.563 | 324058.911 |
| | 05 | C/6 | 526221.783 | 324053.125 |
| | 06 | B/6 | 526217.739 | 324052.890 |
| | 07 | B/5 | 526217.518 | 324059.675 |
| | 08. | A/5 | 526213.533 | 324056.443 |

(ALL POINTS ARE EXTERNAL CORNERS OF BRICKWORK

| | LOCATION | GRID REF | EASTING | NORTHING |
|---|---|---|---|---|
| YARD | 09 | | 526210.582 | 324056.536 |
| | 10. | | 526208.918 | 324059.144 |
| | 11. | | 526208.918 | 324059.144 |

SETTING OUT FOR EXTERNAL WORKS

| | LOCATION | GRID REF | EASTING | NORTHING |
|---|---|---|---|---|
| | PT 1 | | 526232.232 | 324092.277 |
| | PT. 2 | | 526205.876 | 324090.743 |
| | PT. 3 | | 526206.763 | 324075.169 |
| | PT. 4 | | 526225.950 | 324076.285 |
| | PT. 5 | | 526226.020 | 324075.097 |
| | PT. 6 | | 526233.208 | 324075.506 |
| | PT 7 | | 526233.988 | 324051.537 |
| | PT. 8 | | 526235.578 | 324051.121 |
| | PT 9 | | 526215.278 | 324049.222 |
| | PT 10 | | 526215.069 | 324052.480 |
| | PT.11 | | 526208.617 | 324052.104 |
| | PT.12 | | 526207.720 | 324059.074 |

SETTING OUT FOR ROADWORKS

| ELEMENT | START POINT | | FINISH POINT | | RADIUS |
|---|---|---|---|---|---|
| | EASTING | NORTHING | EASTING | NORTHING | |
| 01 | 526238 174 | 324093 940 | 526232 541 | 324067 457 | 6000 |
| 02 | 526233 453 | 324061 539 | 526239 758 | 324076 262 | 6000 |

| | | |
|---|---|---|
| A | 09.07.08 | Site layout re drawin on new topgraphic survey. Setting out & co-ordinates table added |
| O | 04.06.08 | First issue |
| | Date | Revision |


Johnson Robson Ltd
Architecture, Design & Building Technology

Unit 18, Barrowmore Enterprise Estate, Great Barrow, Chester CH3 7JA
Tel : 01829 742596 Fax : 01829 742597
Email: enquiries@johnsonrobson.co.uk


Client: The Restaurant Group plc

Project: Frankie & Benny's

Camel Gate, Spalding

Title: Site Layout - Construction and Levels

| | | | | | |
|---|---|---|---|---|---|
| Date: | June 08 | Scale: | Job no. | Stage: | Drawing No. |
| Drawn: | NBR | 1/100 @ A1<br>1/200 @ A3 | JR.241 | F | L(2)901 rev A |


© This drawing is subject to copyright


DETERMINED PLAN

Planning ... area
18 JUL 2008
08/0108