



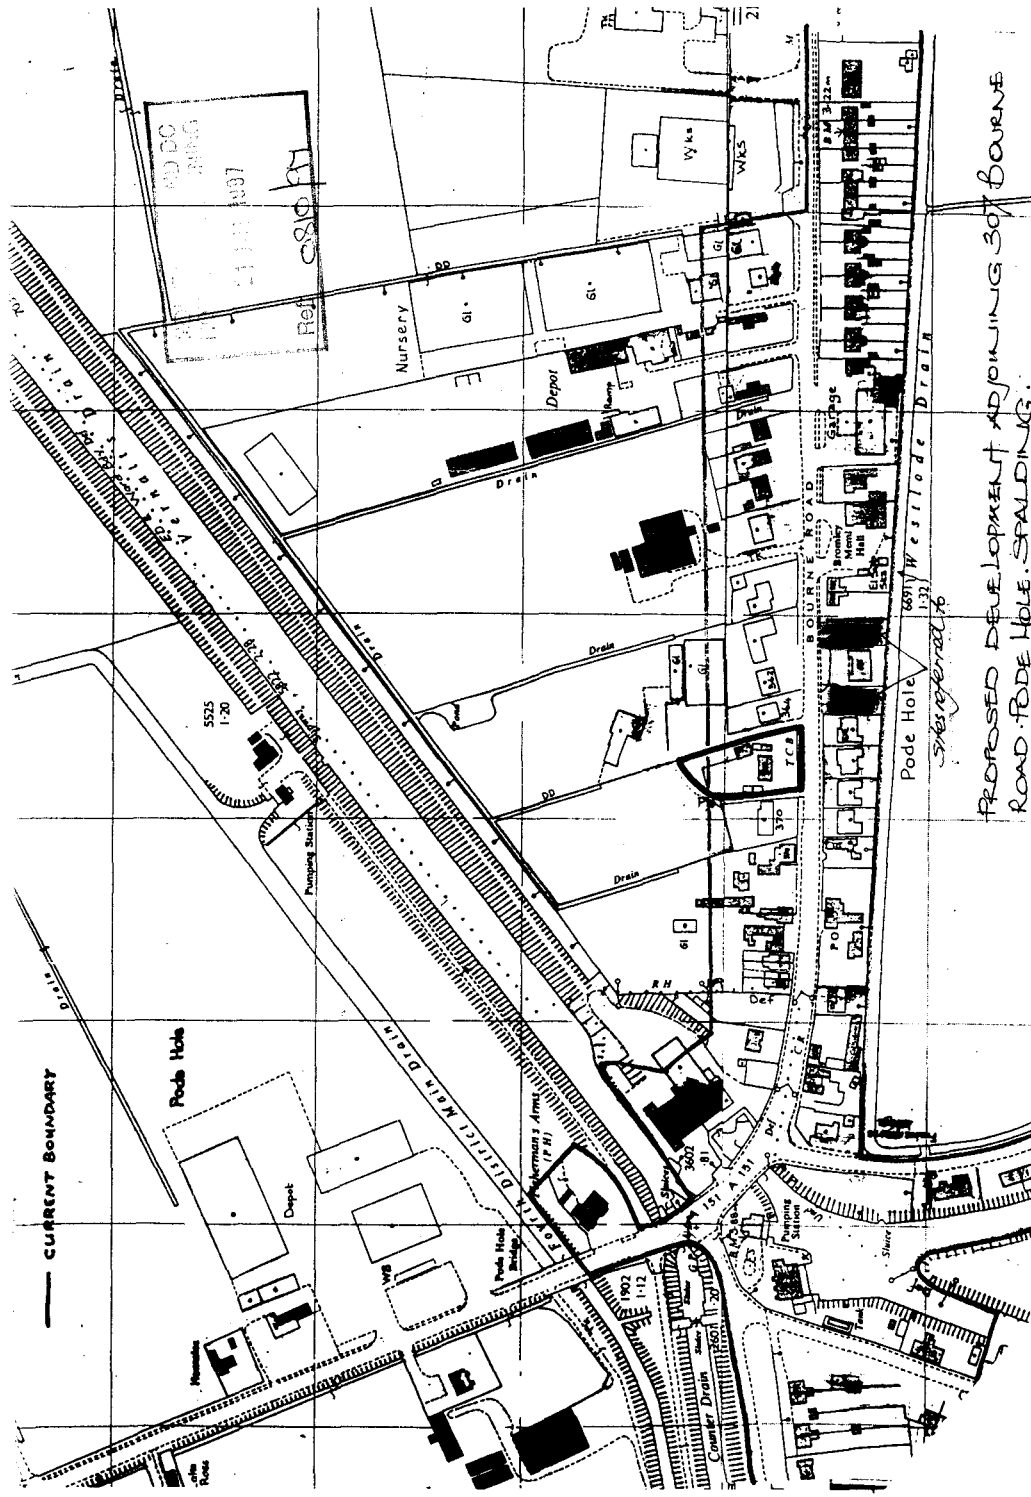

PROPOSED DEVELOPMENT ADJOINING 307 BARNES
ROAD - FODE HOLE. SPALDING.

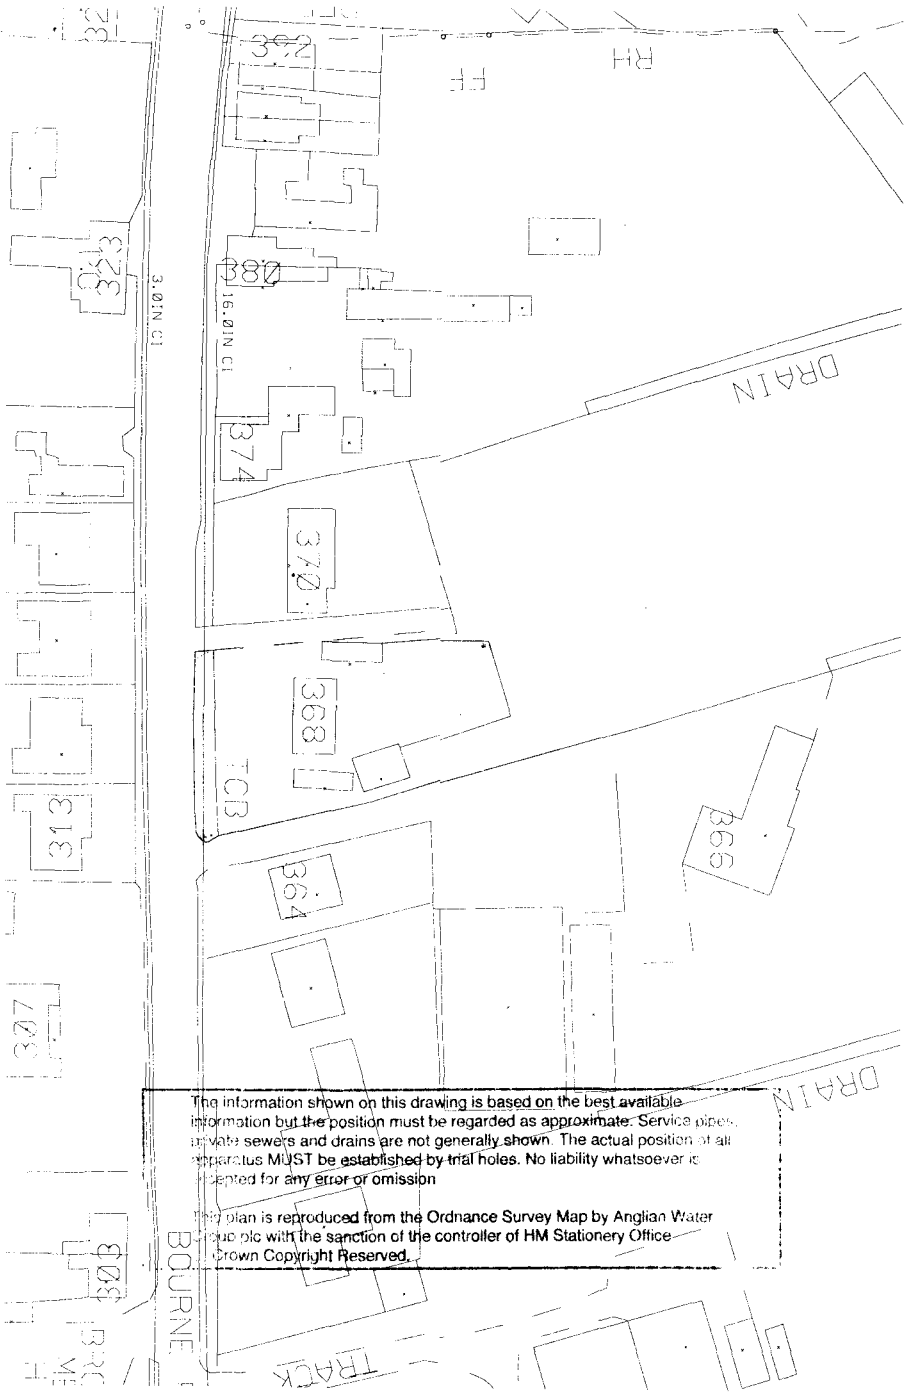

The information shown on this drawing is based on the best available information but the position must be regarded as approximate. Service pipes, private sewers and drains are not generally shown. The actual position of all apparatus MUST be established by trial holes. No liability whatsoever is accepted for any error or omission.

This plan is reproduced from the Ordnance Survey Map by Anglian Water Corporation with the sanction of the controller of HM Stationery Office. Crown Copyright Reserved.

10766