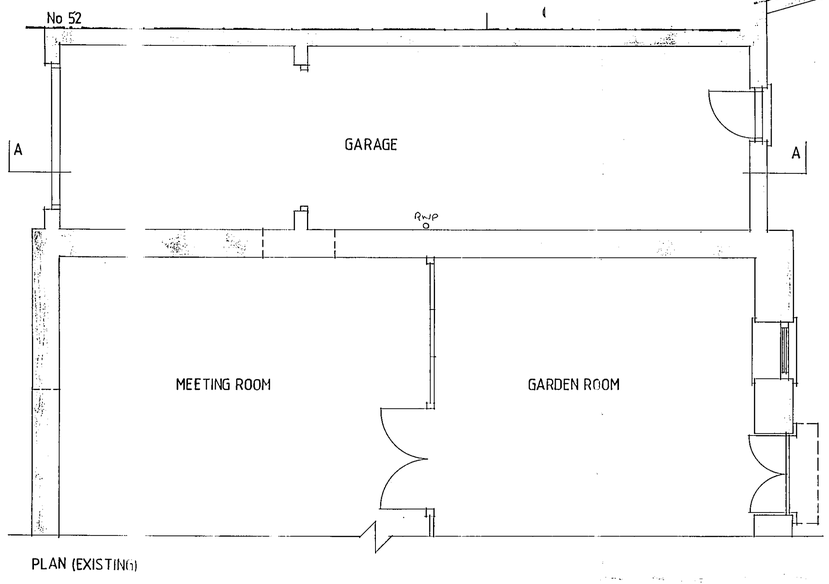
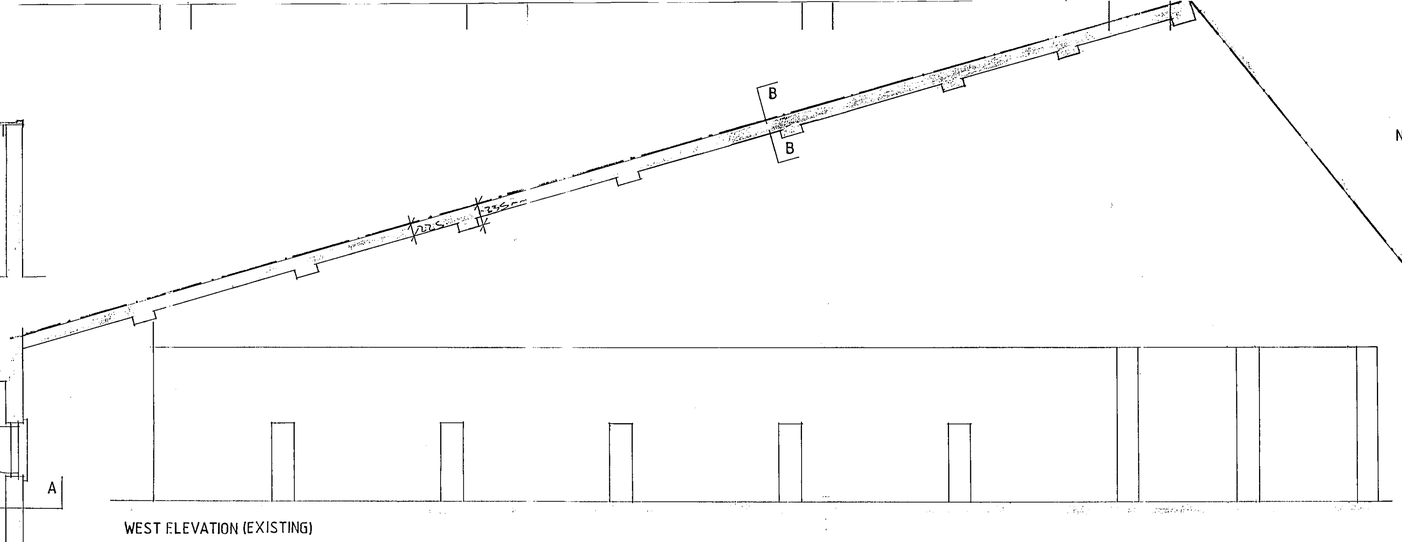


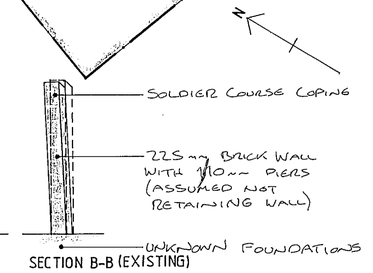

SECTION A-A (EXISTING)



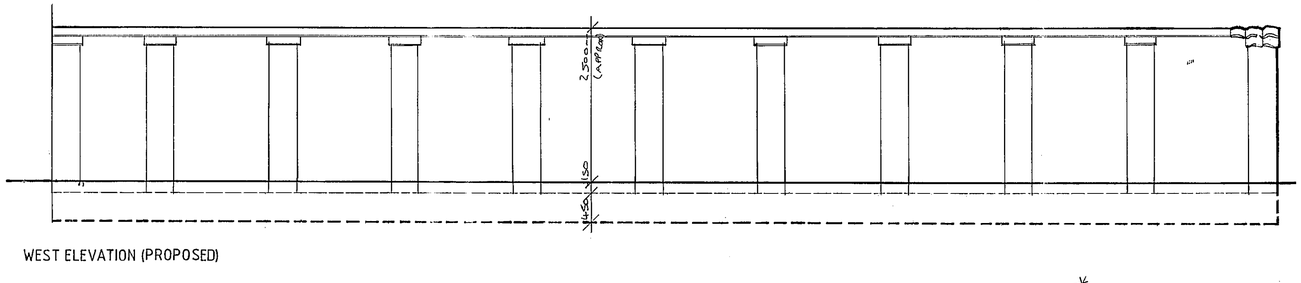

PLAN (EXISTING)



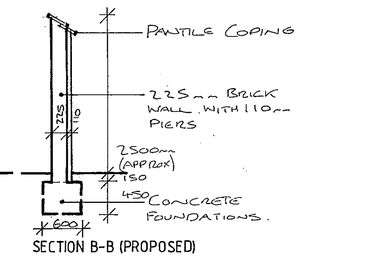

WEST ELEVATION (EXISTING)



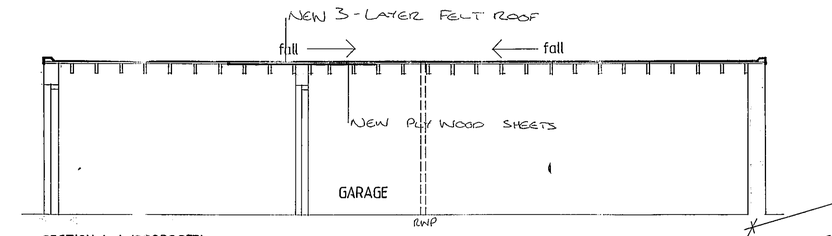

SECTION B-B (EXISTING)



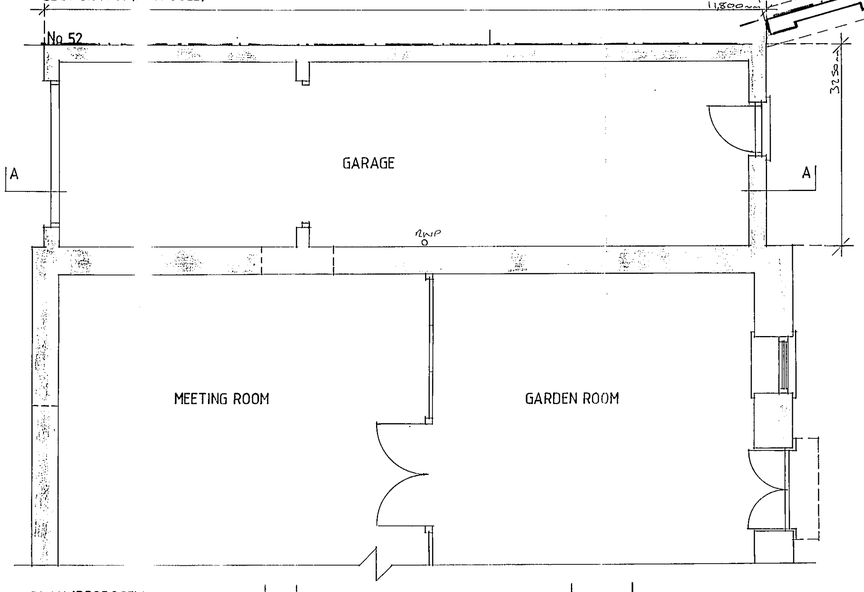

WEST ELEVATION (PROPOSED)



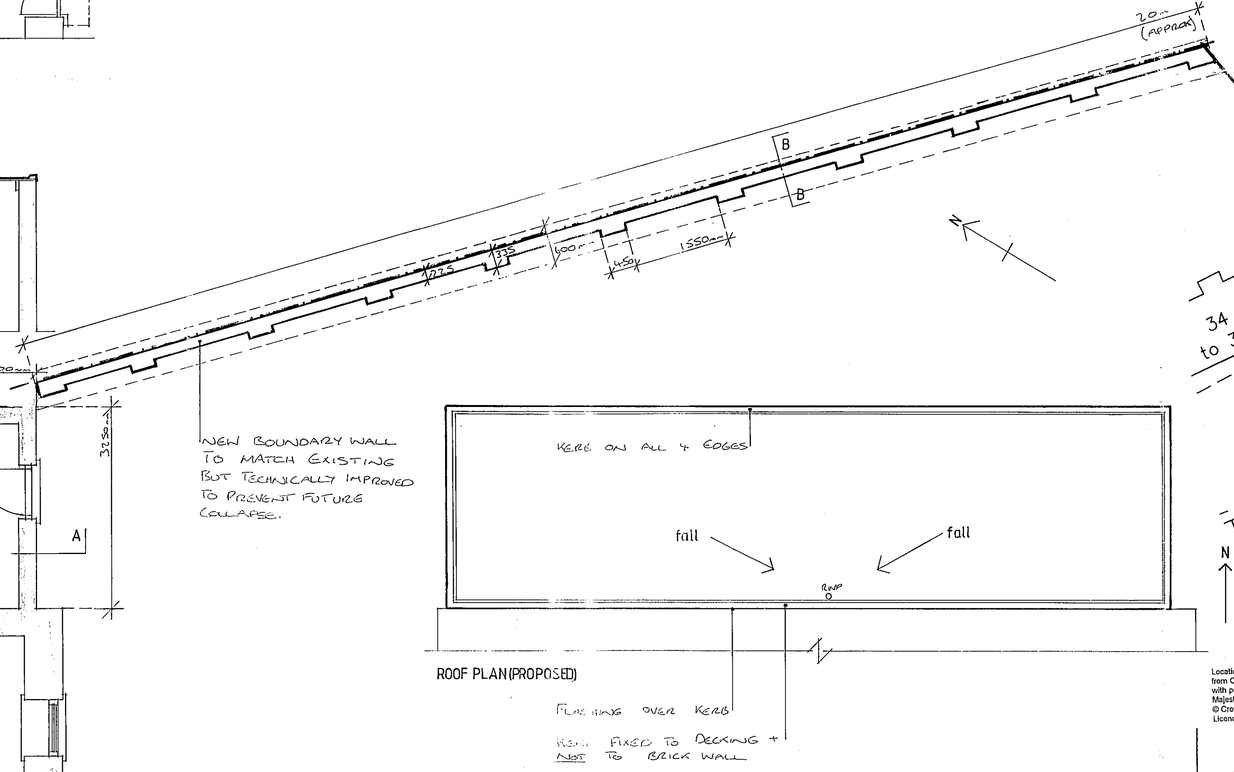

SECTION B-B (PROPOSED)




SECTION A-A (PROPOSED)



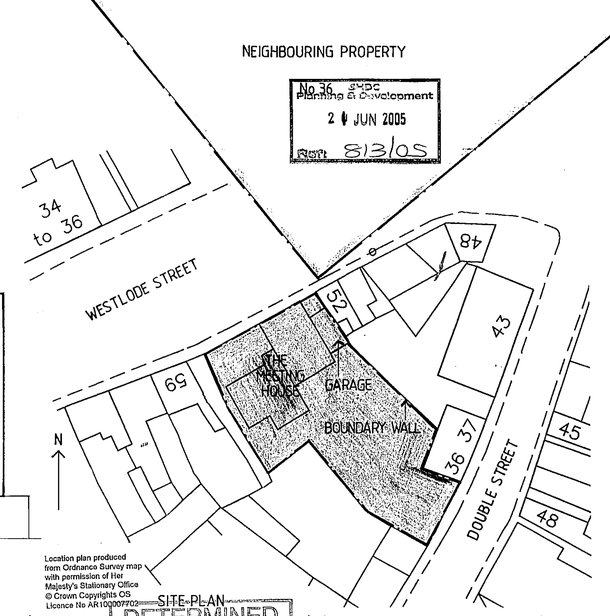

PLAN (PROPOSED)







ROOF PLAN (PROPOSED)




Location plan produced from Ordnance Survey map with permission of Her Majesty's Stationary Office © Crown Copyrights OS Licence No AR100007903

SITE PLAN

DETERMINED PLAN

CHECK ALL DIMENSIONS ON SITE. NEW SHOWN IN THICK OUTLINE. EXISTING SHADED

notes

| revisions | |
|---|---|
| A | VARIOUS AMENDMENTS |
| B | DRAWING REVISIONS |

Jan '05 Rec'd

This is a Listed Building Grade II

DAVID GLEW
Architect + Surveyor
20 West Parade
Lincoln LN1 1JT
(01522) 526270

| | |
|---|---|
| client | The Friends |
| date | October 2004 |
| scale | 1:50, 1:500 |
| job | 2065D |
| drawing | 115 |
| drawing | SURVEY + PROPOSED REPAIRS |
| job | REPAIRS: PHASE 2: The Friends Meeting House, Westlode Street, Spalding, Lincs. |

Drawing Group DS (UK) 991017