



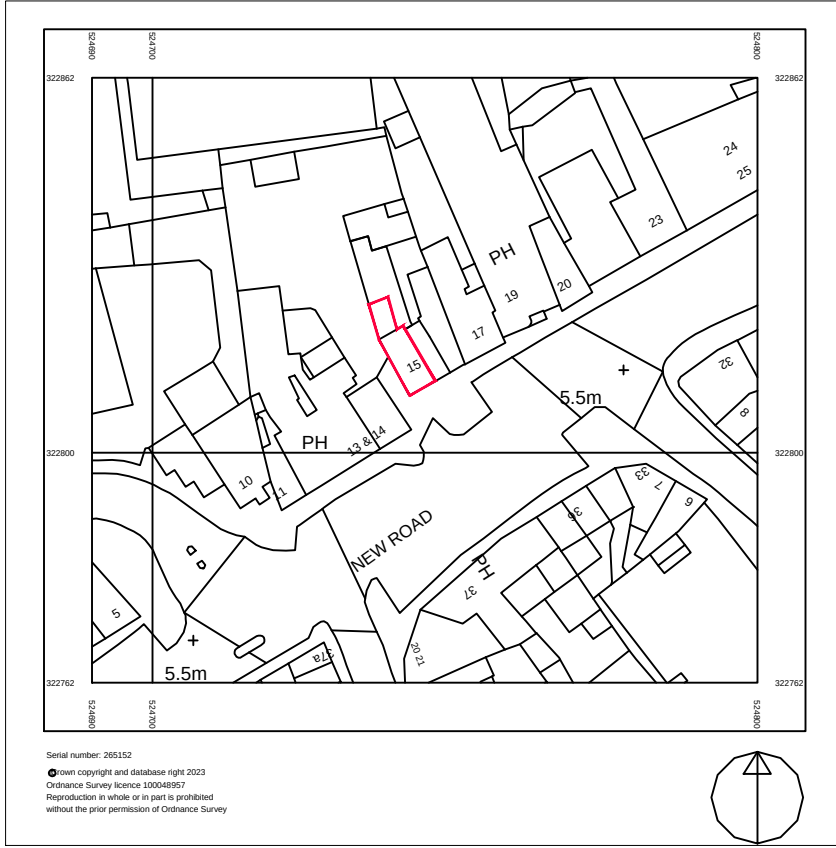

Location Plan

Scale 1:1250

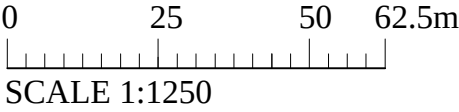

Notes:
 ALL DETAILS AND MEASUREMENTS TO BE
 CHECKED ON SITE.
 ALL DIMENSIONS ARE IN MM UNLESS OTHERWISE
 STATED
 ALL NEW PROPOSED MATERIALS TO MATCH
 EXISTING.
 ALL STEEL BEAMS/COLUMNS SHOWN ON
 DRAWING ARE ALL SUBJECT TO CONFIRMATION
 FROM STRUCTURAL ENGINEER
 ALL PROPOSED WINDOWS OVERLOOKING OTHER
 NEIGHBOURS IF SHOWN SHOULD BE OF OBSCURE
 GLAZING
 THIS DRAWING AND WORKS SHOWN ARE THE
 COPYRIGHT OF BRETWAY DESIGNS AND MAY NOT
 BE REPRODUCED EXCEPT BY WRITTEN
 PERMISSION

Client :
 Sultan Kabab Pizza, 15 New
 Road, Spalding, PE11 1DQ

Site :
 Proposed business time
 extension to Sultan Kabab
 Pizza, 15 New Road,
 Spalding, PE11 1DQ

Drawing Title
 Location Plan

BRETWAY
 DESIGNS LTD
 Architectural Consultancy
 Pinnacle House Business Centre, Newark
 Road, Peterborough, PE1 5YD, U.K.
 Tel : 01733857631, 07852332121
 e-mail: info@bretwaydesigns.com

Aug 2023 Scale : As Noted

Print @ A3 Sheet Size

PP/23/0781 - 02