


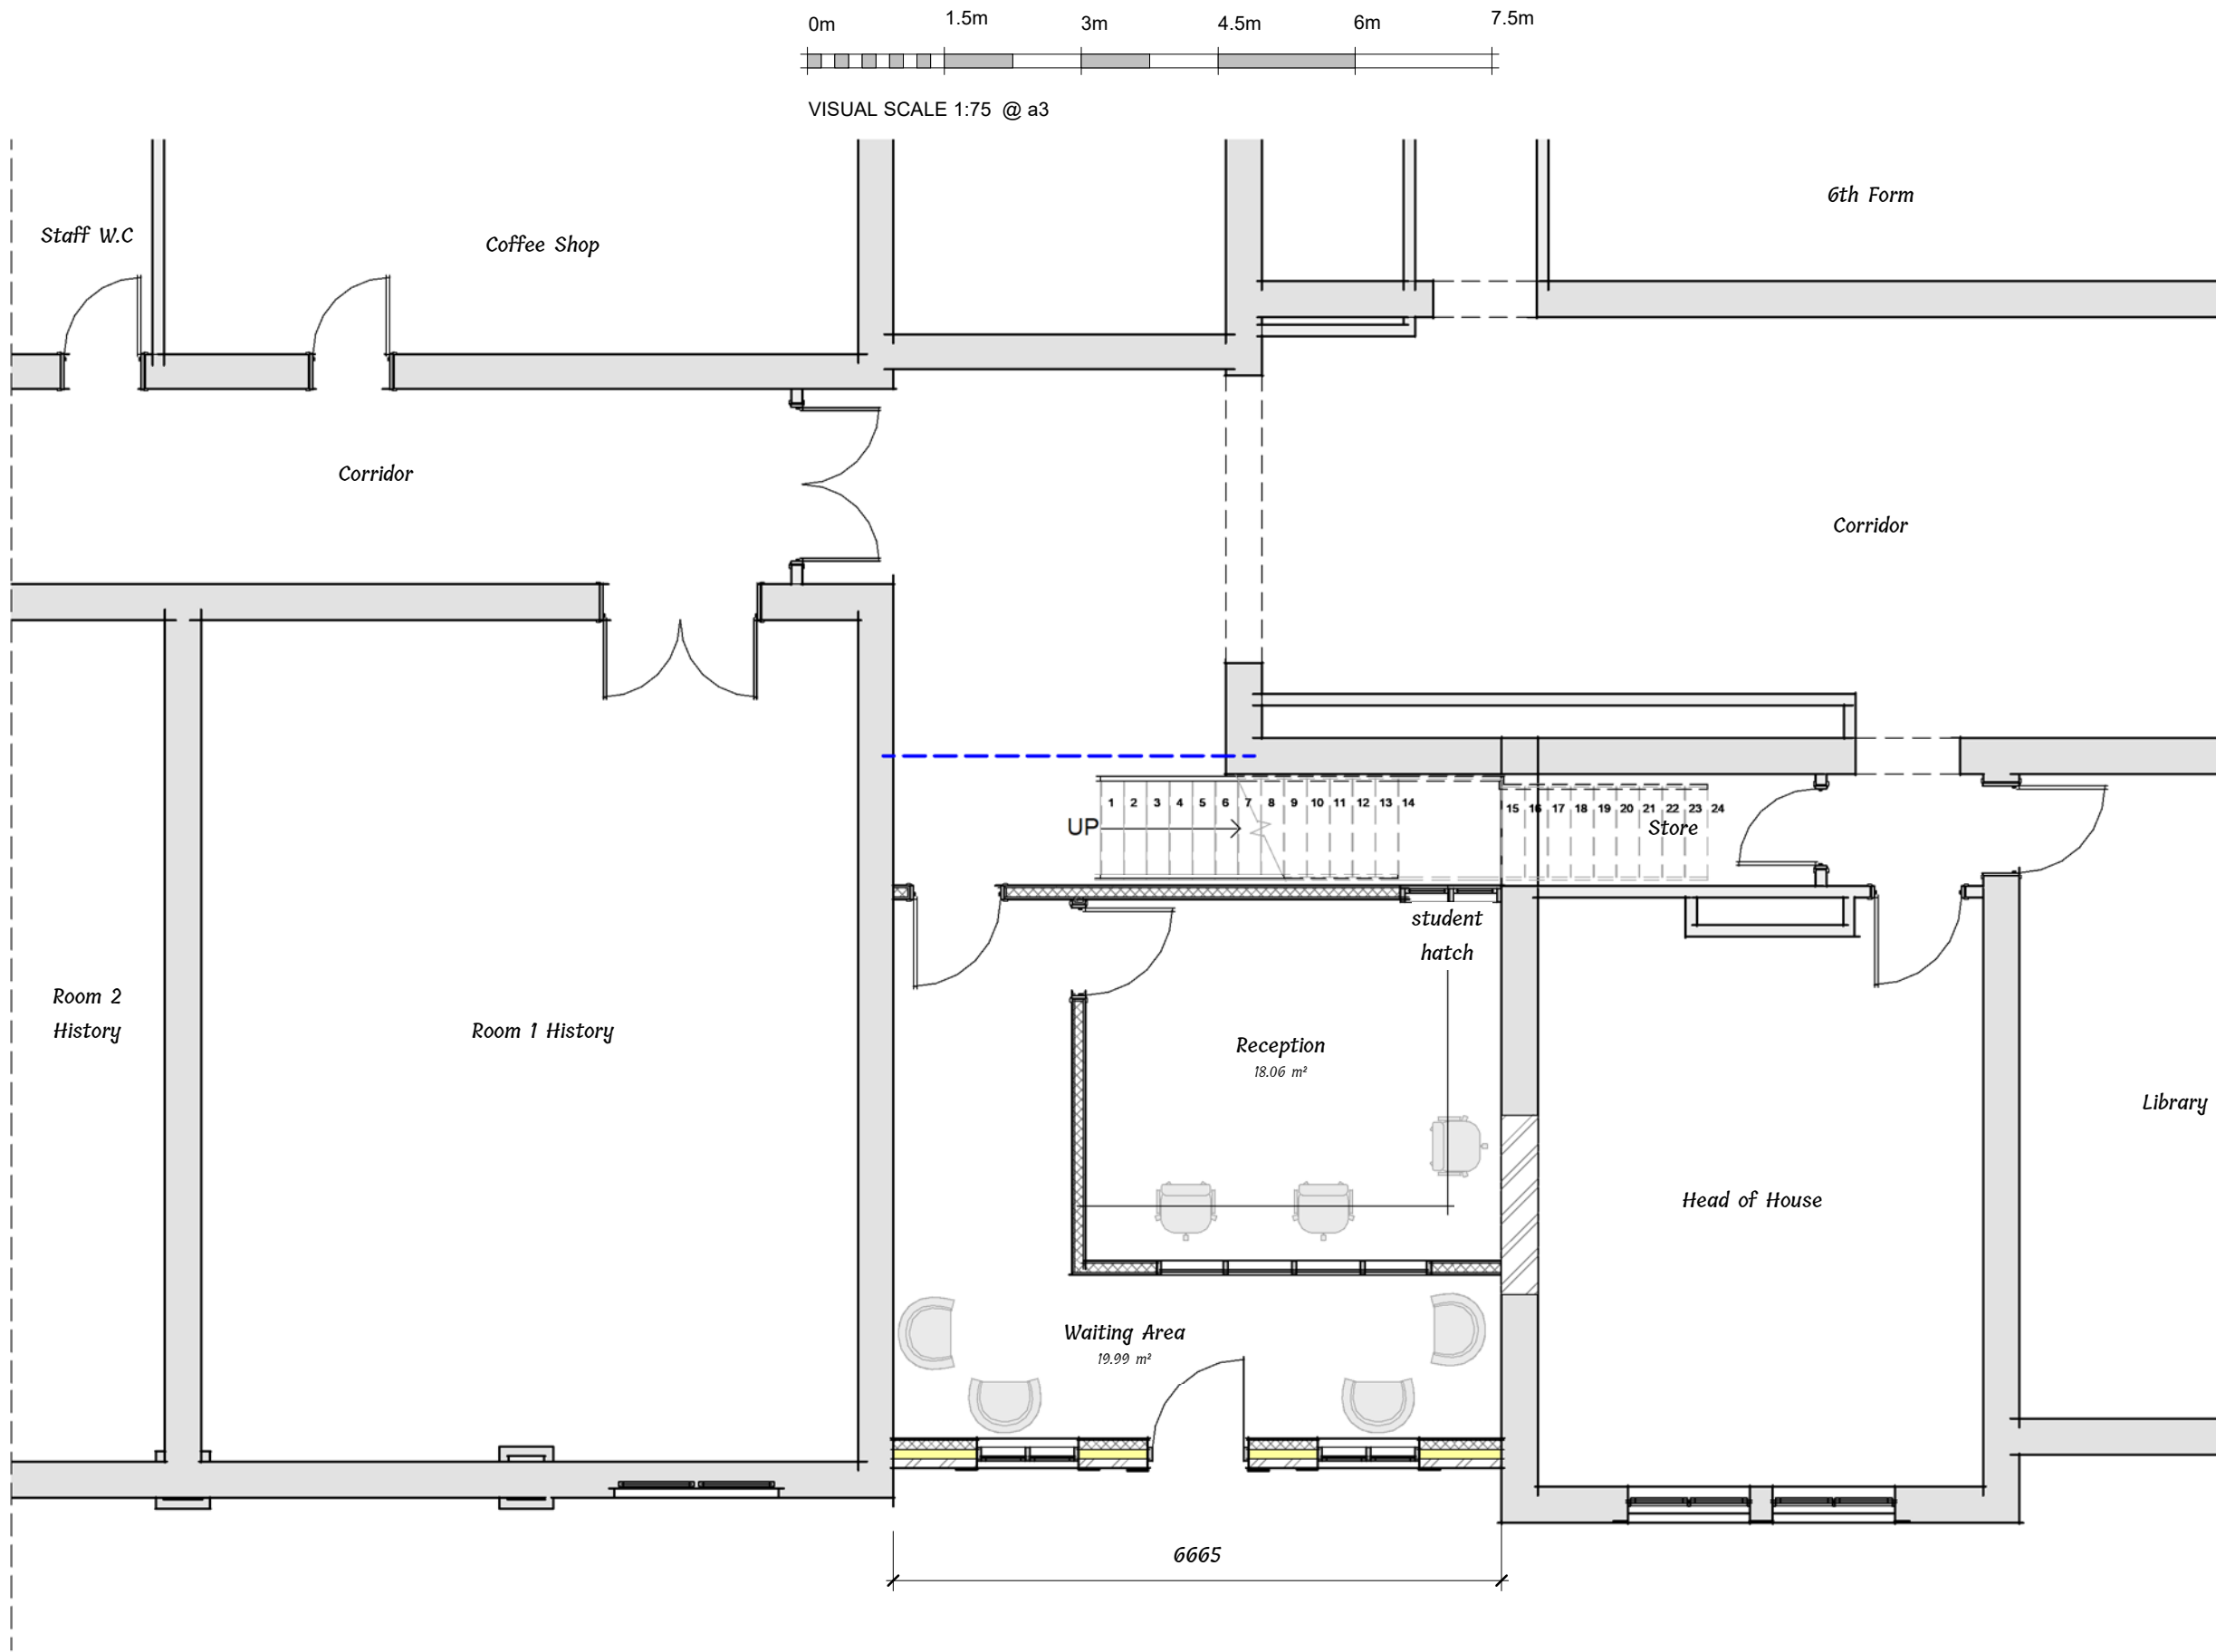

Proposed Part Ground Floor Layout

Drg No 2849 - 07 rev D

