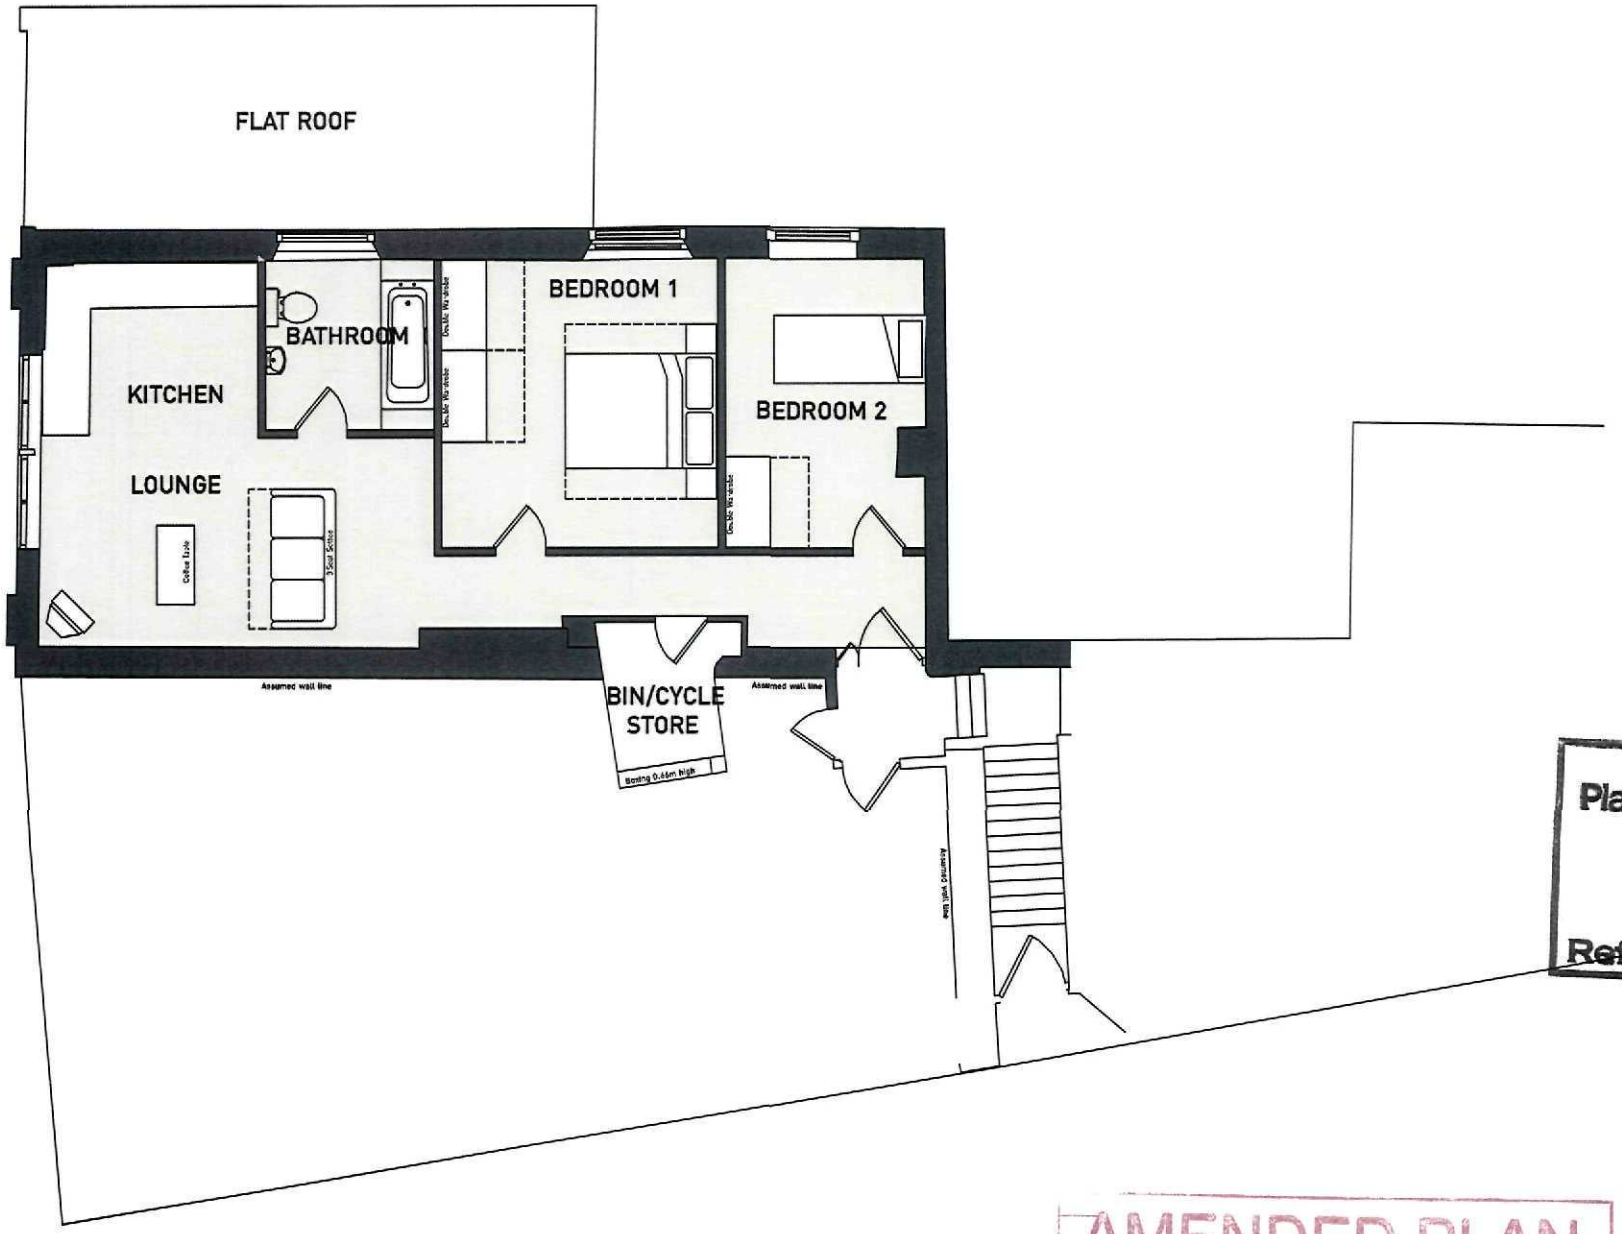


SHDC
Planning & Development
08 DEC 2011
Ref: 0815-11

37D New Road, Spalding

Proposed floor plan

AMENDED PLAN
Ref. A1

Finer Homes

www.pegasupg.co.uk
Team DH/AM
25 August 2011
1:100 @A4

M.0292_03

Pegasus Planning Group

| T 01285 886084 | F 01285 642348 | www.ppg-llp.co.uk |

© Copyright Pegasus Planning Group llp © Crown copyright. All rights reserved. Ordnance Survey Copyright Licence number 100042093 | Promap Licence number 100020449
Pegasus Urban Design is part of Pegasus Planning Group LLP. Drawing prepared for planning. Any queries to be reported to Pegasus for clarification