

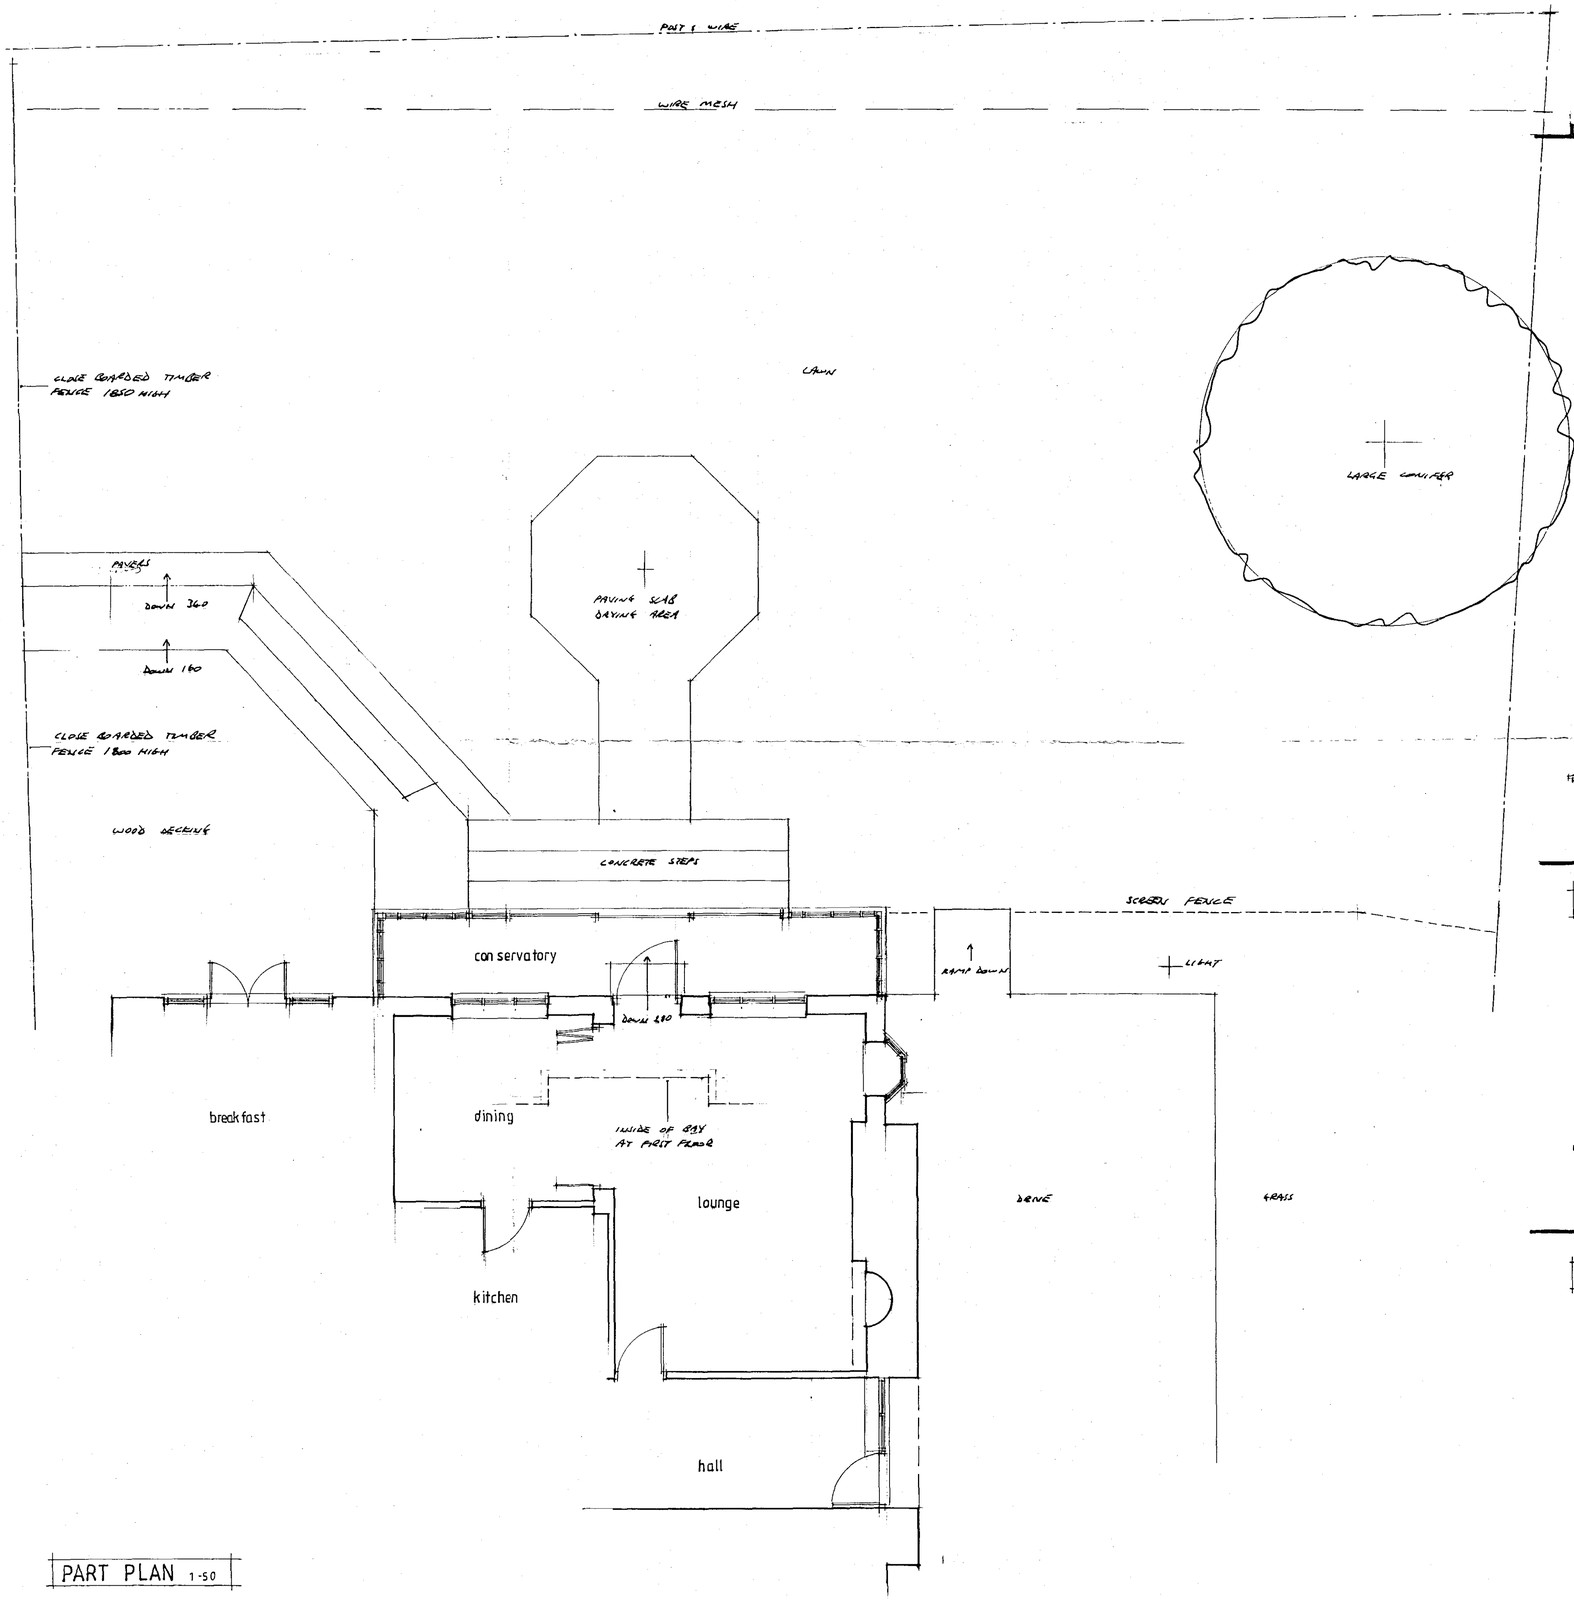



PART PLAN 1-50

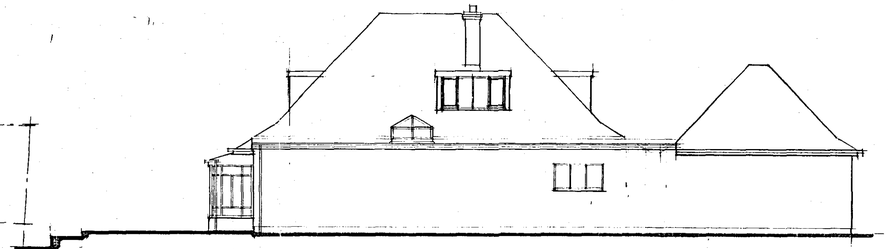


NORTH EAST 1-100

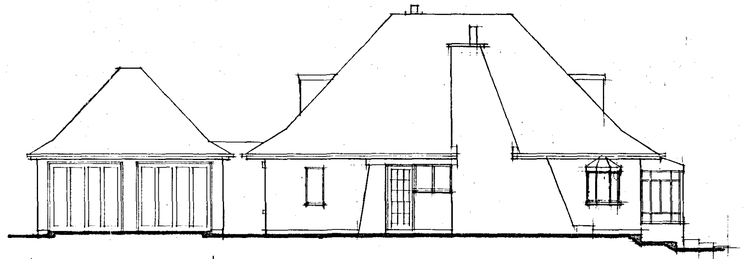

SOUTH WEST 1-100

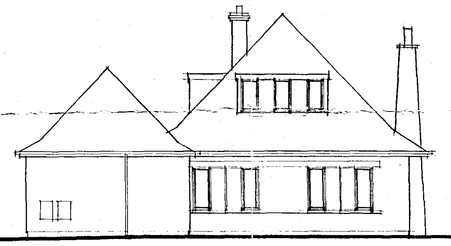

NORTH WEST 1-100

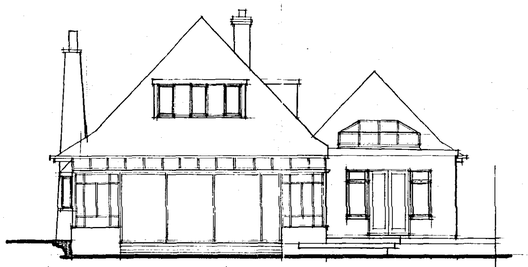

SOUTH EAST 1-100

DETERMINED PLAN

SHDC
Planning & Development
18 JUN 2004
Ref: 816/04

Contractor To Check All Dimensions On Site Before Work Commences.

Rev.	Date.	Init.	Revision Details.

PODDINGTONS
Architectural Design Consultants
Unit 7, The Flaxmill, Flaxmill Lane, Pinchbeck, Spalding, Lincs. PE11 3XQ.
Tel: 01775 720866 Fax: 01775 720877

Project.
MR & MRS R. BROWNE.
14 HALMER GATE, SPALDING.
PROPOSED ALTERATIONS & EXTENSION.

Drawing.
PLAN AS EXISTING

Scale.	Drawing. No.
AS SHOWN	3159-1
Drawn.	
Date. FEB 2004	Rev.