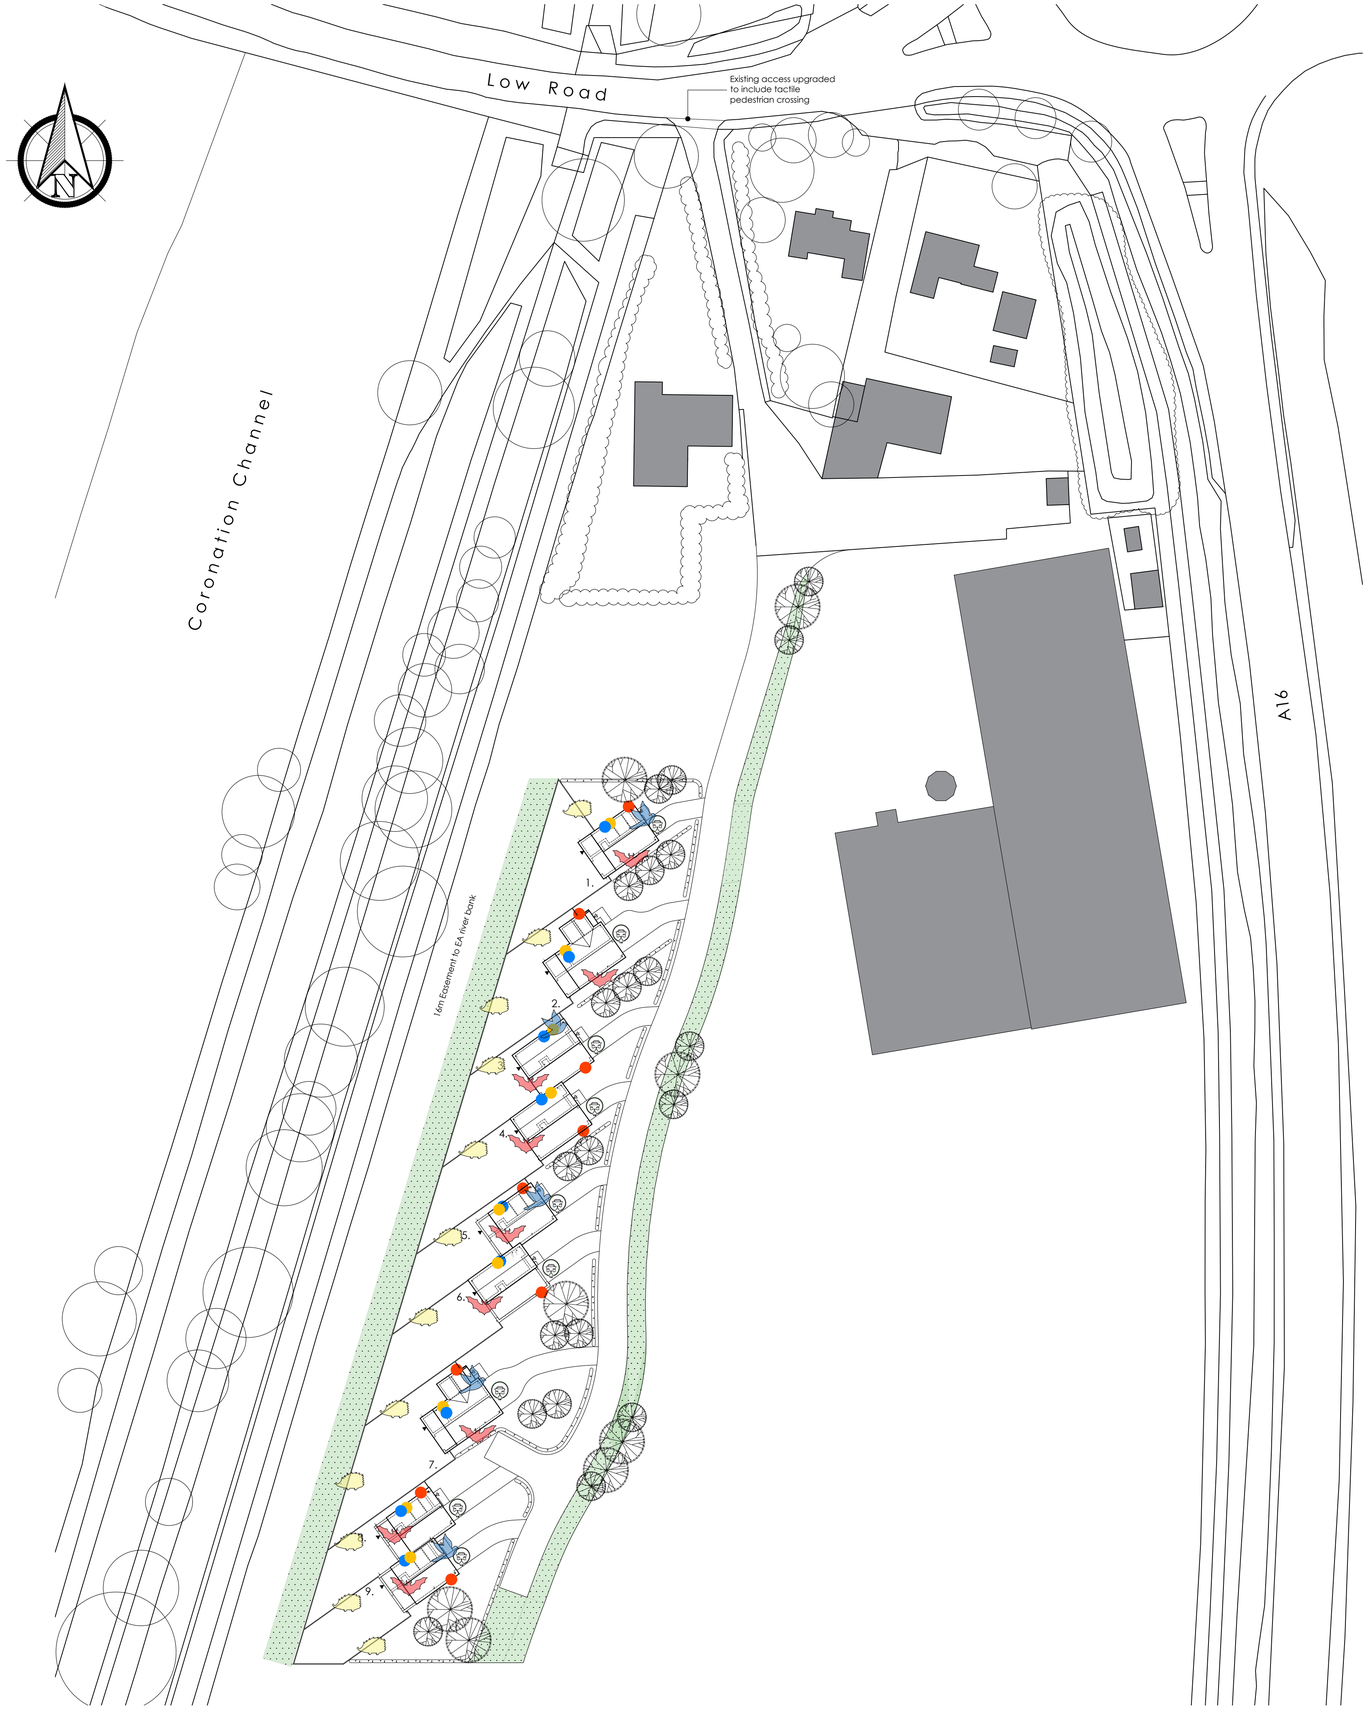


All discrepancies are to be brought to the attention of the below office.
The copyright to this drawing is owned by studio 11 architecture.

Housetype Schedule

2 Bedroom House 93.02 m²	Plots 3, 4, 6	3
3 Bedroom House 110.25 m²	Plots 1, 5, 8, 9	4
4 Bedroom House 139.65 m²	Plots 2, 7	2
	Total	9

KEY

- Existing tree/ landscaping to be retained
- Proposed Tree
- Proposed Hedge
- Proposed wildflower
- 1.2m Single Stand for SyncEV Charger with 7kW T7 PodPoint Solo 3 Car Charging Pod
- RSPB - Swift nest box (East, West or North orientation)
- Woodstone - Beaumeris Bat Box (South, South-East or South-West orientation)
- Hedgehog Highways - built into closeboard fence
- Water Connection Point
- Electric Connection Point
- BT Connection Point

REVISION	DATE	DRAWN	DESCRIPTION
B	21.08.2026	EG	Planning approved ecology enhancements added.
A	08.07.2026	EG	Service positions, and key items added.

ISSUE STATUS

PRELIMINARY

STUDIO11 architecture
KING'S LYNN INNOVATION CENTRE,
INNOVATION DRIVE, KING'S LYNN,
PE30 5BY

T: 01553 970033
E: design@studio11architecture.co.uk
W: www.studio11architecture.co.uk

CLIENT Denco Alliance

PROJECT Proposed residential development on land at Water Lane Nurseries, Spalding

DRAWING Construction Site Layout

DRAWN	PROJECT DESIGNER	PROJECT DIRECTOR
JC	EG	KB

DATE	SCALE	PAPER SIZE
05.06.2026	1:500 & 1:1250	A1

DRAWING NUMBER 661.CSL.01

STUDIO 11 ARCHITECTURE

ARCHITECTURE