STUDIO 11 ARCHITECTURE

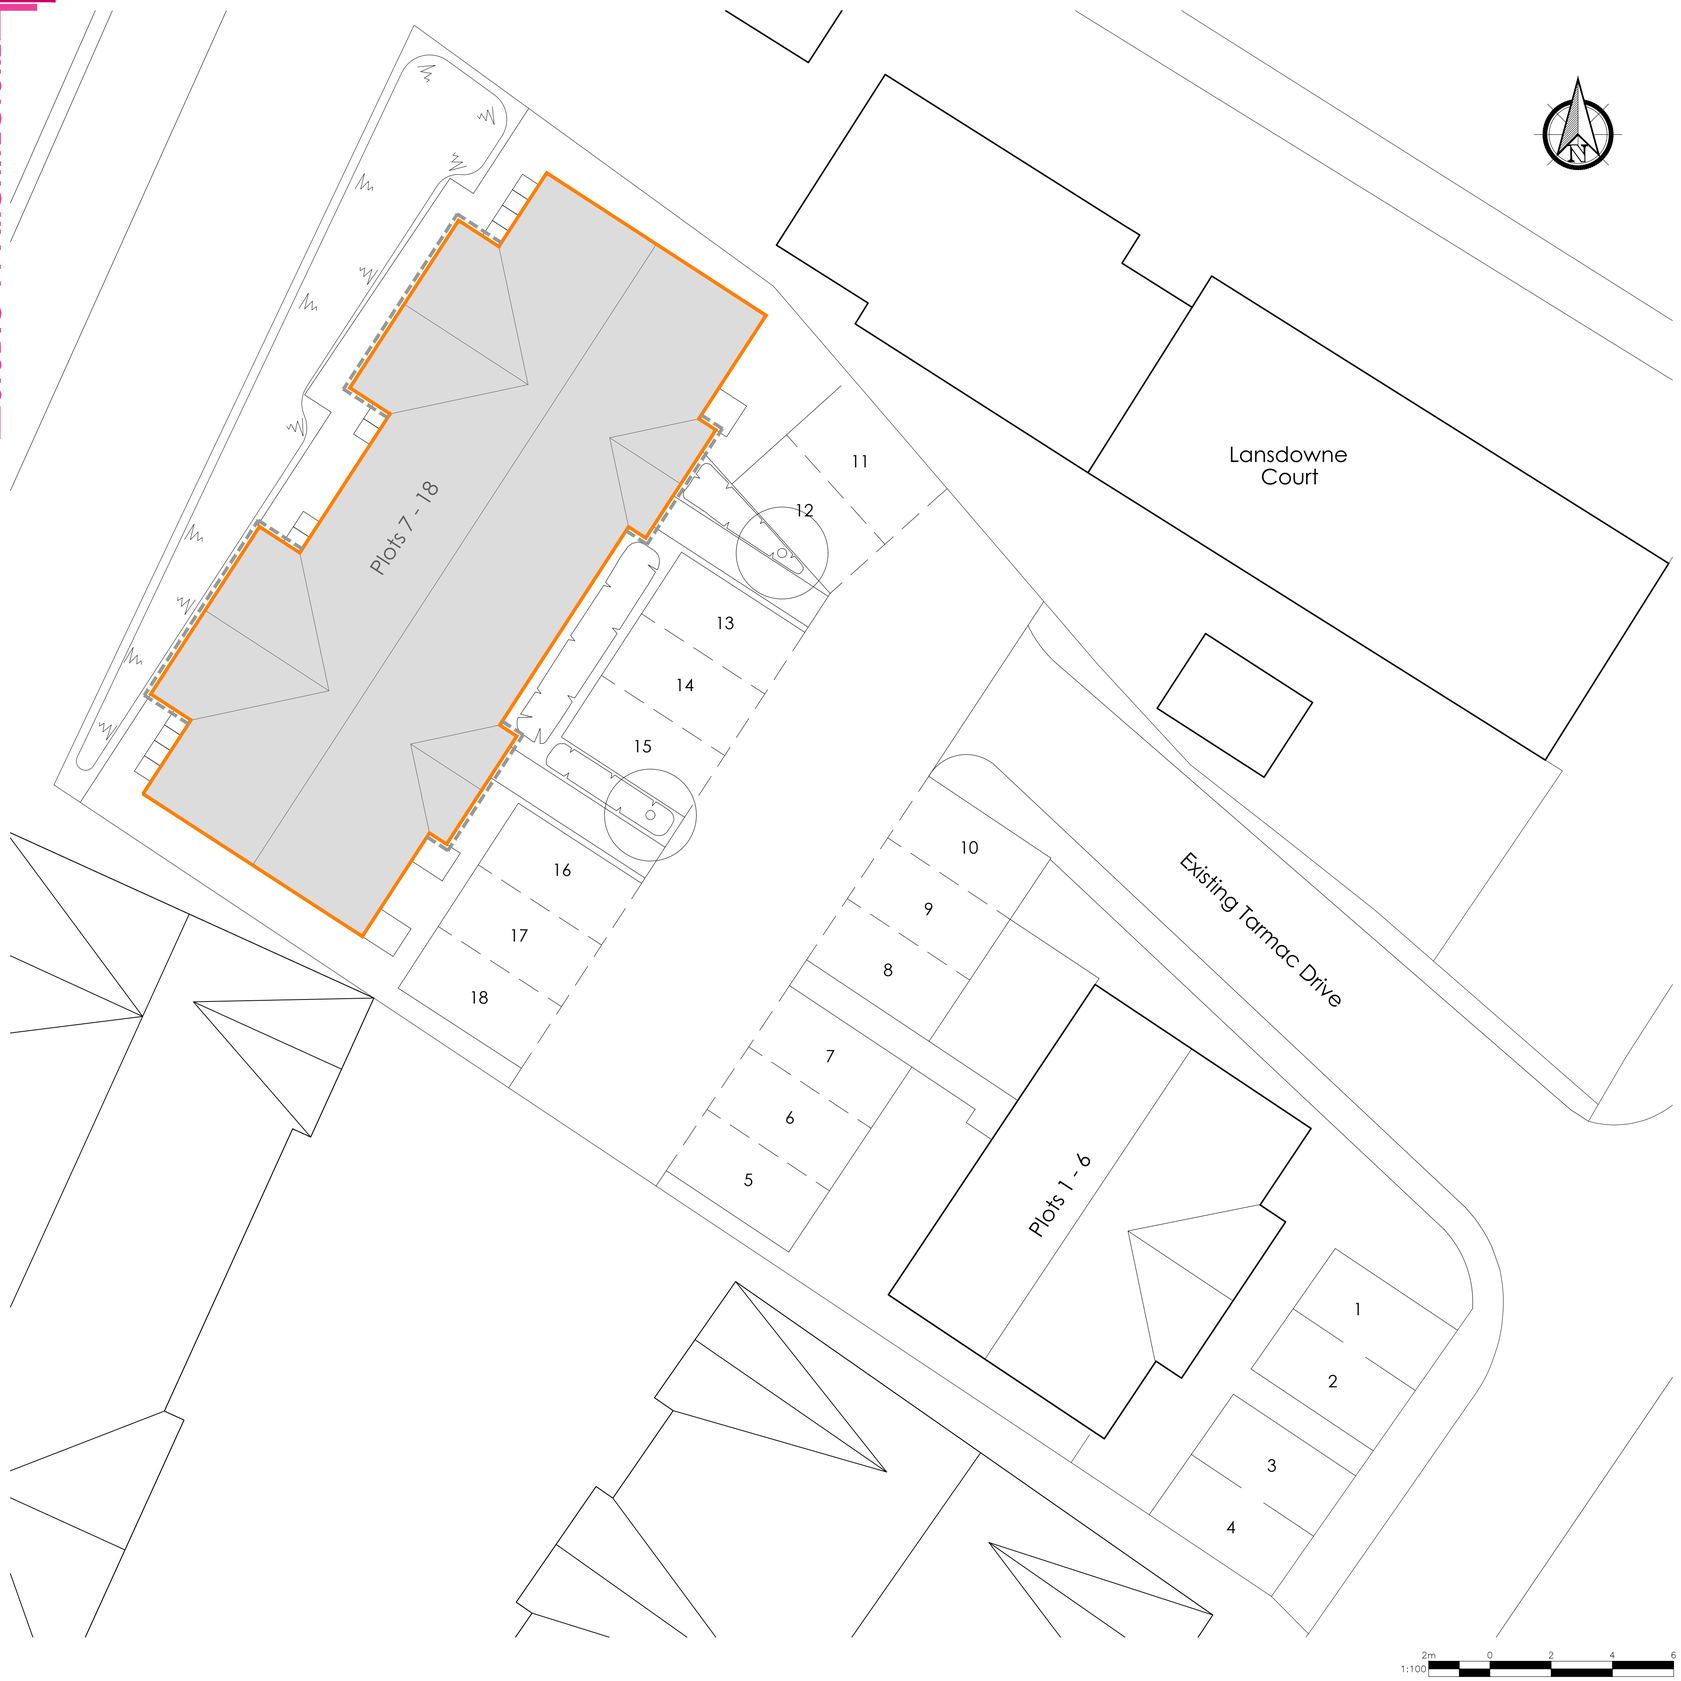

All discrepancies are to be brought to the attention of the below office.

The copyright to this drawing is owned by studio 11 architecture.

KEY

Walls - Facing brickwork below and above DPC including brick details. Colour as follows:

TBS Maubray

Boarding - Cedral Lap wood effect boarding, colour as follows:

Black (C50)

Roof - Wienerberger concrete roof tiles, colour as follows:

Wienerberger Calderdale Edge Light Grey

Windows & Doors - Design in accordance with housetype drawings, colour white.

Soffit & Fascia - Design in accordance with housetype drawings, colour white.

Meter Boxes - Design in accordance with housetype drawings, colour white.

Rainwater Goods - Half round gutters with round downpipes, colour black.

REVISION	DATE	DRAWN	DESCRIPTION
B	02.11.2023	EG	Bricks and cladding updated.
A	13.09.2023	EG	Bin storage added.

ISSUE STATUS

PRELIMINARY

STUDIO11 architecture

KINGS LYNN INNOVATION CENTRE
INNOVATION DRIVE, KINGS LYNN,
NORFOLK, PE30 5BY

T: 01553 970033
E: design@studio11architecture.co.uk
W: www.studio11architecture.co.uk

CLIENT Scenic Homes Ltd

PROJECT Roman Bank, Spalding

DRAWING External Materials Plan

DRAWN	PROJECT DESIGNER	PROJECT DIRECTOR
EG	KB	KB
DATE	**SCALE**	**PAPER SIZE**
14.08.2023	1:100	A1

DRAWING NUMBER

562.EMP.01

Working in partnership with **Ralph Charman Associates** & **Eleven Consultants**

ARCHITECTURE