See P118

Chapel

B M 13·46

Mary and
Mas's Church
C of E)

20.62
ennis Courts

Pond
Aviary

B M 14·97

20.57
20.49
20.58
20.59
20.50
20.51
20.60
20.61
Rose Briars
20.54
20.65
20.64
20.66
20.55
20.56
20.32
El Sub Sta
20.25
20.24
20.23
20.52

Community Centre

OAK COURT

LIME COURT

STONEGATE

Halmer Grange

B M 11·30

Drain

Spalding High School

Tennis Court
Tennis Courts

B M 11·26

B M 11·06

Eastleigh
The Bungalow

ALEXANDRA ROAD

MALMORE GATE

St Margarets
Stmoltoy
Tullbrose
Dunedin
Rosedale
Toffodale

PO


TCB

B M 10·47

23 AUG 1994
0819/94




east

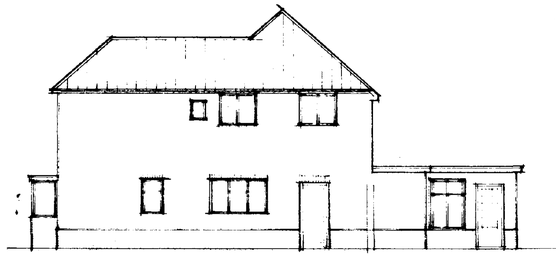


north




west

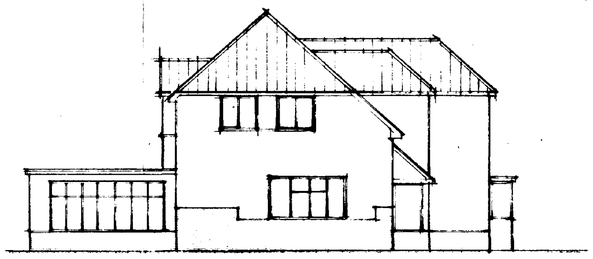

south

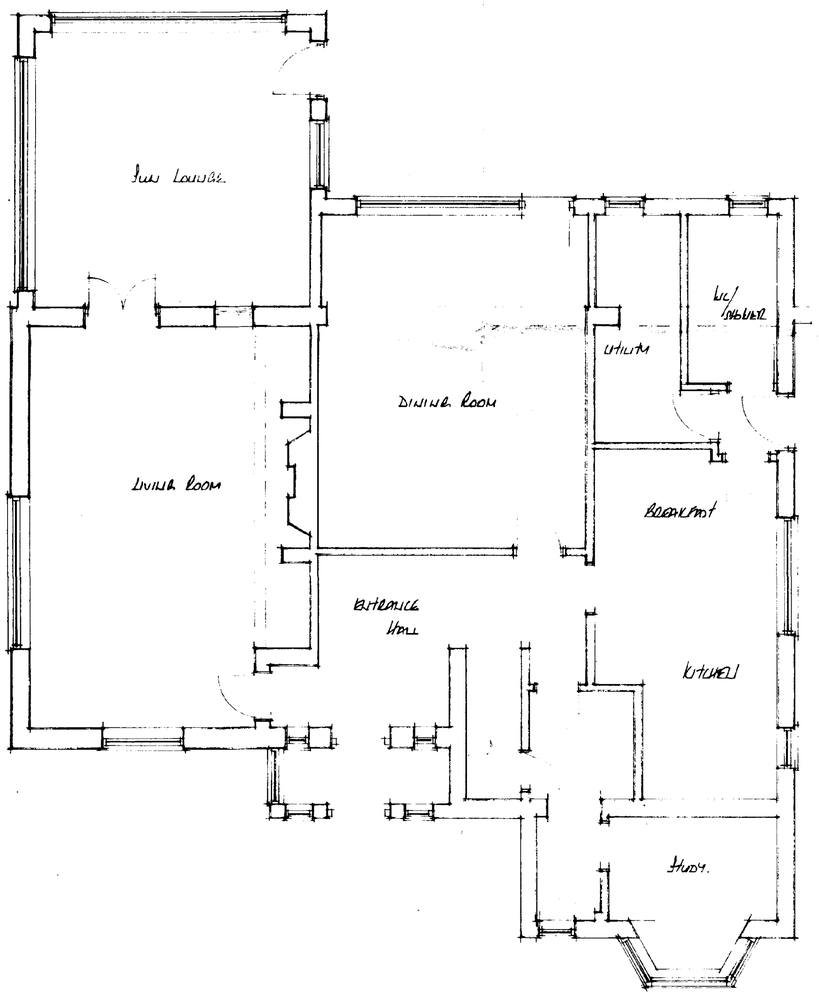

ground floor

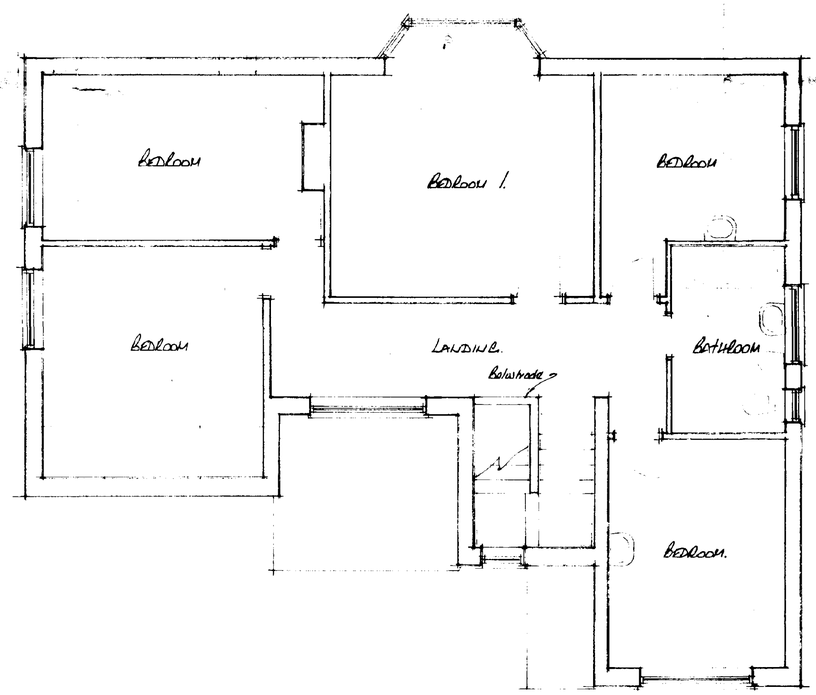

first floor

SOUTH HOLLAND D.C.
PLAN DEPT.
23 AUG 1994
DTE. 23.09.94.

DETERMINED
PLAN

A		
	Date	Revisions

© copyright

East
Midlands
Design
Associates

"Willow Lodge",
Horseshoe Road,
Spalding,
Lincs. PE11 3JA
Tel: Spalding (0775) 767968

Client
Mr P. & Mrs J Osborne

Job Title
'Rosebriars'
Stonegate
Spalding.
Lincs

Drawing Title
Plan & Elevations
As existing


Scale

Date | Drawn by

Drg. No. 94/A1/01 | Rev.




east

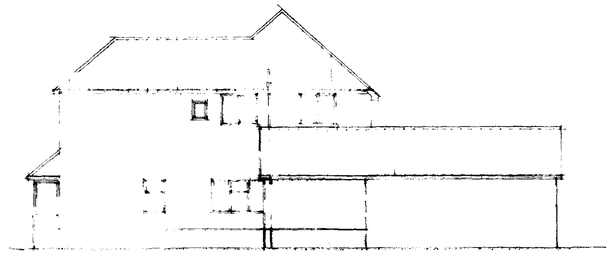


north




west

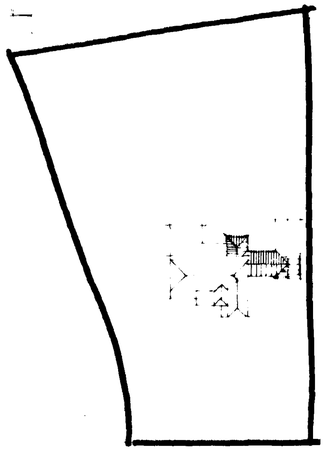

block plan

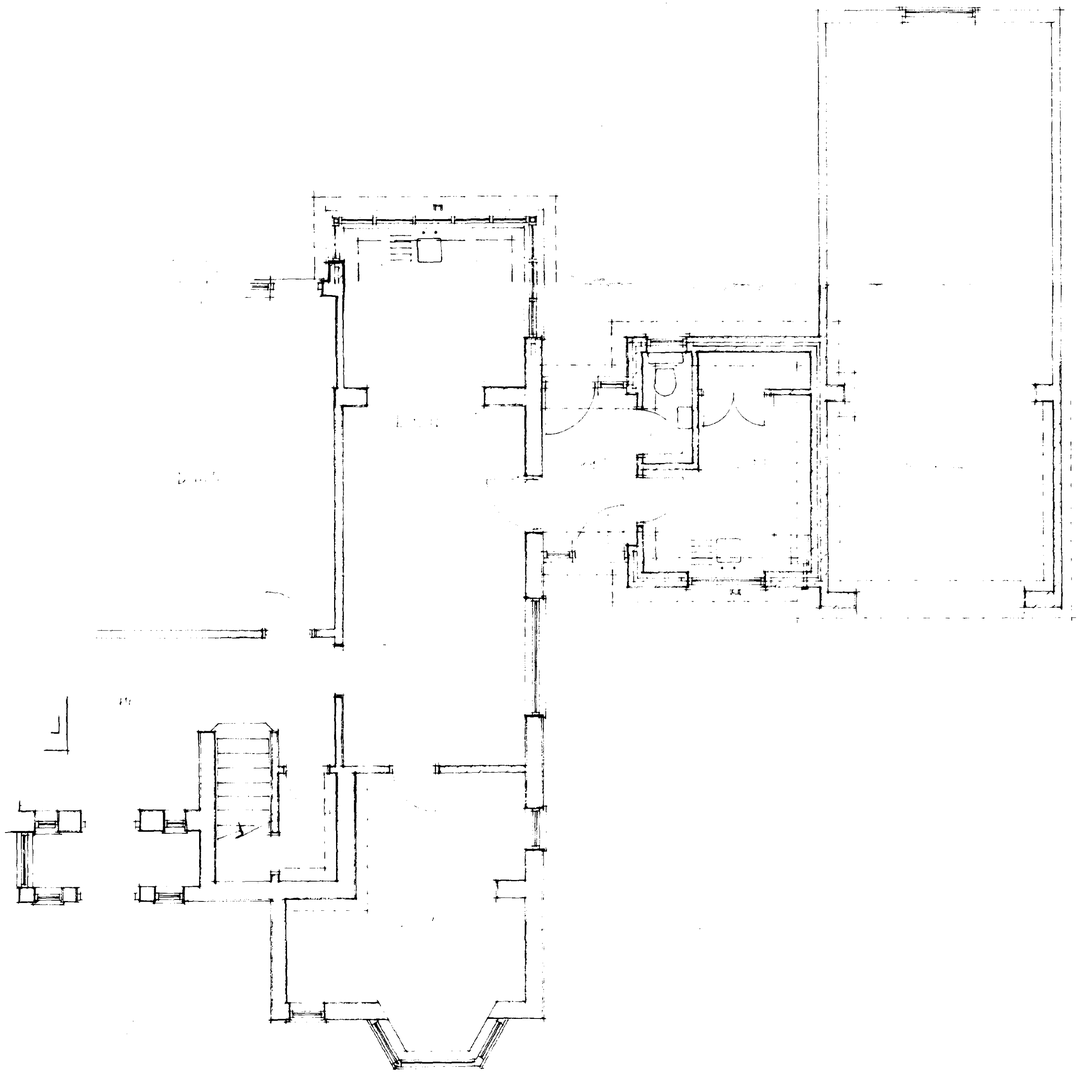

ground floor

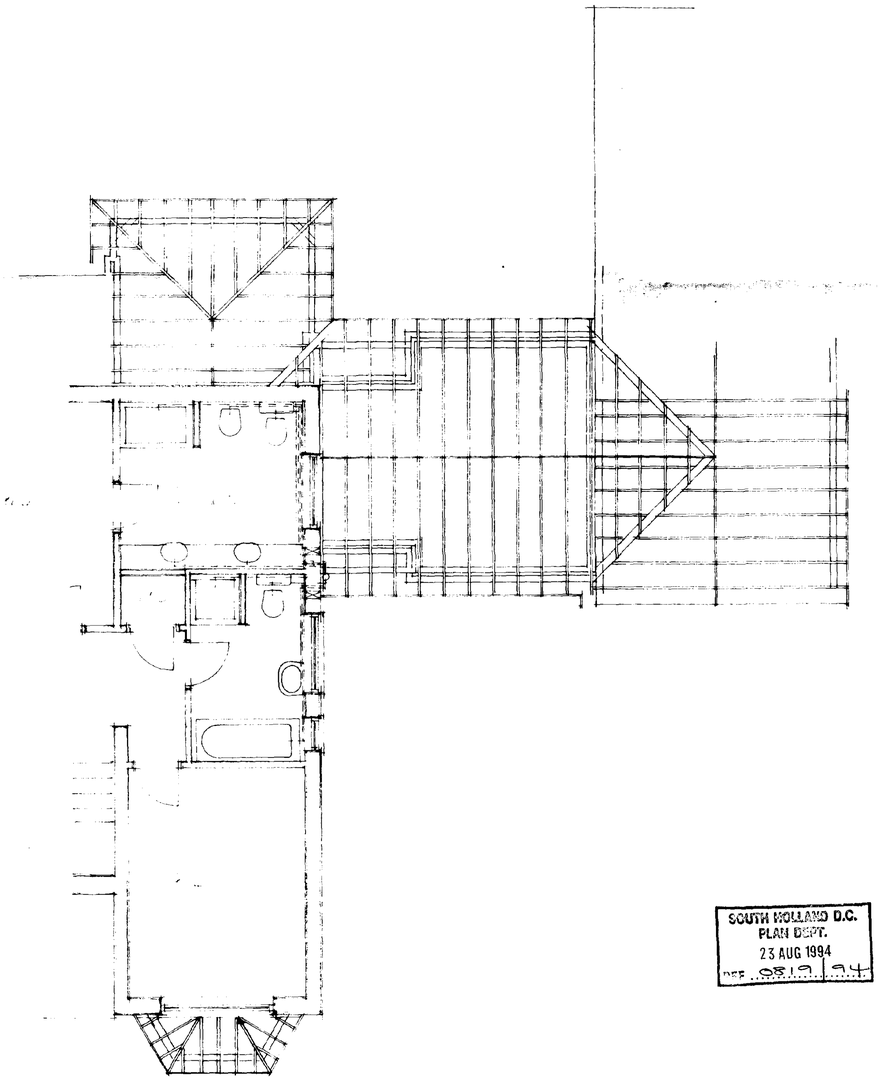

first floor

SOUTH HOLLAND D.C.
PLAN DEPT.
23 AUG 1994
REF 0819/94

DETERMINED PLAN

A		
	Date	Revisions

© copyright

East
Midlands
Design
Associates

"Willow Lodge",
Horseshoe Road
Spalding.
Lincs. PE11 3JA
Tel: Spalding (0775) 767968

Client
MR P & MRS J OSBORNE

Job Title
'ROSEBRIARS'
STOVECATE
SPALDING.
LINCS

Drawing Title
PLANS . ELEVATIONS
AS PROPOSED

Scale 1:50, 1:100, 1:500

Date DEC 94 | Drawn by AL

Drg. No. 94/41/03 | Rev