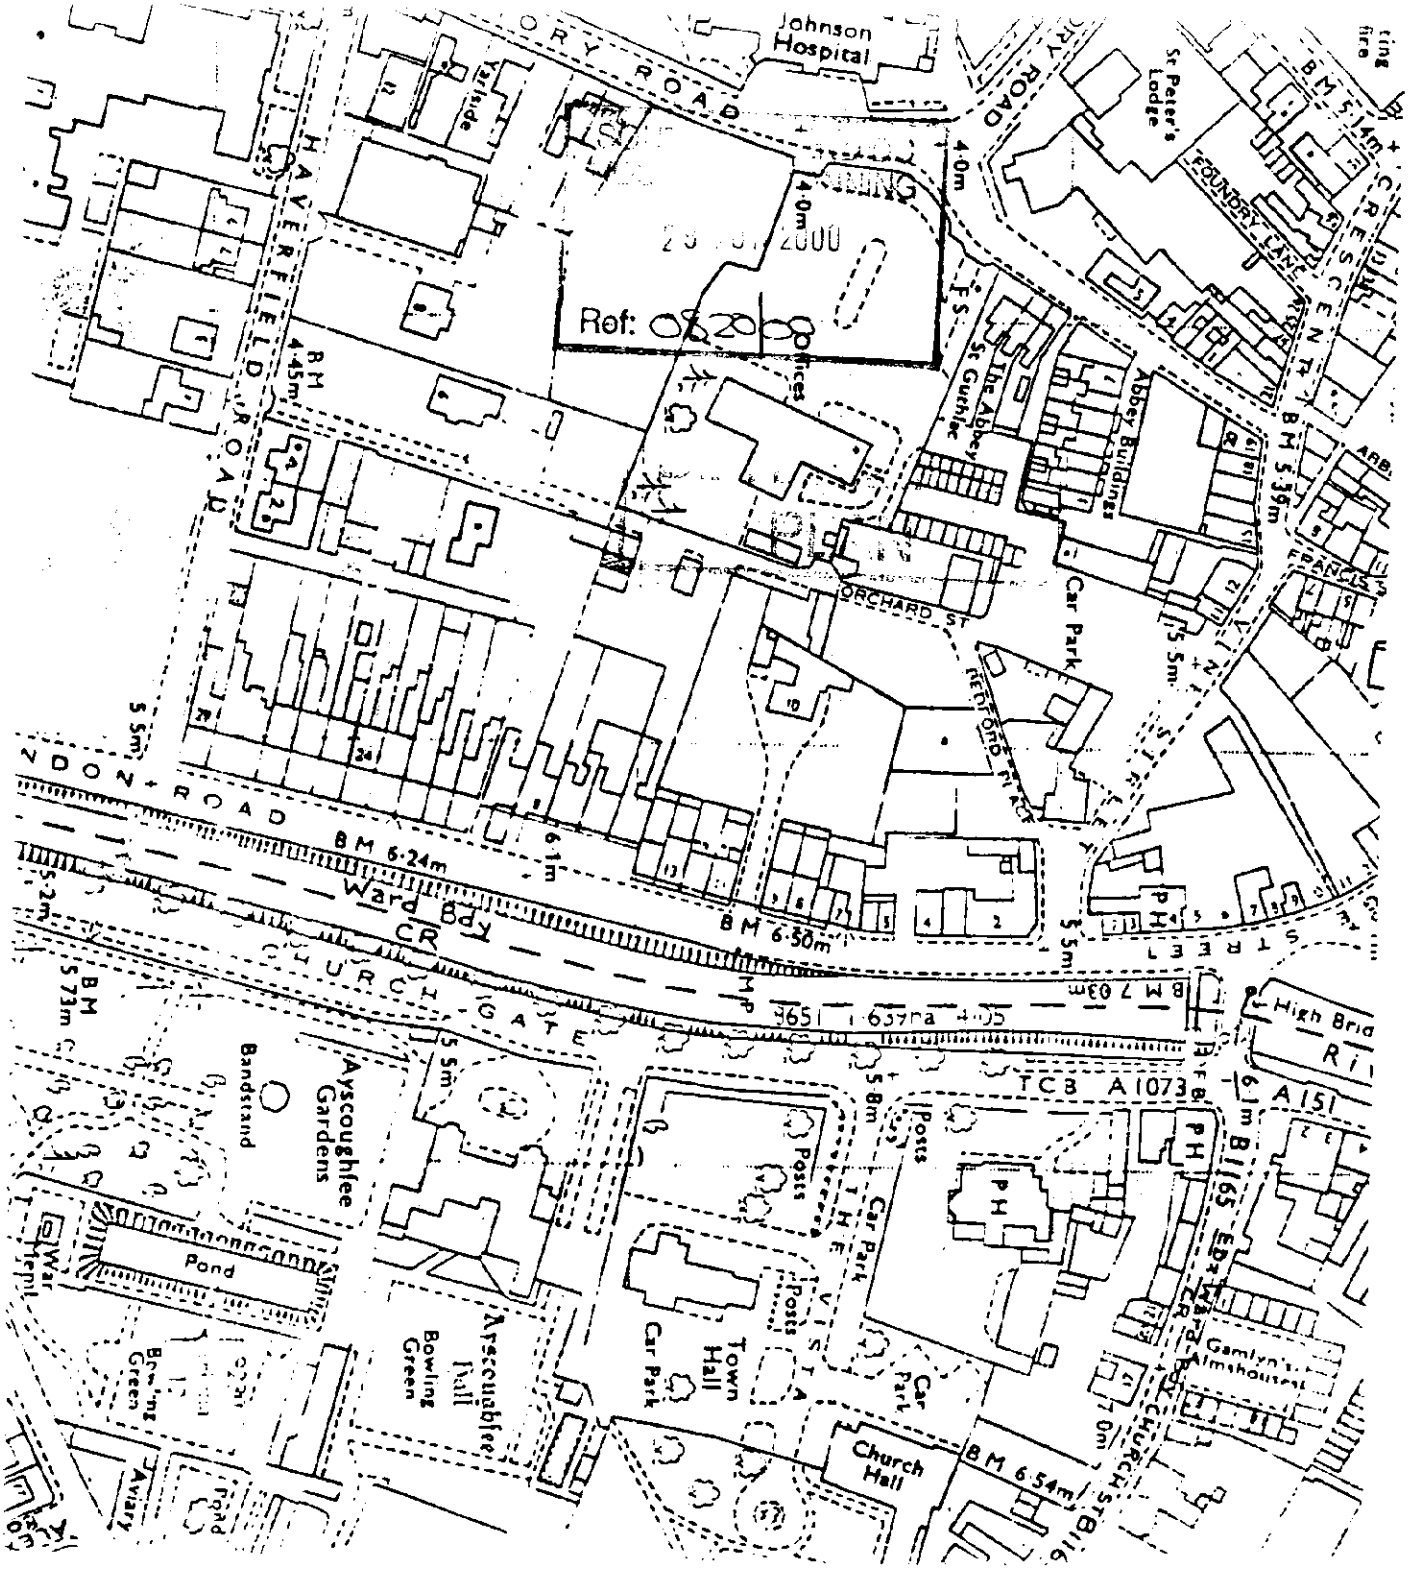
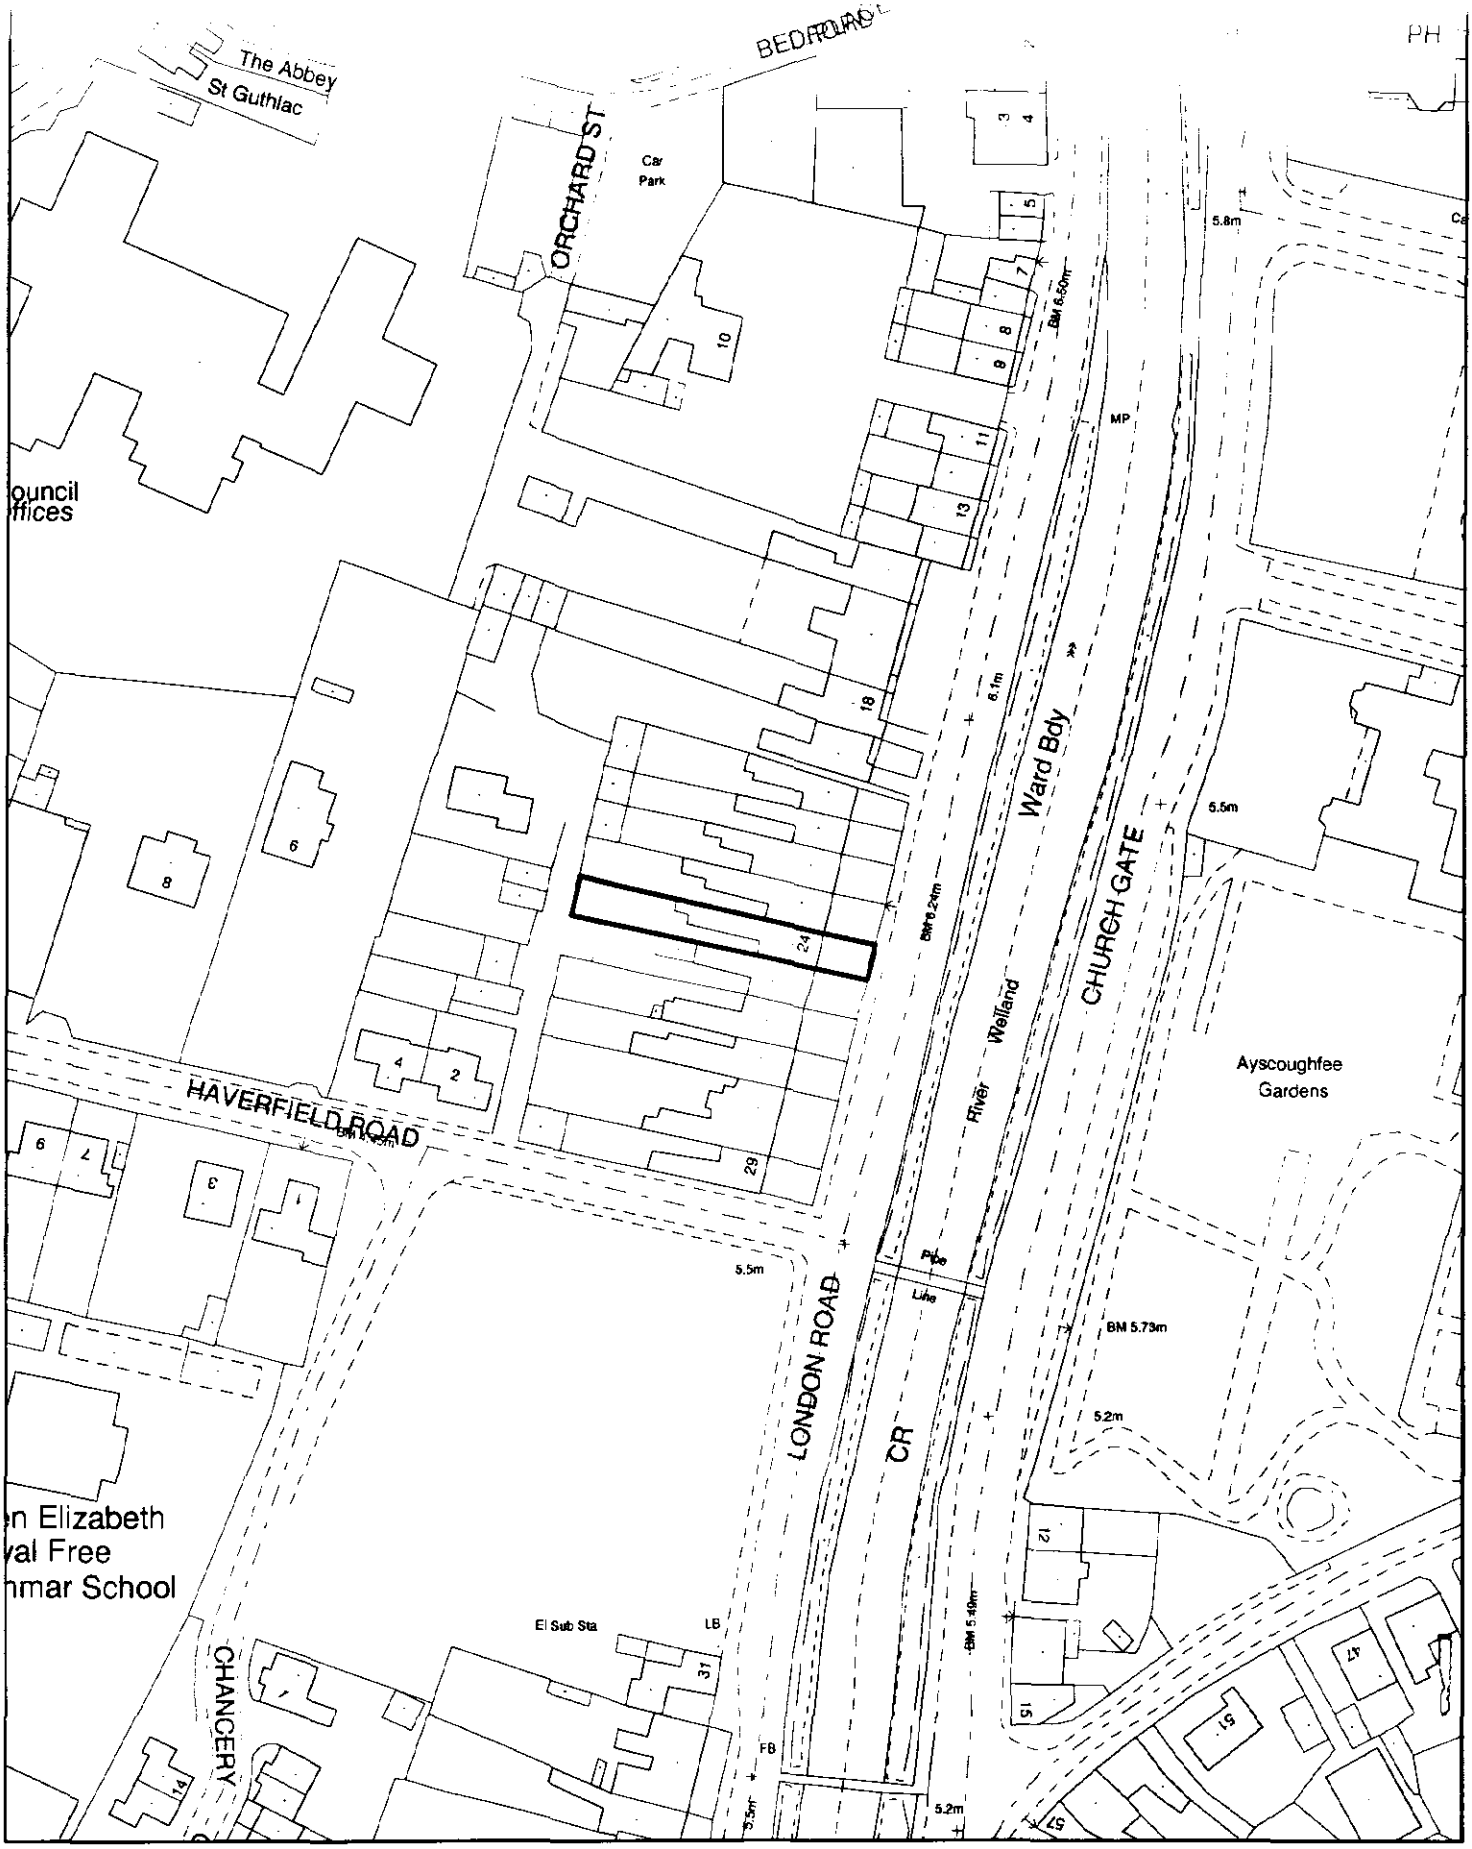

Johnson Hospital
ORY ROAD
HAVERFIELD ROAD
Ref: 0620/08
4·0m
St Peter's Lodge
FOUNDRY LANE
CRESCENT
BM 5·14m
BM 5·39m
St Guthlac
Abbey Buildings
Car Park
ORCHARD ST
REDFORD PLACE
FRANCIS ST
STREET
BM 4·45m
5·5m
ZDON ROAD
BM 6·24m
BM 6·50m
Ward Bdy
CR
CHURCH GATE
BM 7·03m
BM 5·73m
High Brid
TCB
A1073
A151
B1165
Ayscoughfee Gardens
Bandstand
Pond
War Meml
Ayscoughfee Hall
Bowling Green
Town Hall
Car Park
Posts
PH
Gamlyn's Almshouses
Church Hall
BM 6·54m
Aviary
Pond




SOUTH HOLLAND DISTRICT COUNCIL

FILE COPY

**Planning Application Location Plan**
**Ward Member Notification**


**H16/0820/00**

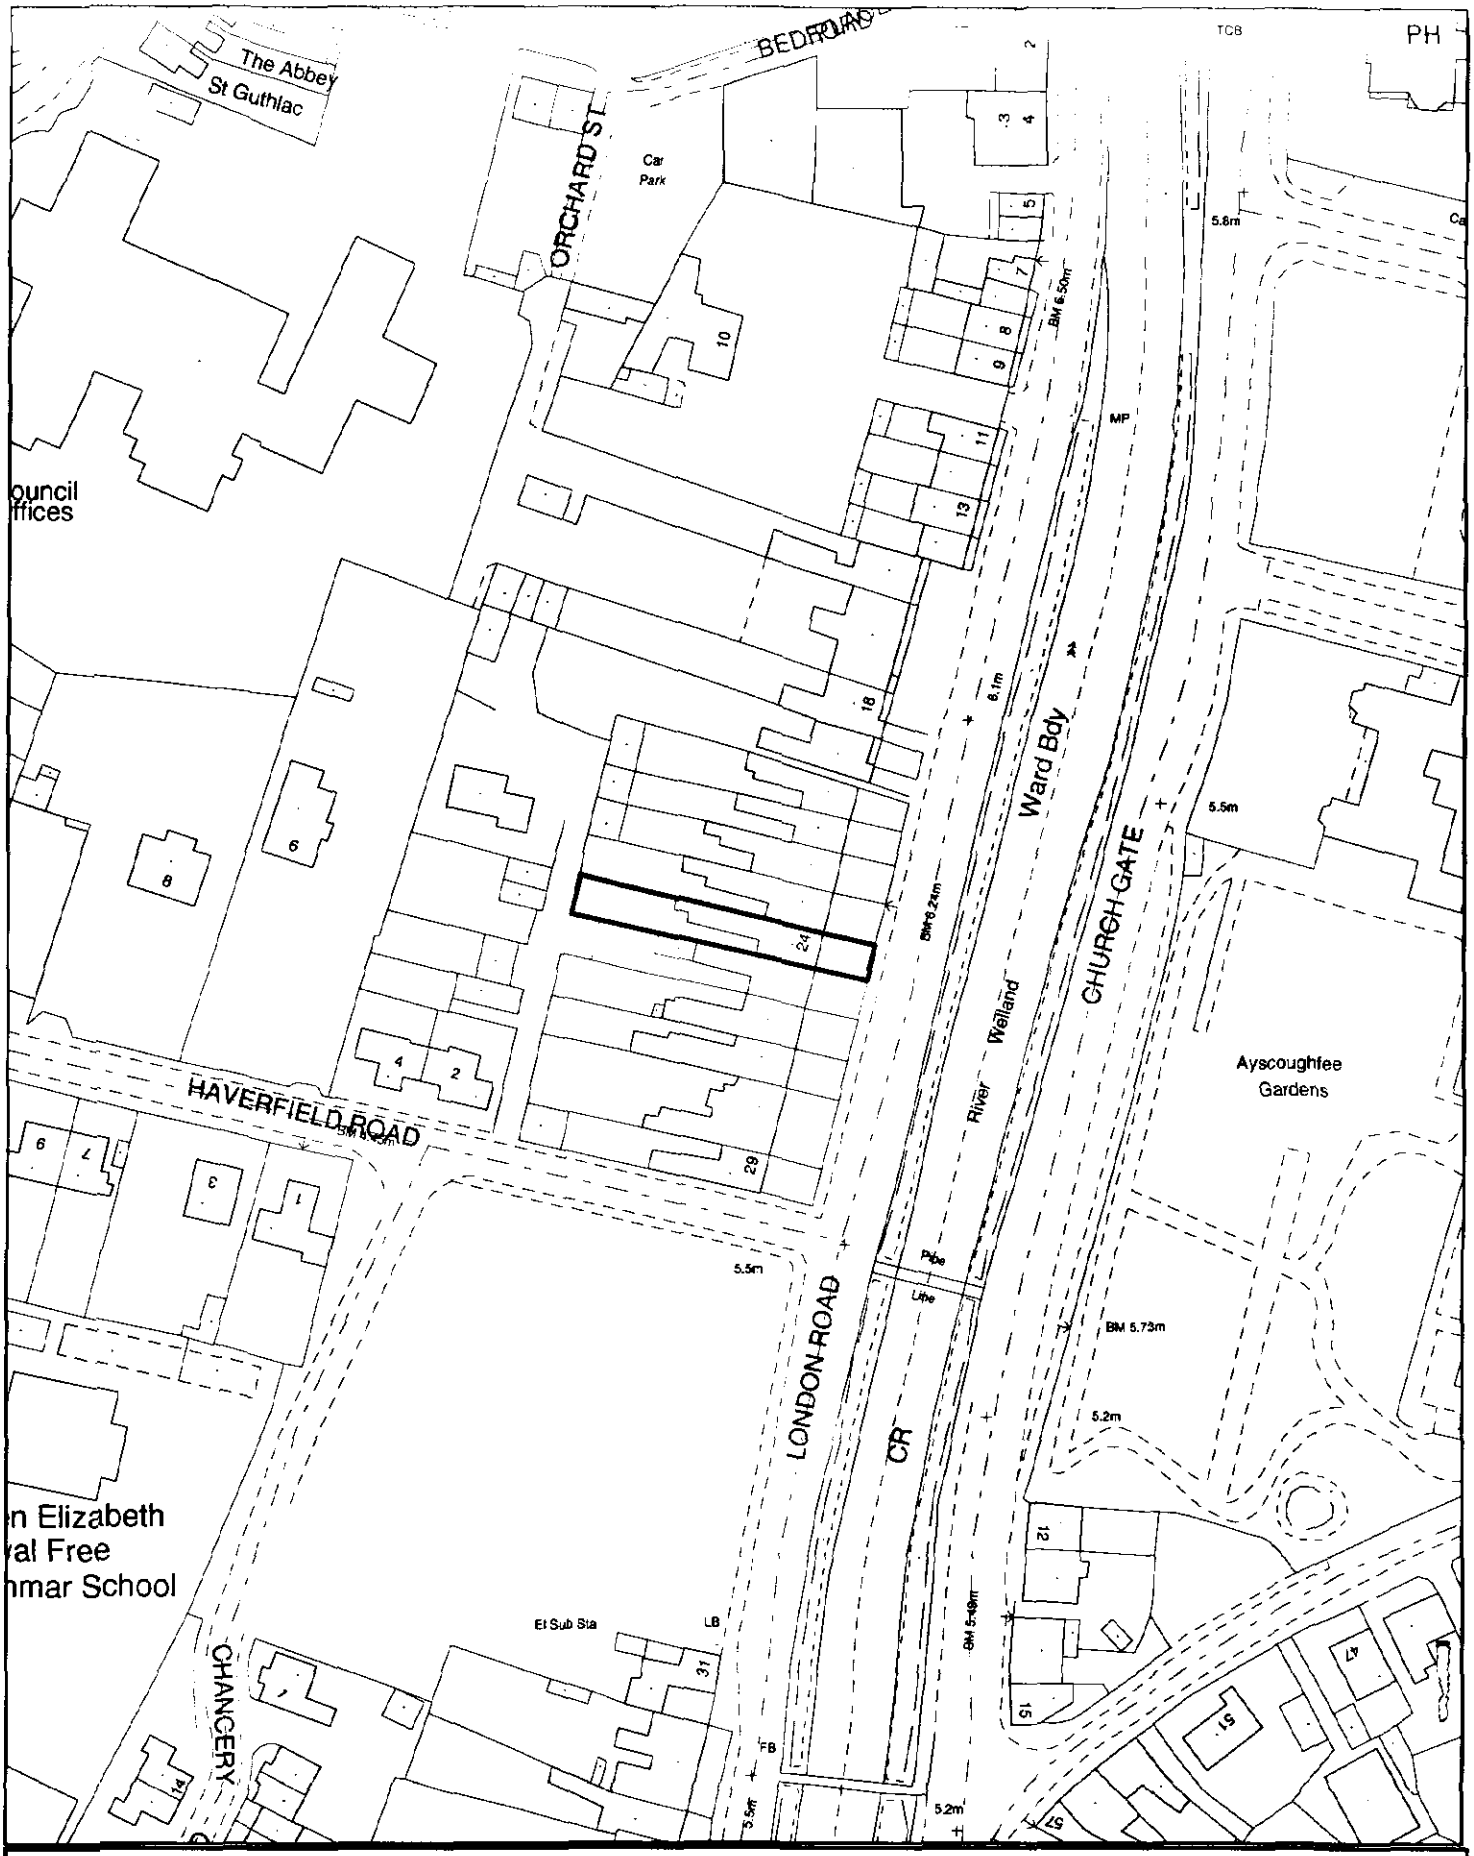Scale: 1:1250

Housing and Planning Services Department

Council Offices, Priory Road, Spalding, Lincolnshire
PE11 2XE

PLEASE DO NOT COPY THIS PLAN
This map is reproduced from Ordnance Survey material with permission of Ordnance Survey on behalf of Her Majesty's Stationery Office (c) Crown copyright. Unauthorised reproduction infringes Crown copyright and may lead to prosecution or civil proceedings. South Holland District Council LA079413 2000




SOUTH HOLLAND DISTRICT COUNCIL

Council Offices, Priory Road, Spalding,
Lincolnshire PE11 2XE

This copy has been produced specifically for the map return scheme purposes only. No further copies may be made.

Scale: 1:1250

This map is reproduced from Ordnance Survey material with permission of Ordnance Survey on behalf of Her Majesty's Stationery Office (c) Crown copyright. Unauthorised reproduction infringes Crown copyright and may lead to prosecution or civil proceedings. South Holland District Council LA079413 2000