
George BARNSDALE & Sons
ESTABLISHED 1884

A Heritage Built in Wood

SUPERSEDED

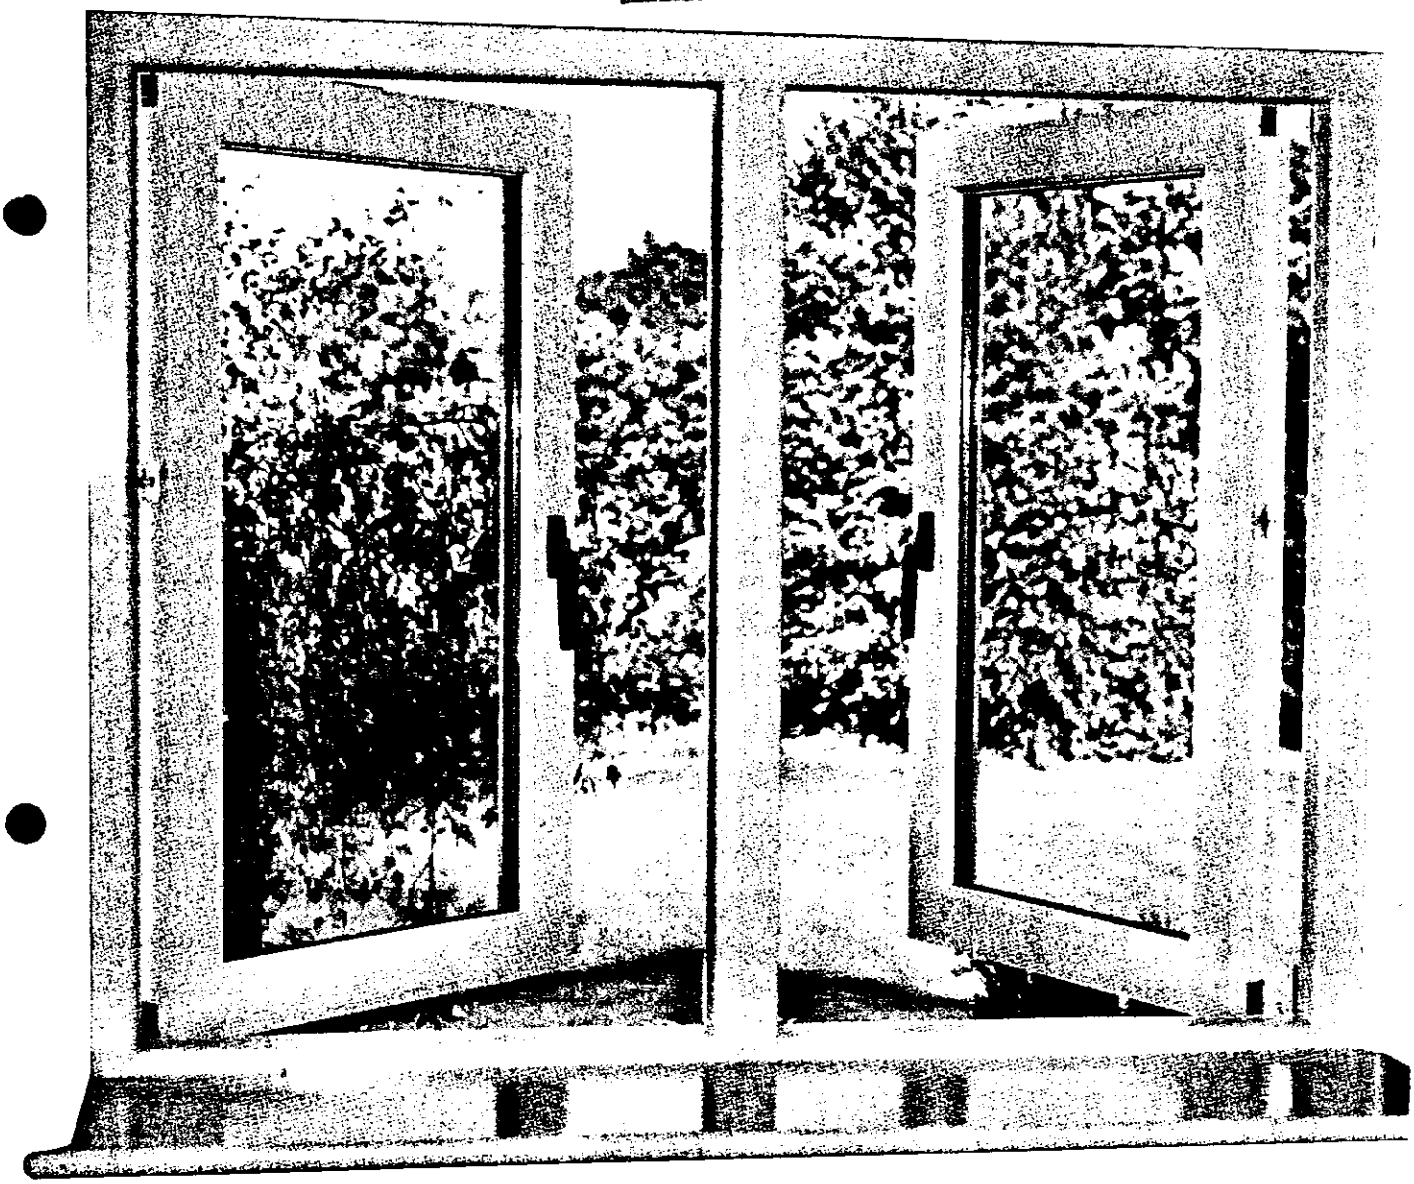


High Quality,
Made to Measure Windows

Barnsdale Windows
Flush Casement

CI/SfB (31.3) Xi3

March 1996

Standard Sections

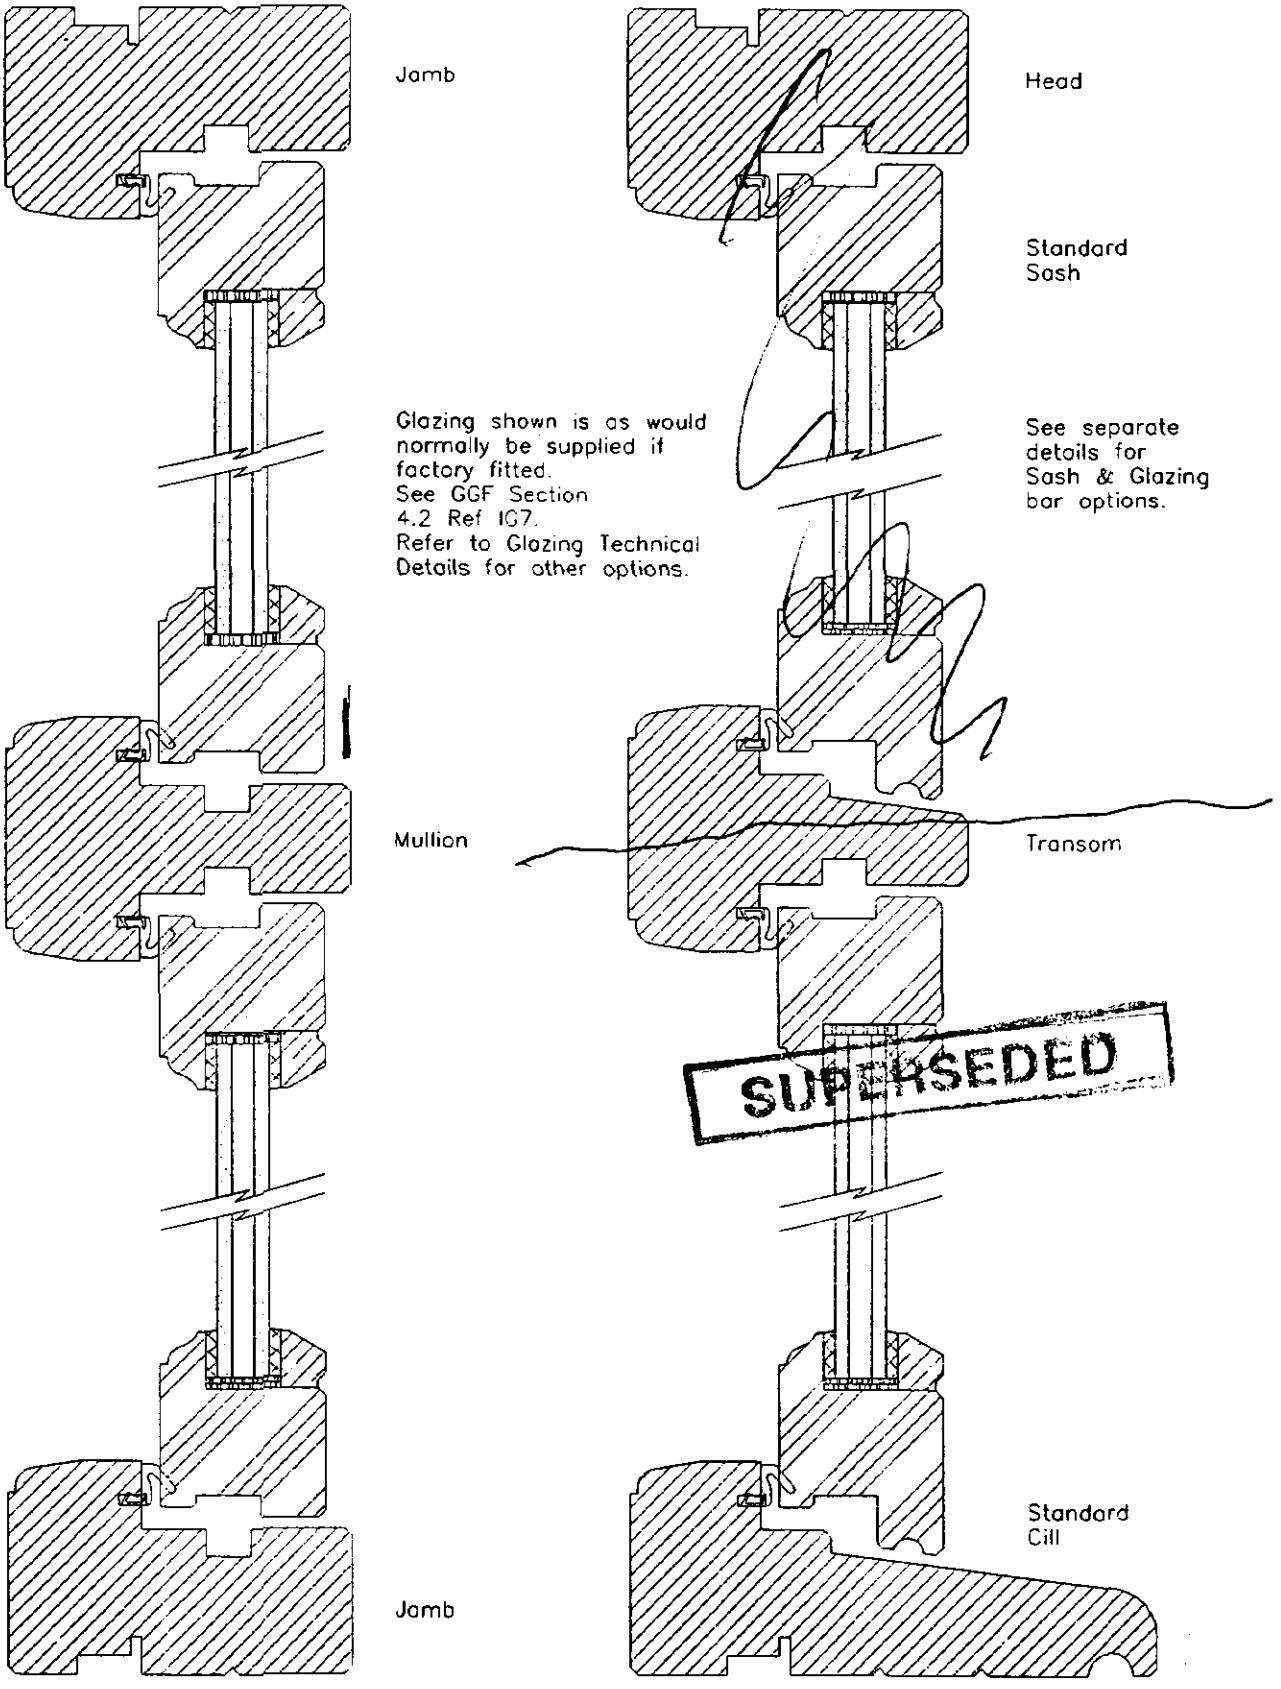

SUPERSEDED

ARCHITECTURAL DETAILS


Scale – 1:2

Ref No – W4–10–1

The manufacturers reserve the right to change details without notice.

George Barnsdale
& Sons Limited
High Street,Donington
Spalding PE11 4TA
Tel: 01775 820226
Fax: 01775 821395


The Simplex System

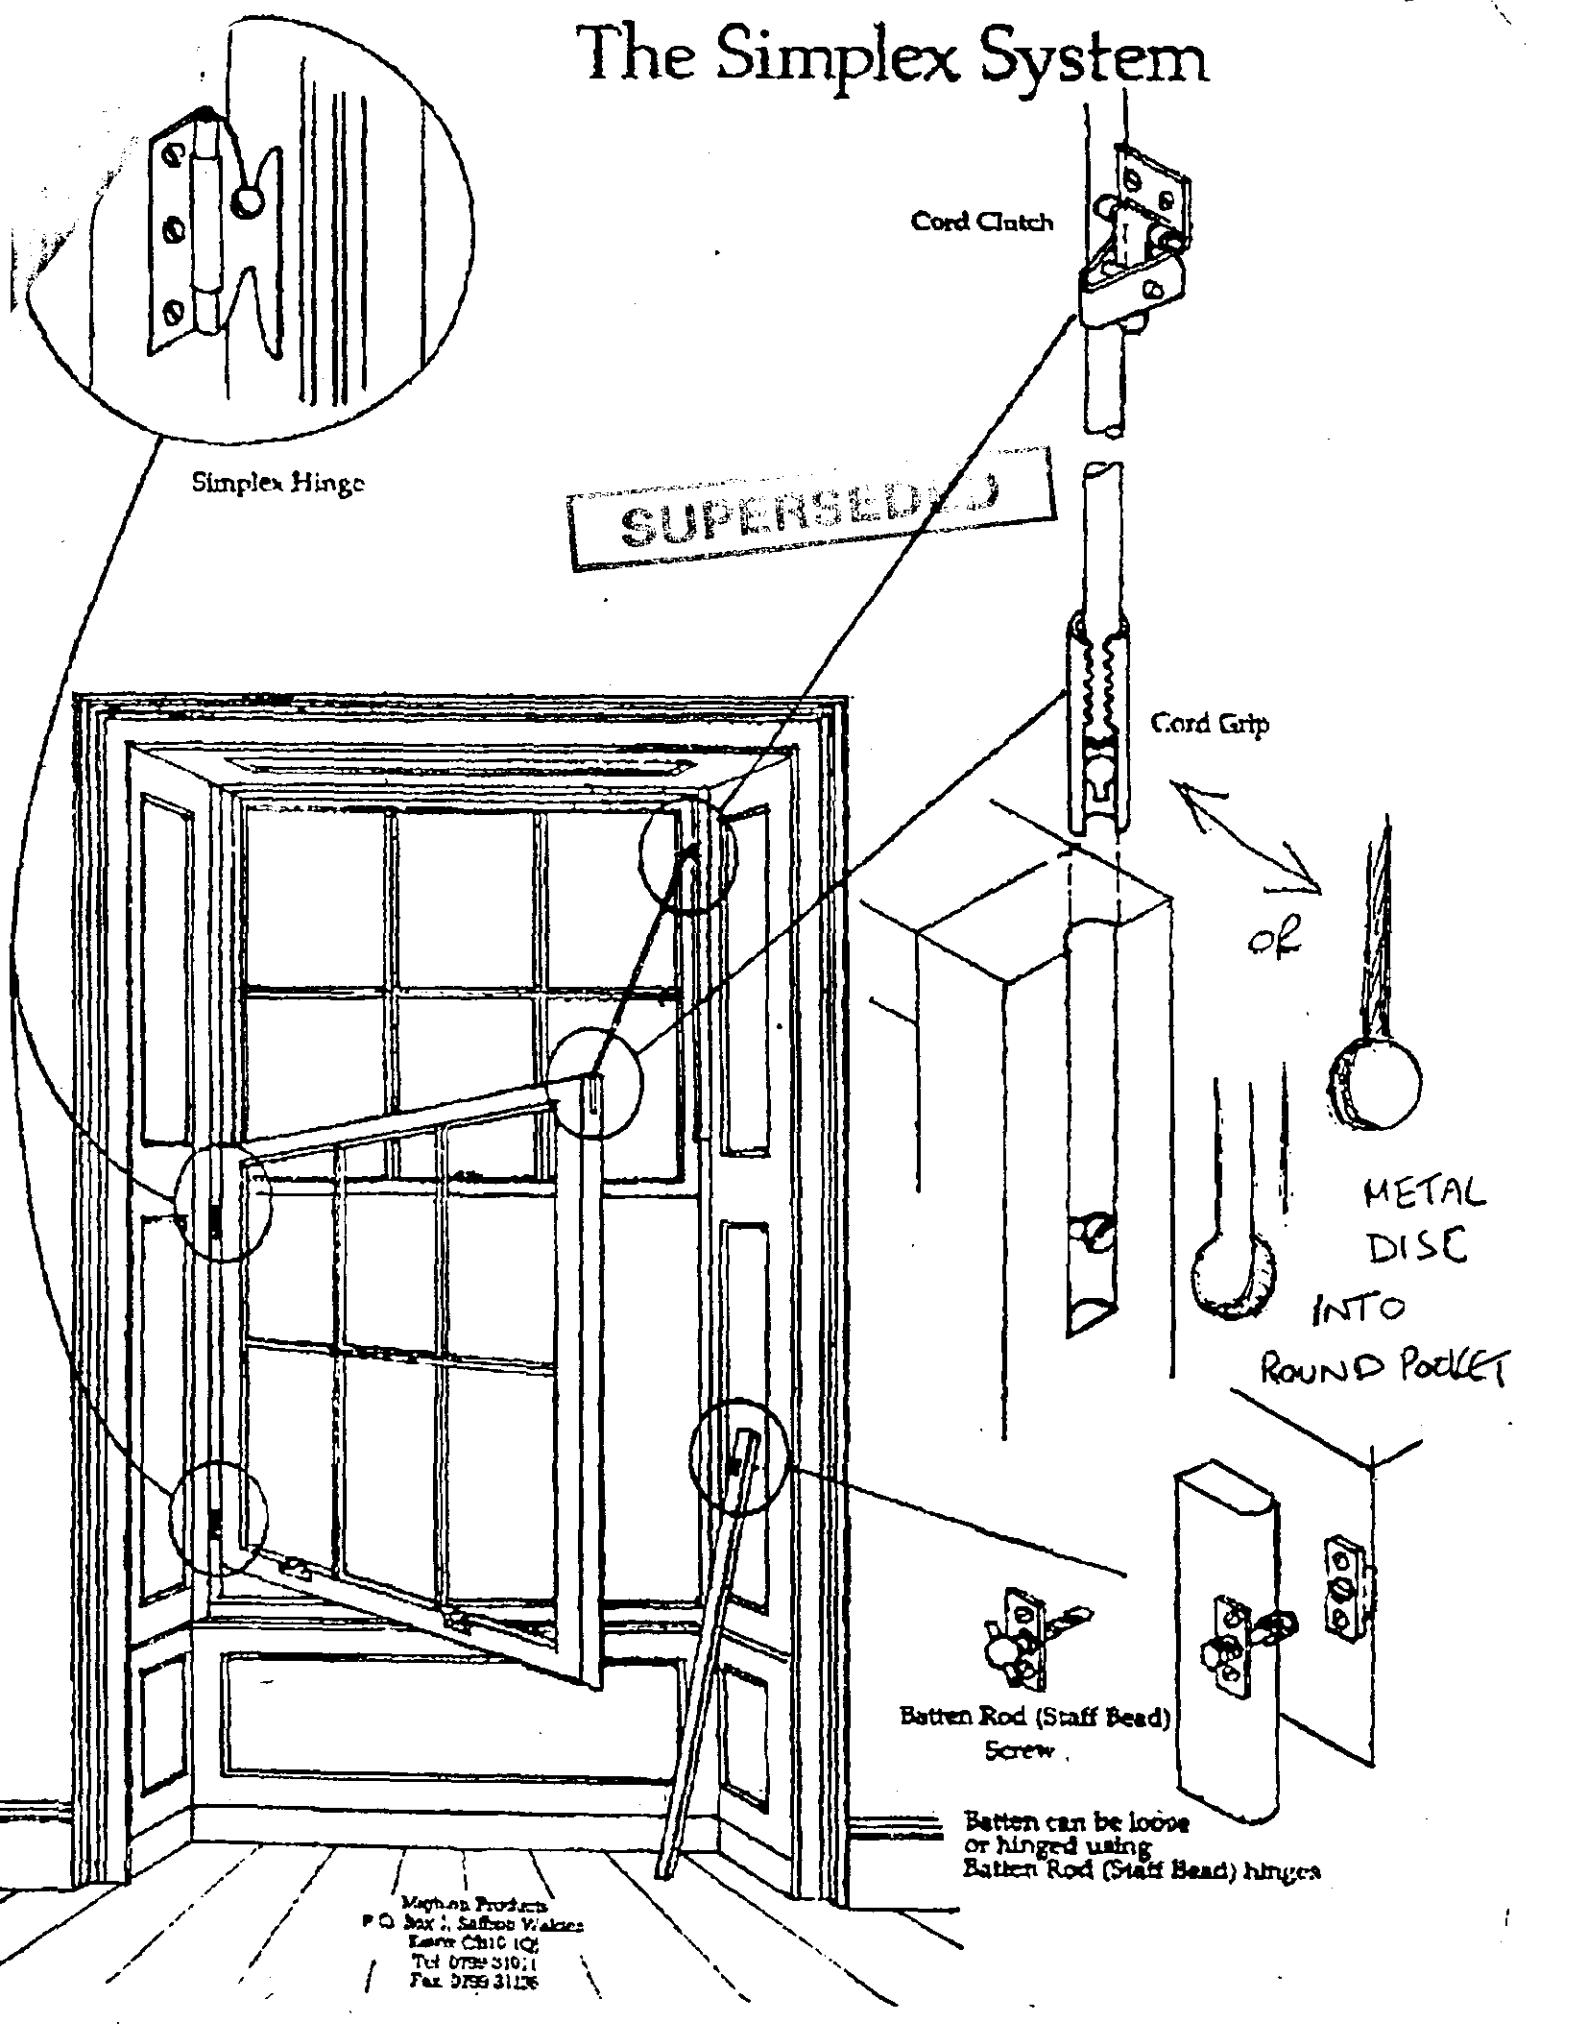


Mayhew Products
P.O. Box 1, Saffron Walden
Essex CB10 1QL
Tel 01799 31011
Fax 01799 31126

1

SUPER POLYGLAS 1,1

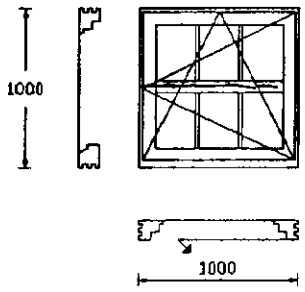


SUPERSEDED

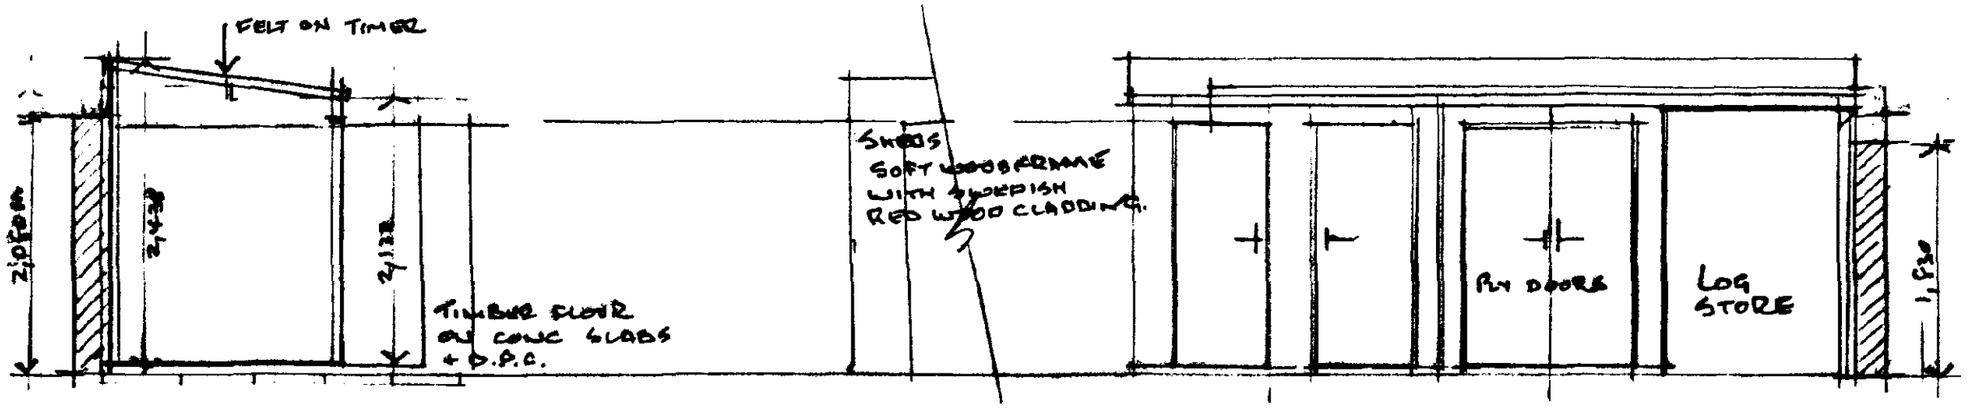

SECTION

ELEVATION

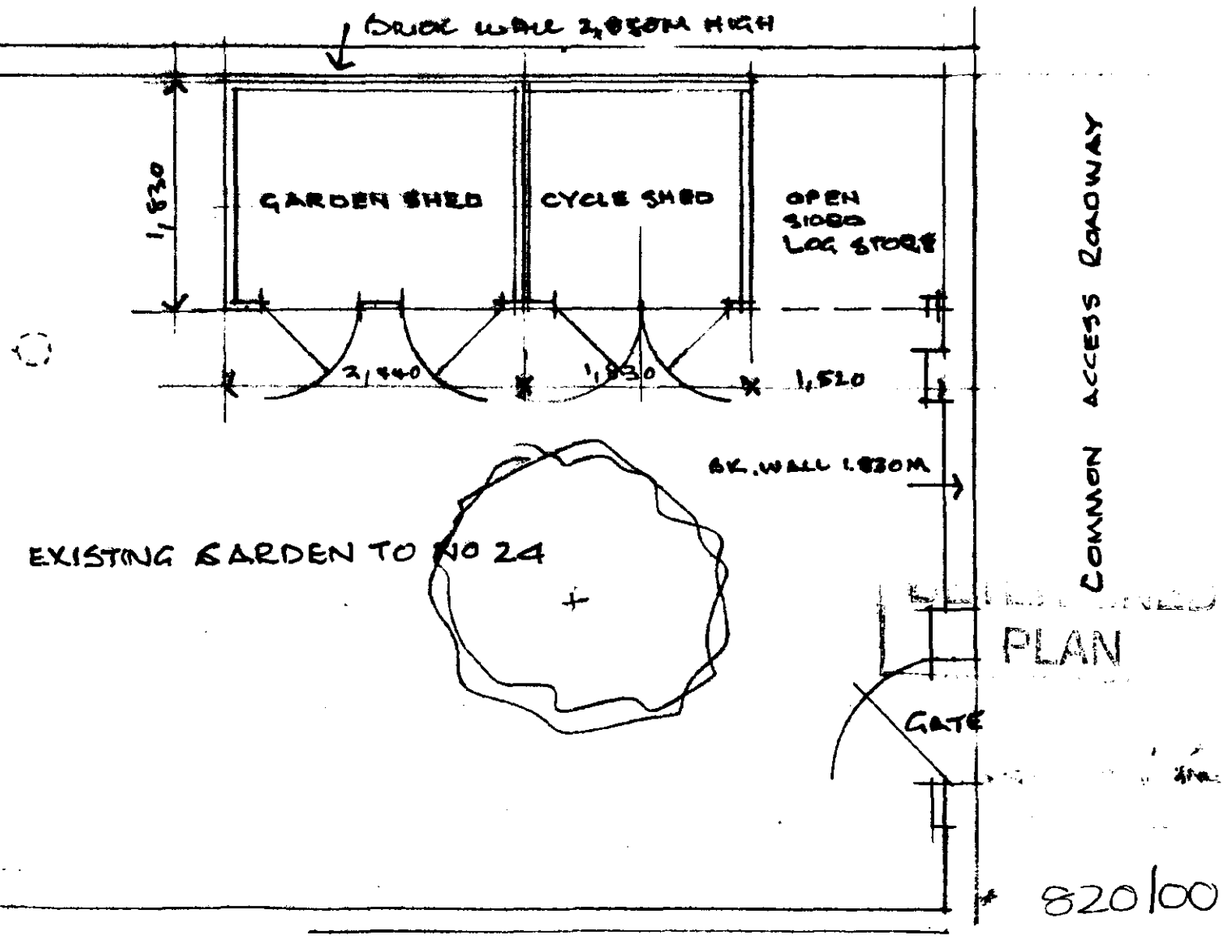

PLAN

820/00

SCALE 1:50

PROPOSED GARDEN SHEDS AND LOG STORE
24 THE TERRACE LONDON RD. SPALDING
THE REVD. D. HILL

No. 24

ADJOINING HOUSE No. 23

BATH RM.

PAVED YARD

STUDY

NEW WINDOW

FIRST FLOOR PLAN

ADJOINING HOUSE No. 25

AMENDED PLAN
Ref.

SOUTH HOLLAND DC
HOUSING & PLANNING
15 OCT 2001
Ref: 820/00

EXITING SLATED ROOF

EXISTING SASH WINDOWS
MAIN REAR ELEVATION

EXISTING GUTTER
ACROSS GABLE

B. or E. LINTOL

PROPOSE D NEW WINDOW 1M x 1M
CASEMENT PAINTED WHITE
SINGLE GLAZED

EXITING SLATED ROOF

PAINTED BRICKWORK
+ RENDER

WOOD

1:20

WINDOW DETAIL

REAR ELEVATION

Scale 1:50

PROPOSED NEW WINDOW – WEST ELEVATION

24 The Terrace, London Rd, Spalding