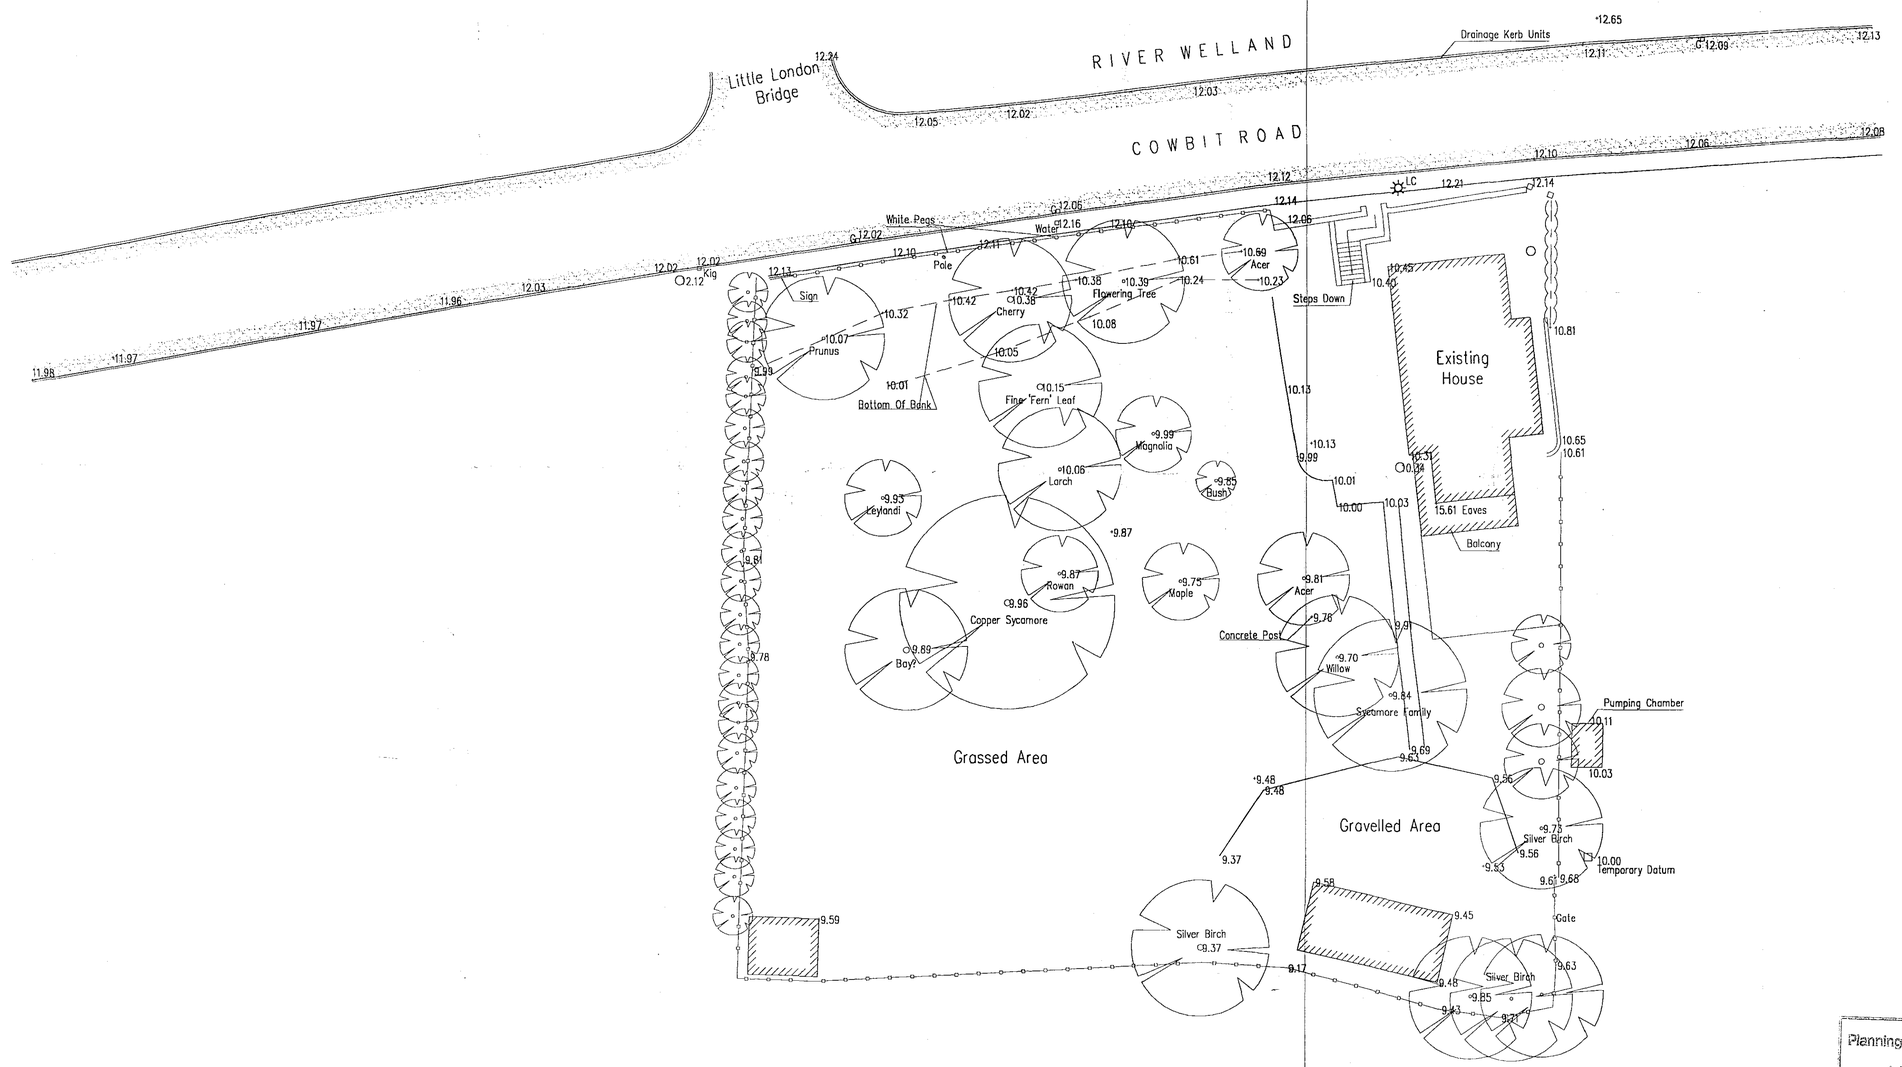


SHDC
Planning & Development
18 JUN 2004
Ref: S20/04

existing
04/09/01

DETERMINED
PLAN

REV	DATE	REMARKS

STATUS FOR INFORMATION

SIDEBOTTOM RICHARDSON CHENG LTD
CONSULTING STRUCTURAL AND CIVIL ENGINEERS
11 HIGH STREET, SPALDING, LINCS. PE11 1TW
TEL: (01775) 712650
FAX: (01775) 712635
E-MAIL: src@s-r-c.co.uk

PROJECT
Proposed Development
Of Site At Cowbit Road,
Little London, Spalding, Lincs.
For Mrs Mansfield.

TITLE
Existing Site Survey

DATE	May 2004	SCALE	1:200
DRAWN	K.B	CHECKED	
DESIGN		FILENAME	23204-01

DRG No. 23204/01 REV

DETAILS ON THIS DRAWING ARE COPYRIGHT OF SIDEBOTTOM RICHARDSON CHENG LIMITED. THIS IS A CONFIDENTIAL DOCUMENT AND MUST NOT BE COPIED, USED OR DIVULGED IN ANY WAY WITHOUT PRIOR WRITTEN CONSENT