
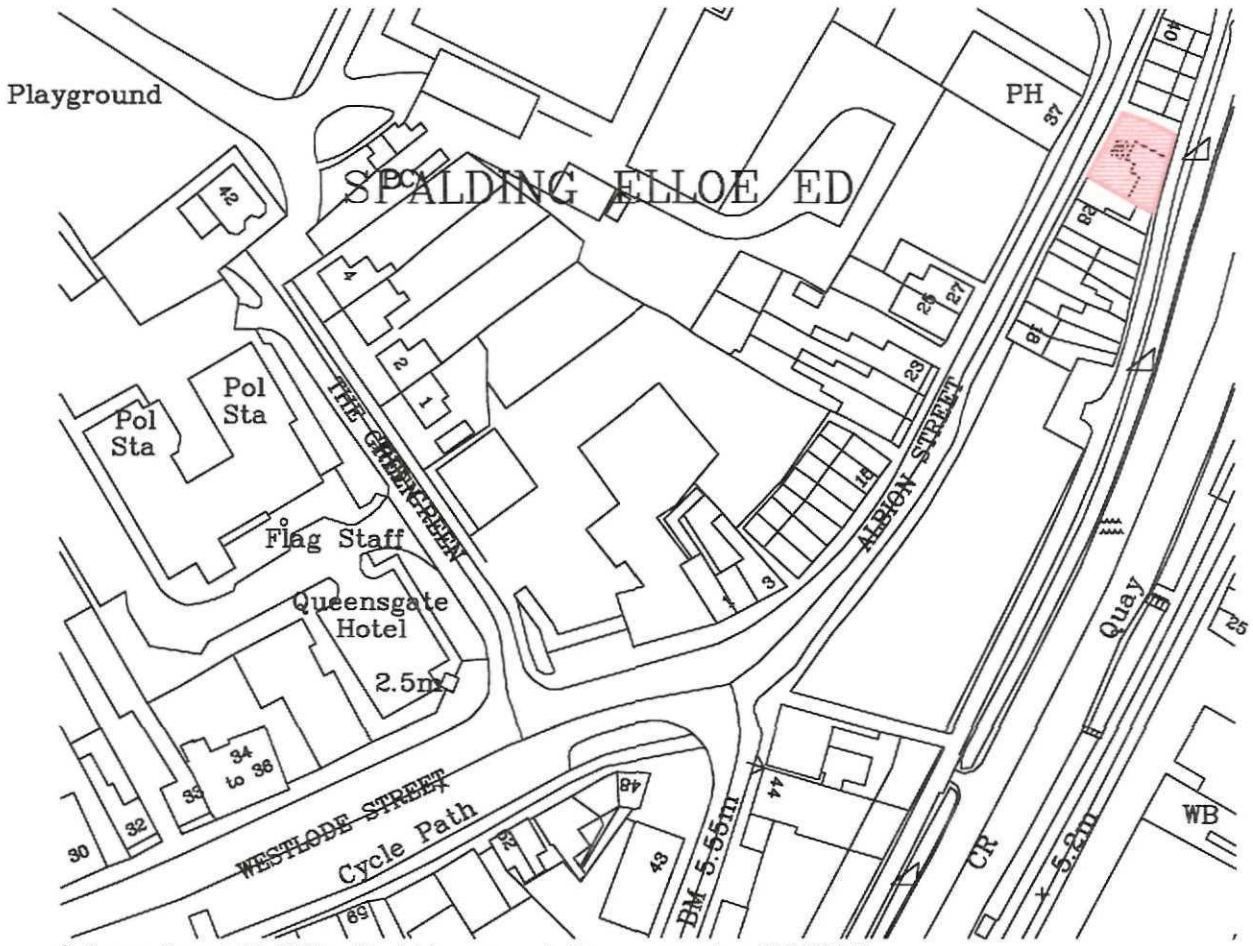



? Crown Copyright 2006. All rights reserved. Licence number 100020449

## Site Location Plan

Scale 1:1250

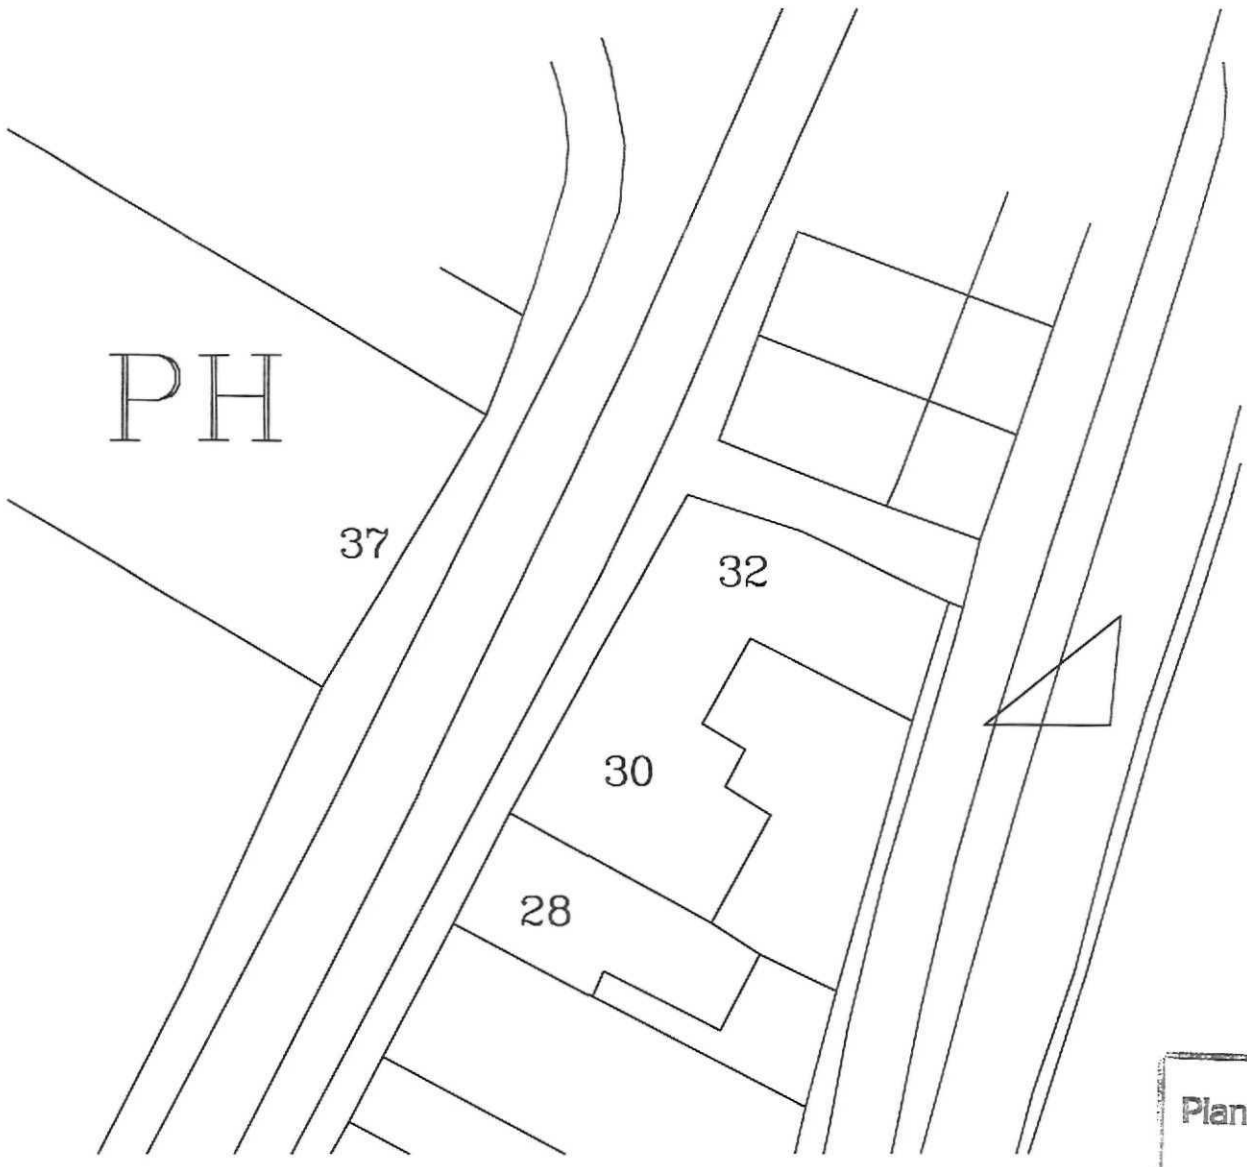


## Site Block Plan

Scale 1:250

SHDC
Planning & Development
16 OCT 2009
Ref: 0820-09

remway Design Ltd
2nd Floor - 5B Sheepmarket
Spalding
PE11 1BH
Tel: 01775 768 921
e-mail: enquiries@remwaydesign.co.uk

Site :
**Conversion of Existing 9 Person H.M.O into 5 Self Contained Flats at:**
**30-32 Albion Street**
**Spalding**

Client :
**Mr R Ellis**
Mill House Farm
Fleet
Spalding
PE12 8LW

Date : *****
Scale : as noted

Drawing No:
**1676 - 03**