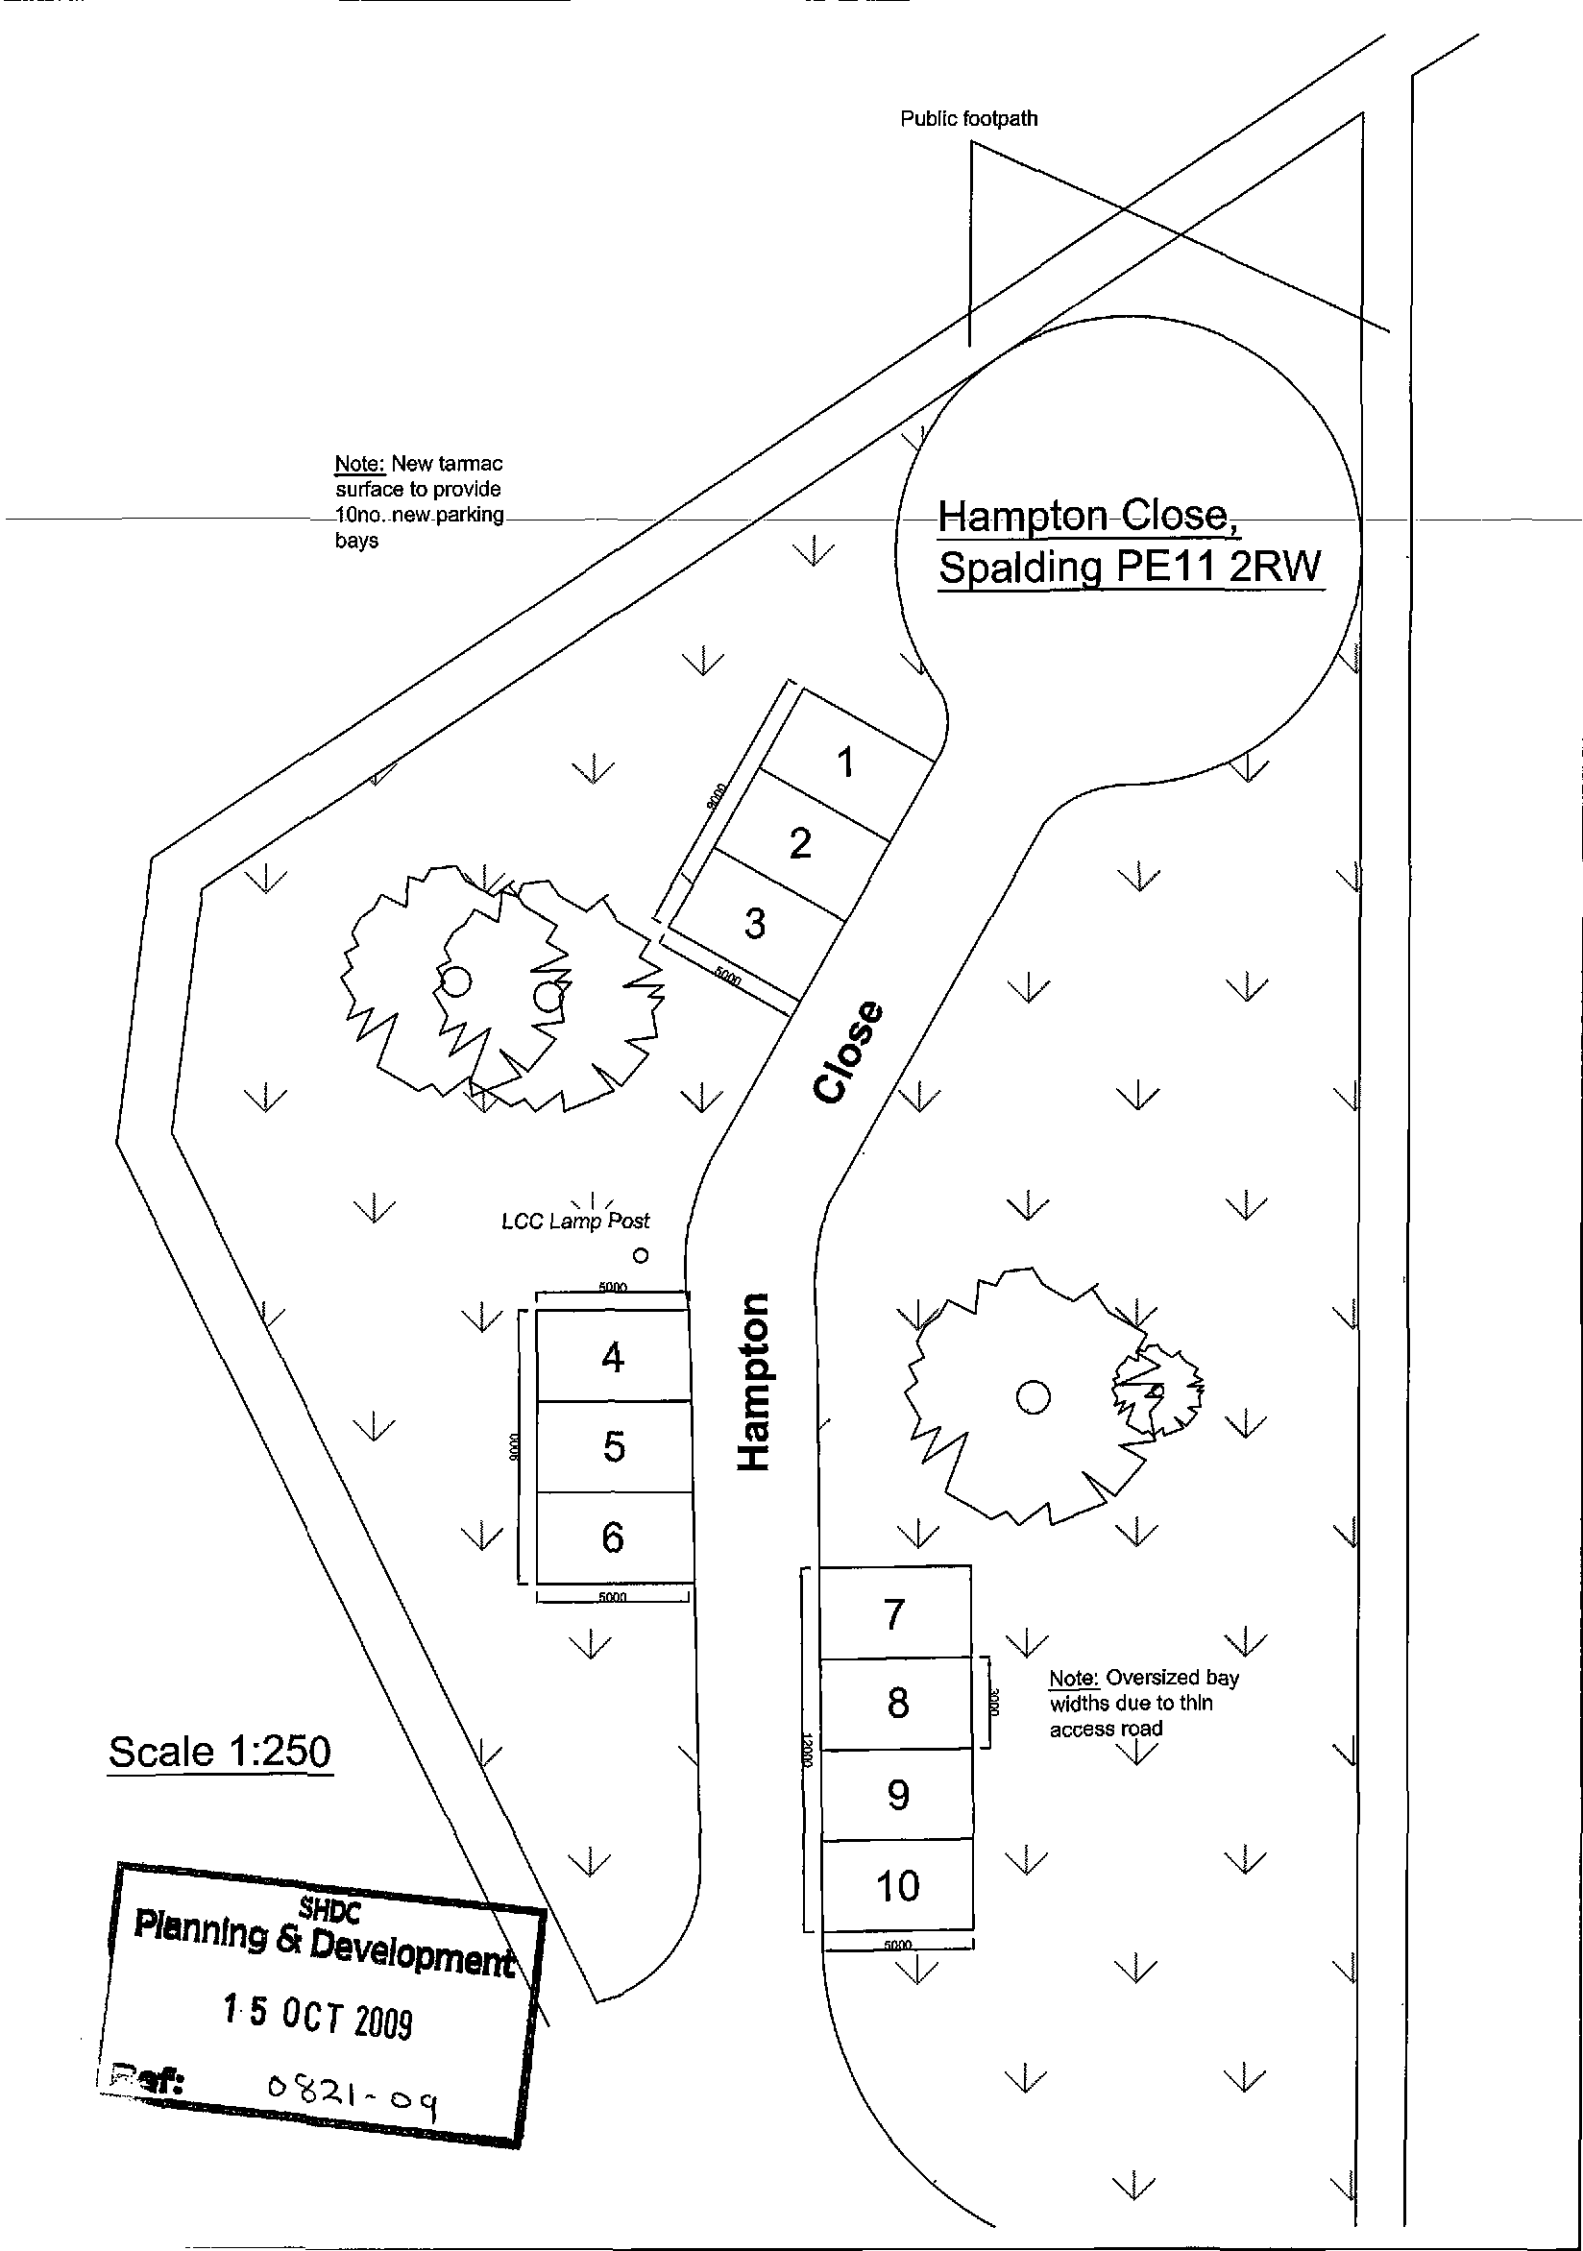

Public footpath
Note: New tarmac surface to provide 10no. new parking bays
Hampton Close, Spalding PE11 2RW
1
2
3
9000
5000
Hampton Close
LCC Lamp Post
5000
4
5
6
9000
5000
7
8
9
10
12000
3000
5000
Note: Oversized bay widths due to thin access road
Scale 1:250
SHDC
Planning & Development
15 OCT 2009
Ref: 0821-09