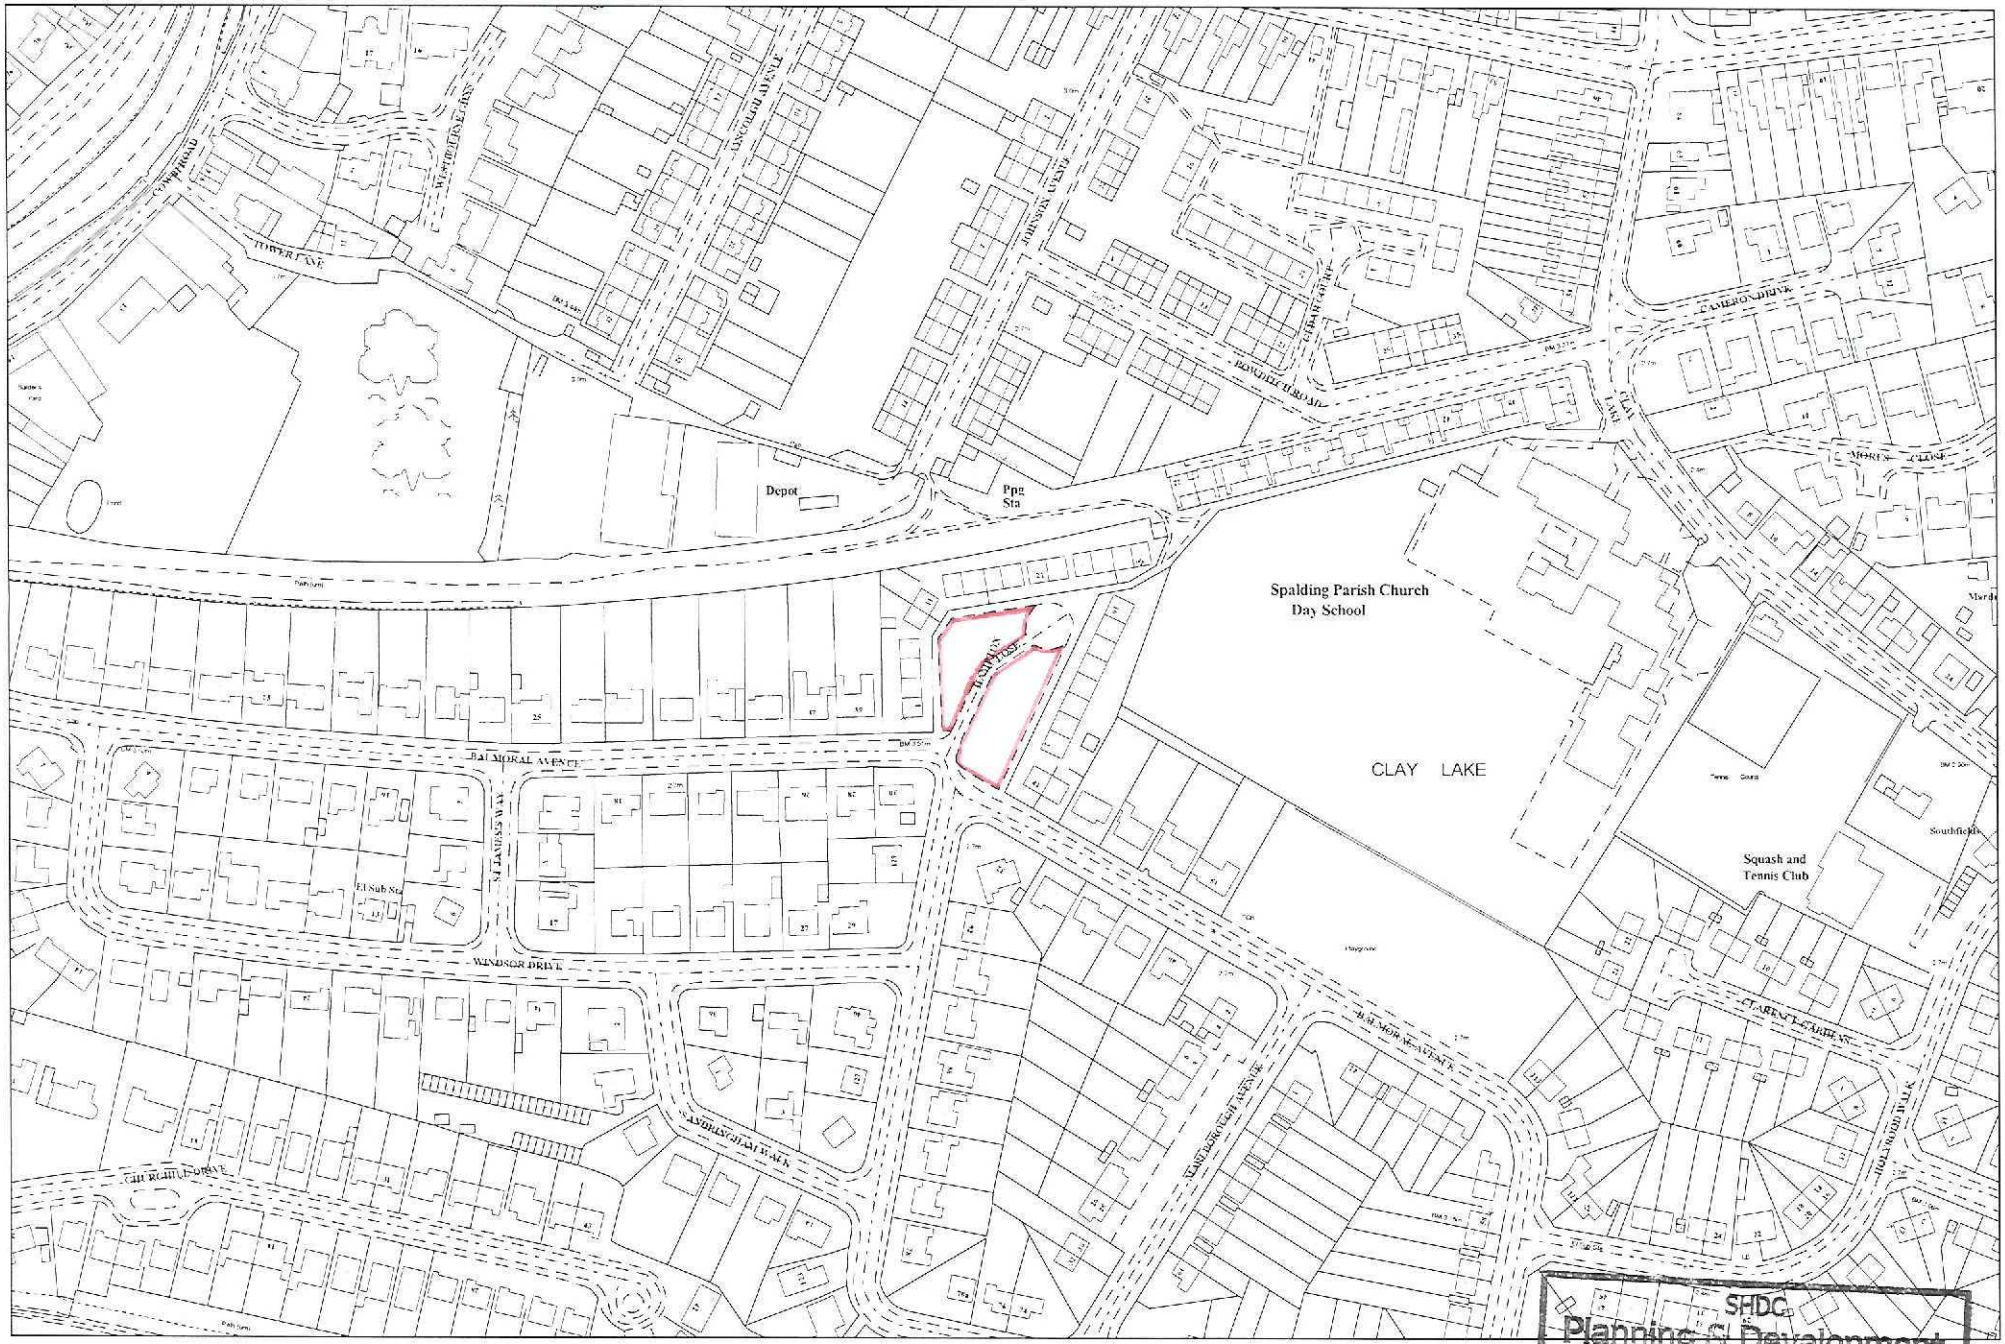


SHDC
Planning & Development
15 OCT 2009
Ref: 0821-09

(C) Crown Copyright. South Holland District Council 100018215 25/06/2009 TF2521NW 1:2500

N